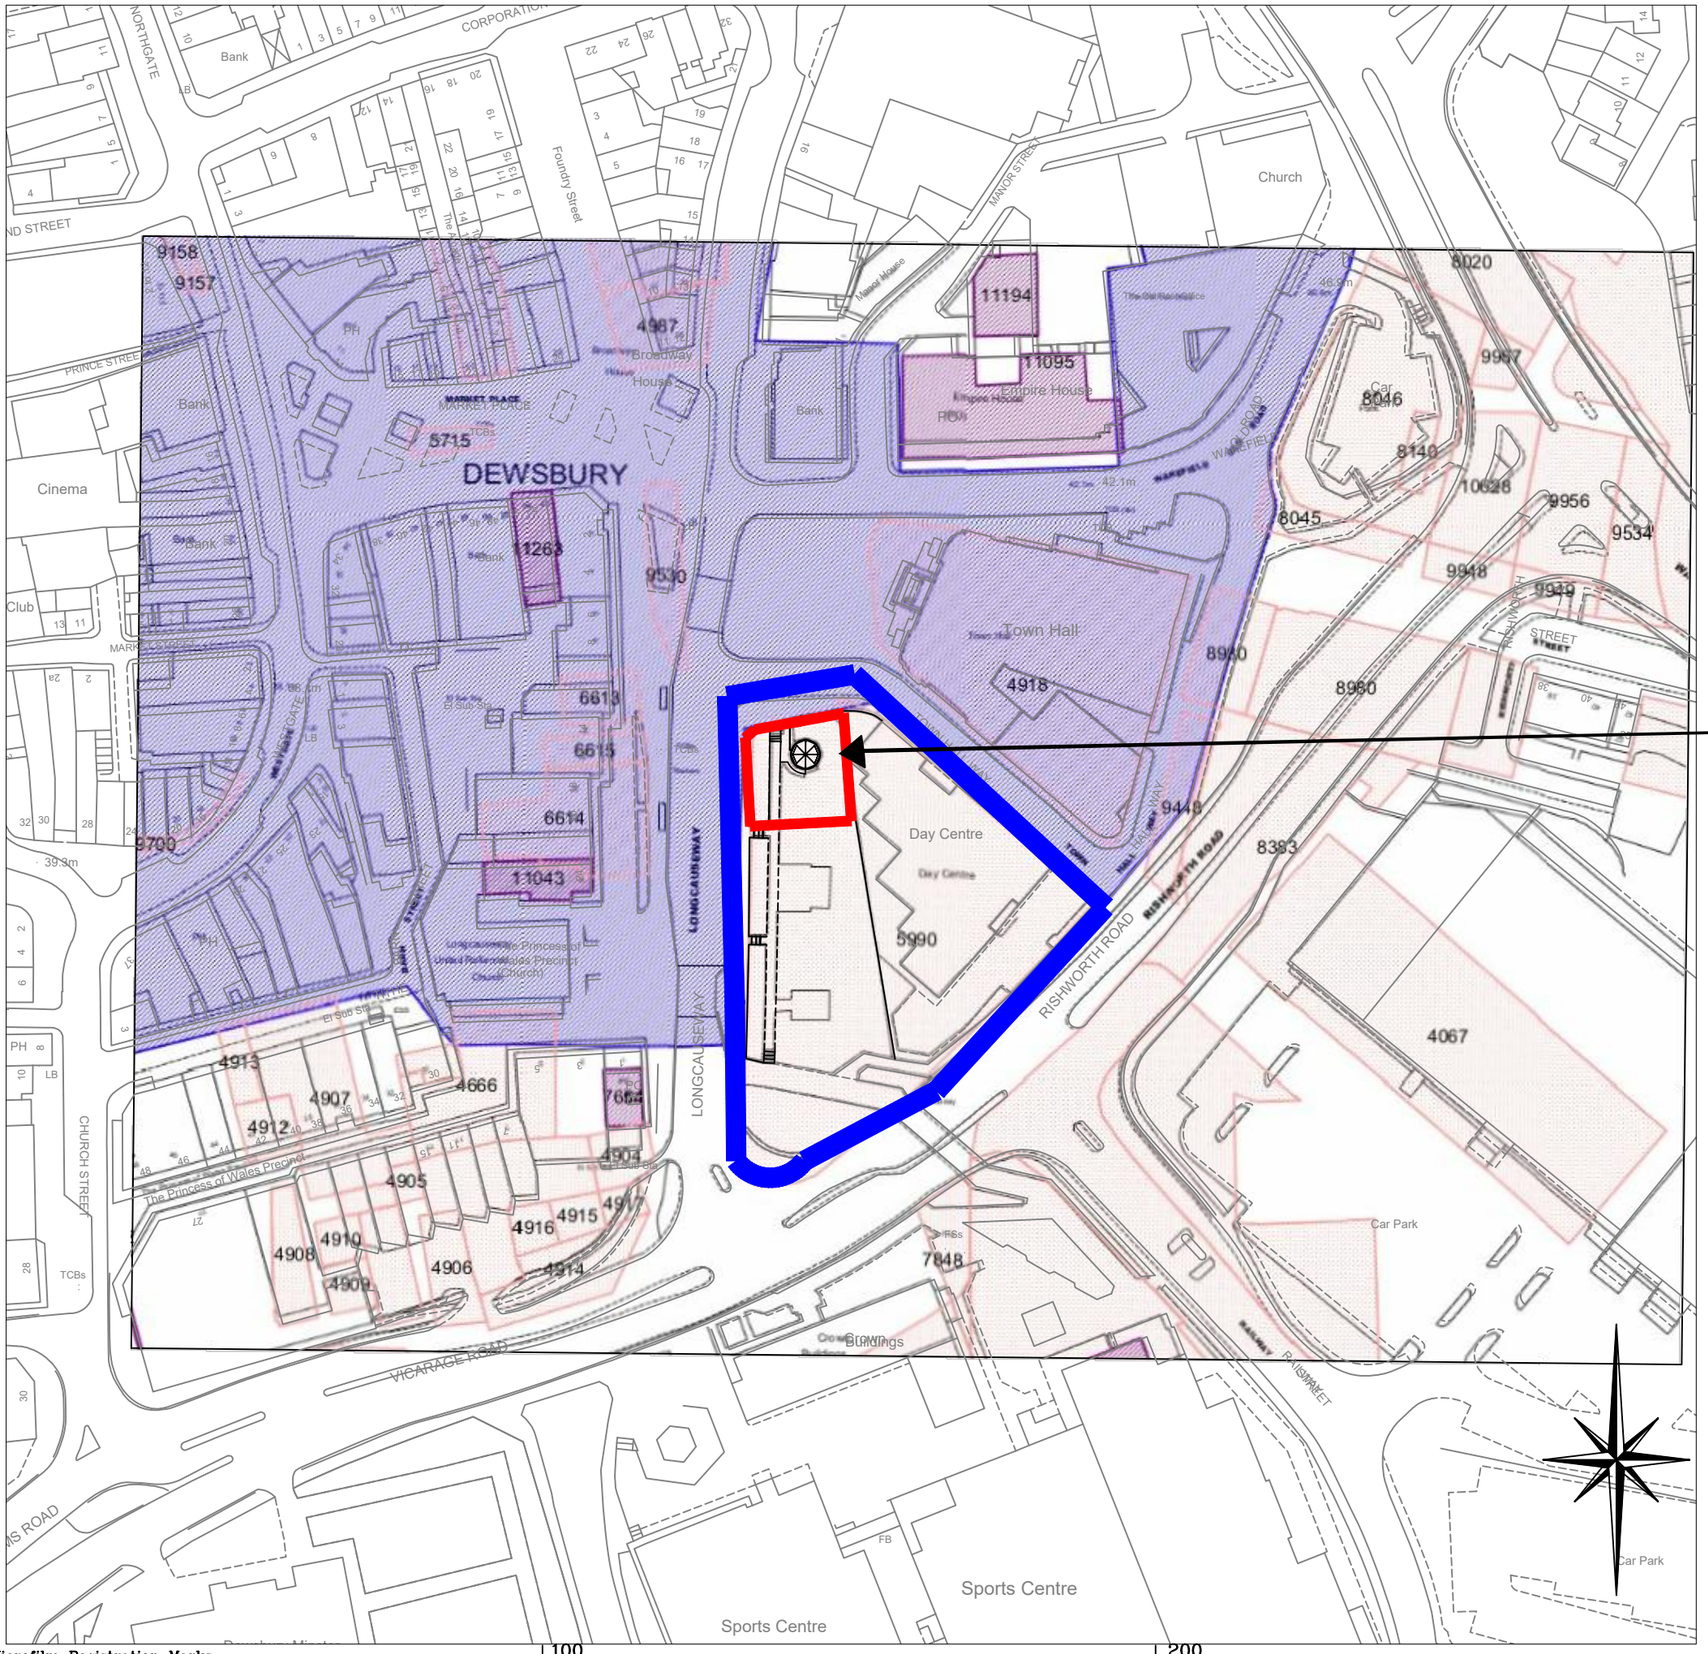

Notes

KEY

- Bandstand Current Location
- Kirklees land ownership
- Site boundary
- Conservation Area

Bandstand Current Location:
Longcauseway,
Dewsbury,
WF12 8DG
X: 424700 Y: 421708

Kirklees COUNCIL

Landscape, Flint Street,Huddersfield HD1 6LG

Client
Environment & Climate Change

Project
Dewsbury Public Realm

Drawing Title
Bandstand Current Location Plan, Ownership & Conservation Area

A3	Scale 1:1250	Drawn SF Apr 2024	Checked

Cad Ref v:\groups\landscapearchitects\projects\lad\lad.622.dewsbury public realm and civic space\3. planning\bandstand\planning docs\bandstand locations

Project No.	Drawing No.	Revision
LAD.622	PP-01	

Plotted by Sheena Fitzsimmons on 4/3/2024 at 0.114889 plot scale

Microfilm Registration Marks

0,0 100 200 300