


NOTE – THIS DRAWING IS FOR PLANNING PURPOSES ONLY – FURTHER DETAILED DRAWINGS WILL BE REQUIRED AS PART OF A BUILDING REGULATIONS APPLICATION.

NOTE – DO NOT SCALE OFF DRAWING. DIMENSIONS TO BE CONFIRMED ON SITE

ALL DIMENSIONS IN MM

NOTE – THIS DRAWING IS TO BE READ IN CONJUNCTION WITH DRAWING NO. S03 – WORK SPECIFICATION

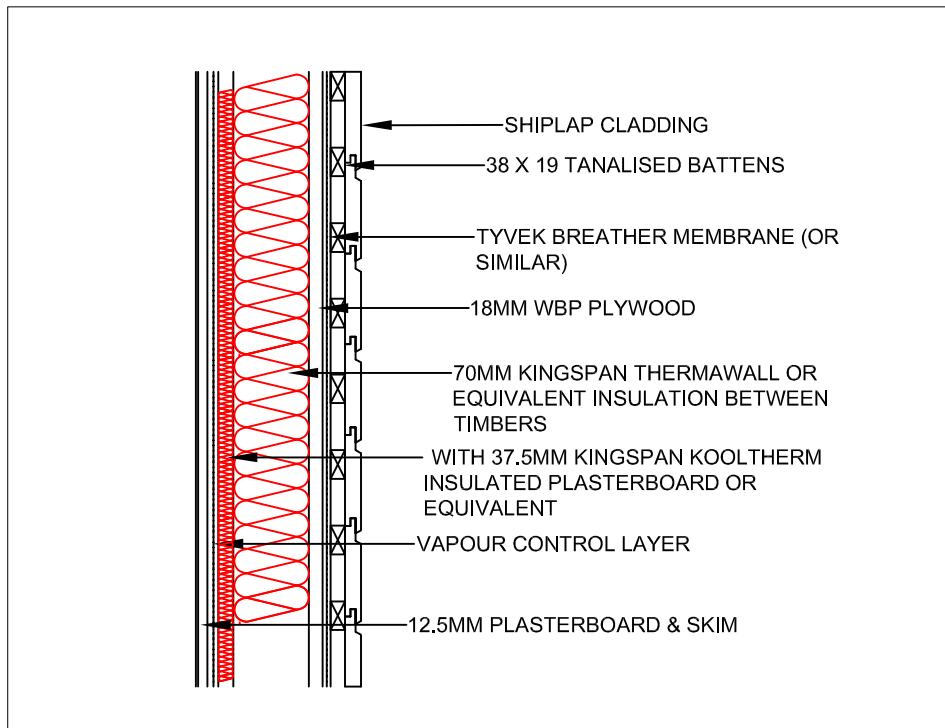

DORMER SHIPLAP CLADDING DETAIL SCALE 1:10

Revisions		Planning Application for:	
Date	Apr 2024	Rear Dormer	
		31 Aysgarth Road, Batley	
		Drawing Title:	
		Proposed Plans and Elevations	
		Drawing No:	Rev
		SK02	
		Scale: As shown Paper Size: A1	