


Location Plan

Site Address: 28, Thorpes Crescent, Skelmanthorpe, Huddersfield, HD8 9DH

Date Produced: 21-Apr-2024

Scale: 1:2500 @A4

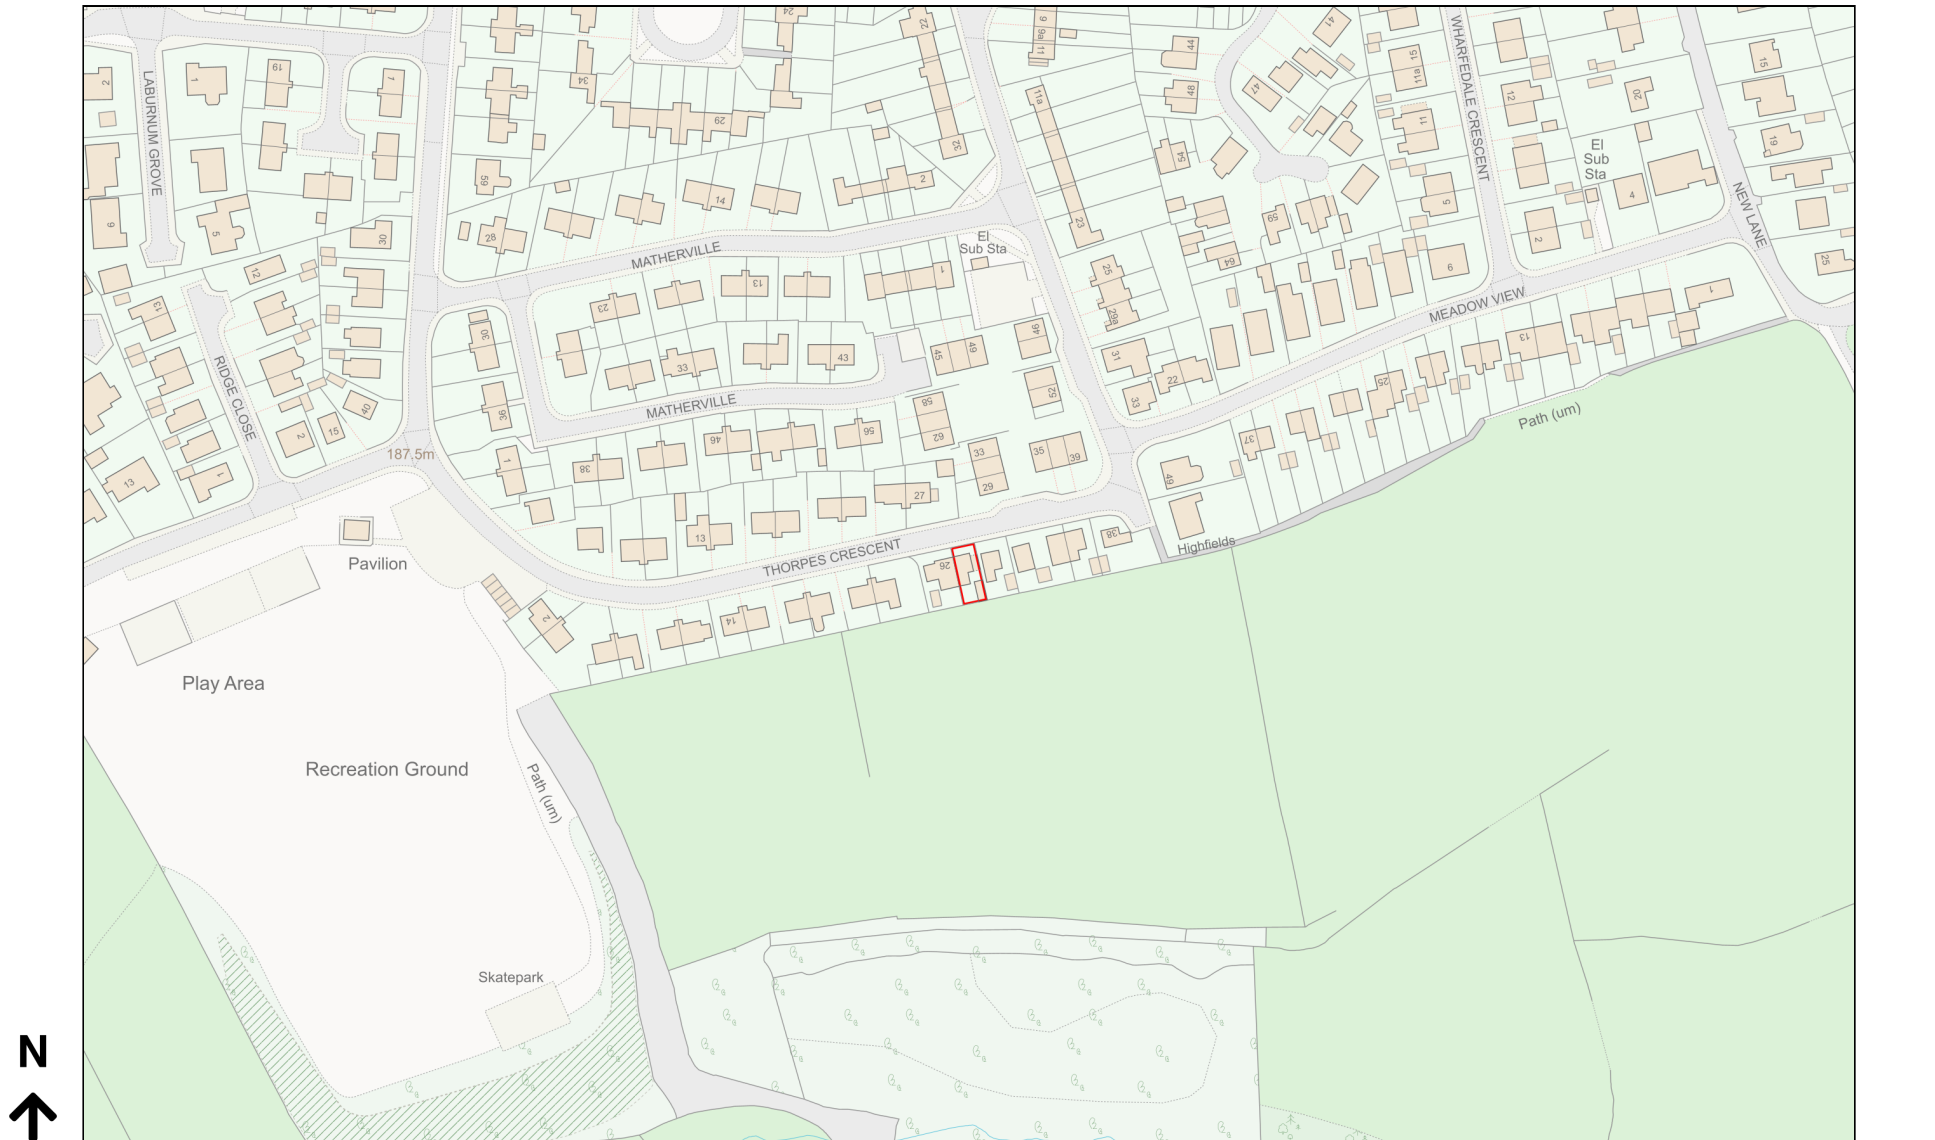

Planning Portal Reference: PP-12989335v1