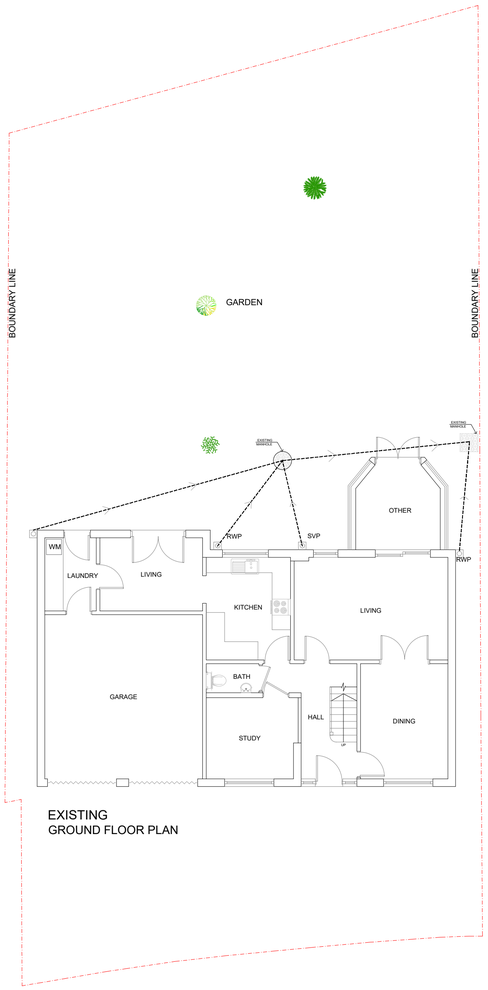

EXISTING
GROUND FLOOR PLAN

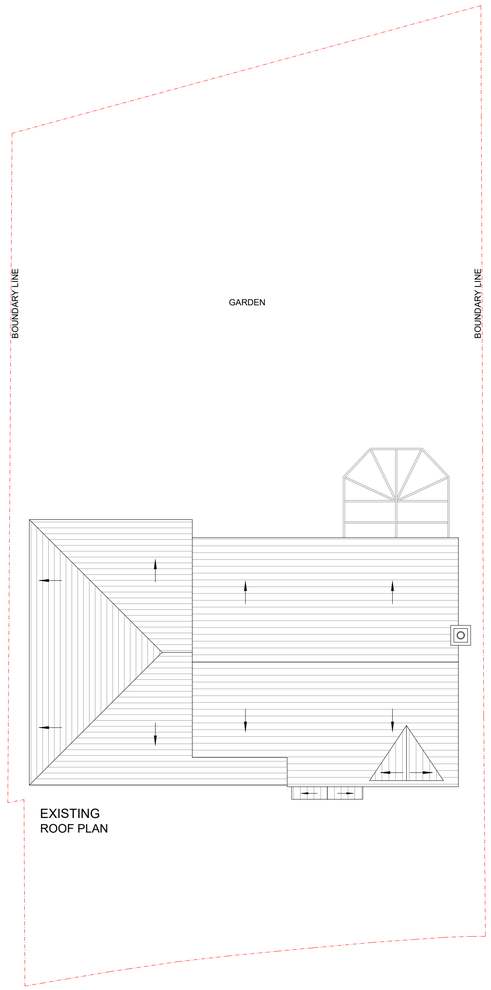

EXISTING
ROOF PLAN

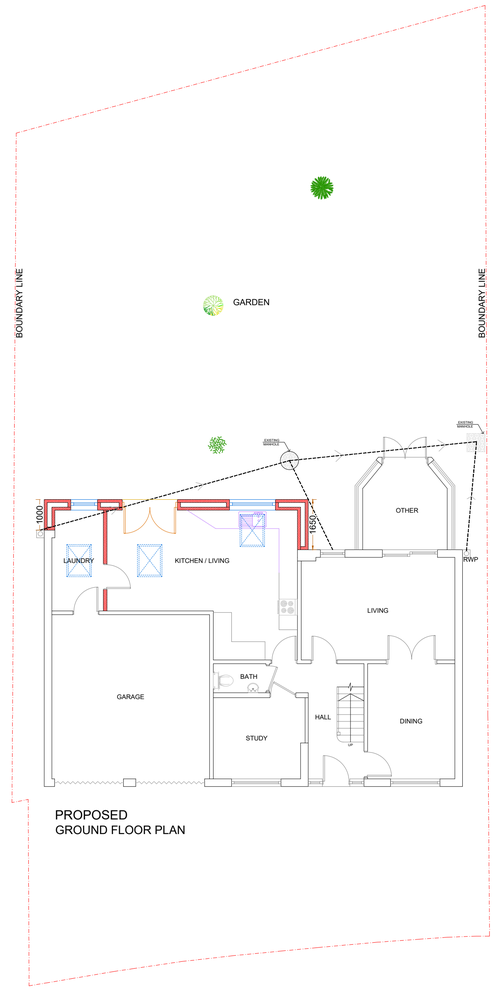

PROPOSED
GROUND FLOOR PLAN

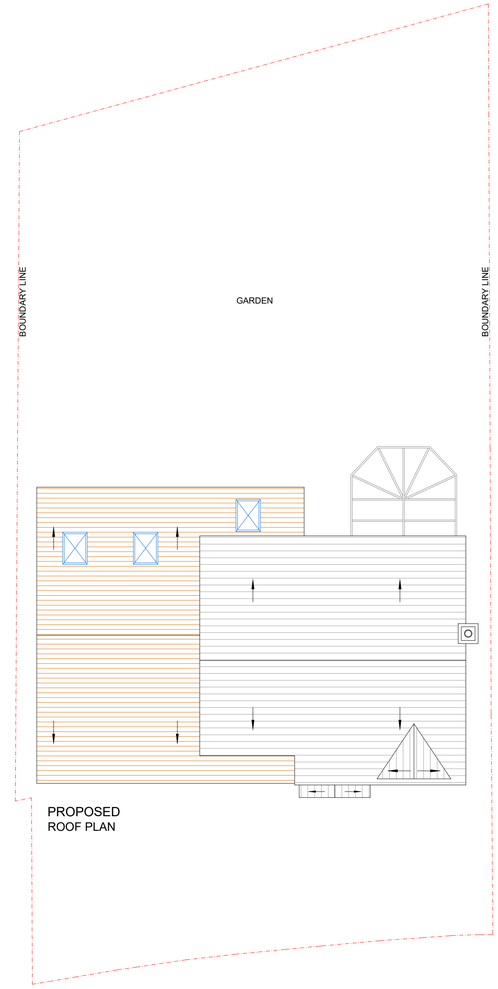

PROPOSED
ROOF PLAN

A	05.04.24	DA ISSUE	GK
		AMENDMENT	BY

0 2 4 6 8 10
Metres

SCALE 1:100@A1

Project :
Proposed Single Story Rear Extension

Date : 05/04/24

Sheet Title :
Existing & Proposed Floor Plans

Sheet no : 01

Address :
19 Redwood Drive
HUDDERSFIELD
HD2 1PW

Applicant :