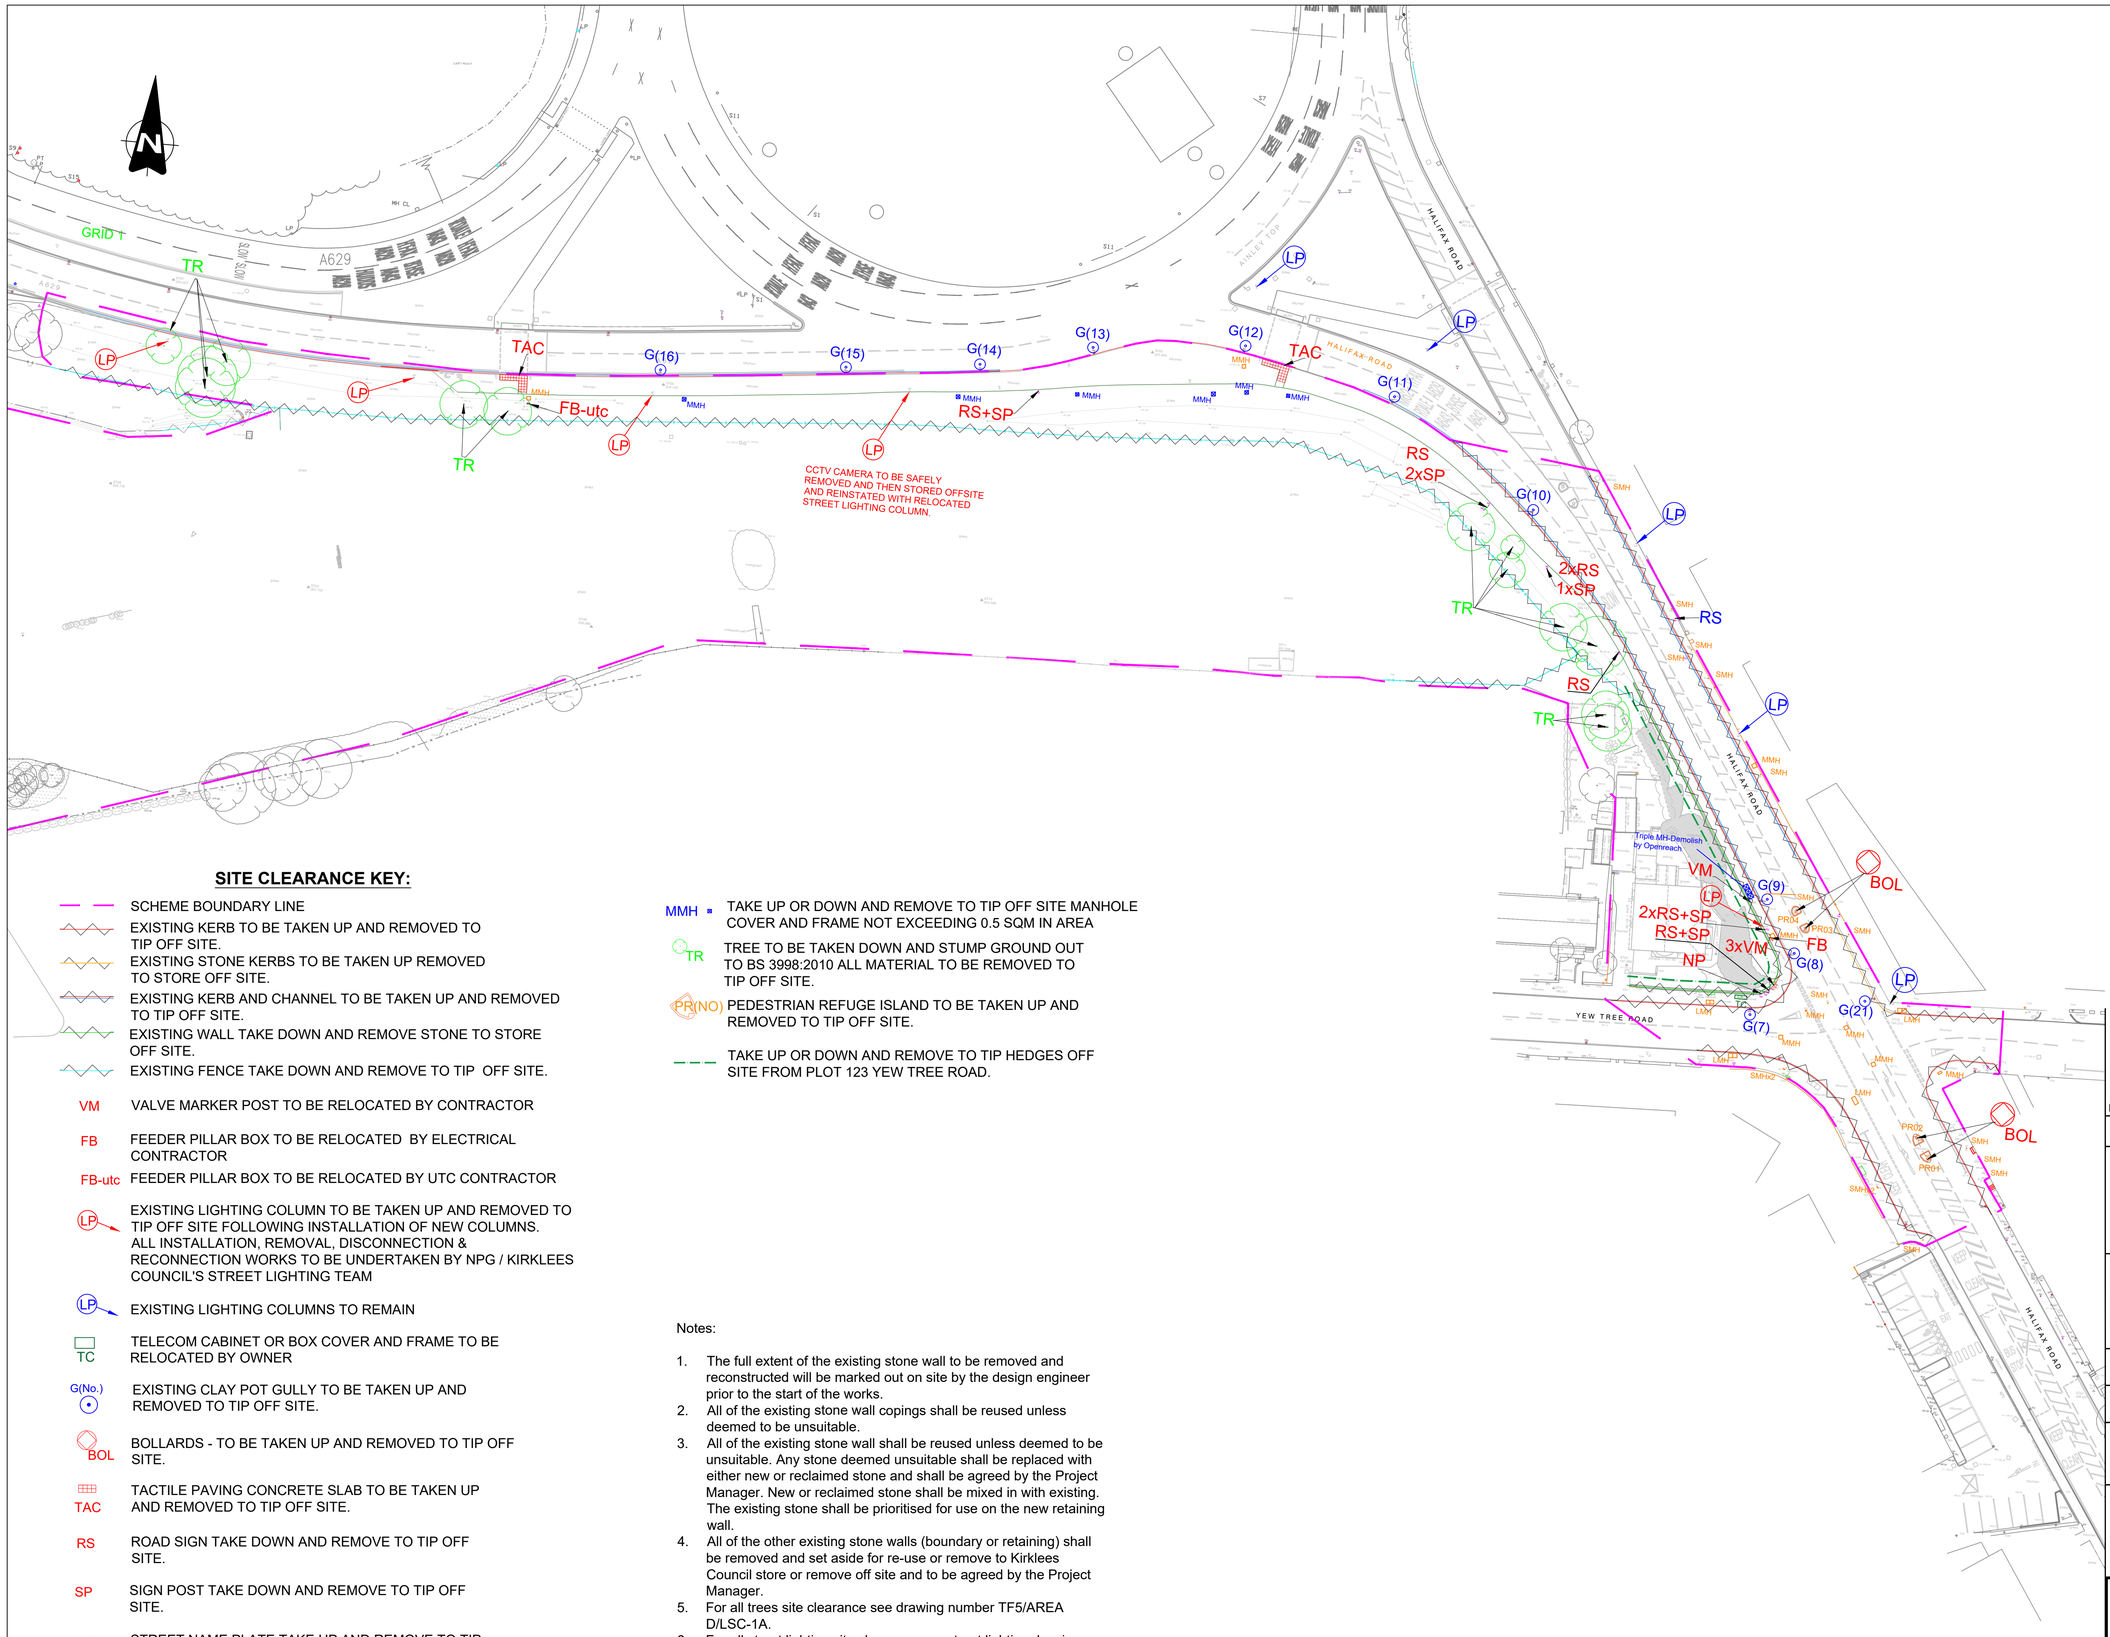

SITE CLEARANCE KEY:

- SCHEME BOUNDARY LINE
- EXISTING KERB TO BE TAKEN UP AND REMOVED TO TIP OFF SITE.
- EXISTING STONE KERBS TO BE TAKEN UP REMOVED TO STORE OFF SITE.
- EXISTING KERB AND CHANNEL TO BE TAKEN UP AND REMOVED TO TIP OFF SITE.
- EXISTING WALL TAKE DOWN AND REMOVE STONE TO STORE OFF SITE.
- EXISTING FENCE TAKE DOWN AND REMOVE TO TIP OFF SITE.
- VM — VALVE MARKER POST TO BE RELOCATED BY CONTRACTOR
- FB — FEEDER PILLAR BOX TO BE RELOCATED BY ELECTRICAL CONTRACTOR
- FB-utc — FEEDER PILLAR BOX TO BE RELOCATED BY UTC CONTRACTOR
- LP — EXISTING LIGHTING COLUMN TO BE TAKEN UP AND REMOVED TO TIP OFF SITE FOLLOWING INSTALLATION OF NEW COLUMNS. ALL INSTALLATION, REMOVAL, DISCONNECTION & RECONNECTION WORKS TO BE UNDERTAKEN BY NPG / KIRKLEES COUNCIL'S STREET LIGHTING TEAM
- LP — EXISTING LIGHTING COLUMNS TO REMAIN
- TC — TELECOM CABINET OR BOX COVER AND FRAME TO BE RELOCATED BY OWNER
- G(No.) — EXISTING CLAY POT GULLY TO BE TAKEN UP AND REMOVED TO TIP OFF SITE.
- BOL — BOLLARDS - TO BE TAKEN UP AND REMOVED TO TIP OFF SITE.
- TAC — TACTILE PAVING CONCRETE SLAB TO BE TAKEN UP AND REMOVED TO TIP OFF SITE.
- RS — ROAD SIGN TAKE DOWN AND REMOVE TO TIP OFF SITE.
- SP — SIGN POST TAKE DOWN AND REMOVE TO TIP OFF SITE.
- NP — STREET NAME PLATE TAKE UP AND REMOVE TO TIP OFF SITE
- SMH · MMH ▫ LMH ▭ — MANHOLES (SMALL, MEDIUM AND LARGE) COVER AND FRAME TO BE RAISED OR LOWERED TO NEW PROPOSED LEVEL.
- MMH ▪ — TAKE UP OR DOWN AND REMOVE TO TIP OFF SITE MANHOLE COVER AND FRAME NOT EXCEEDING 0.5 SQM IN AREA
- TR — TREE TO BE TAKEN DOWN AND STUMP GROUND OUT TO BS 3998:2010 ALL MATERIAL TO BE REMOVED TO TIP OFF SITE.
- PR(NO) — PEDESTRIAN REFUGE ISLAND TO BE TAKEN UP AND REMOVED TO TIP OFF SITE.
- TAKE UP OR DOWN AND REMOVE TO TIP HEDGES OFF SITE FROM PLOT 123 YEW TREE ROAD.

Notes:

1. The full extent of the existing stone wall to be removed and reconstructed will be marked out on site by the design engineer prior to the start of the works.
2. All of the existing stone wall copings shall be reused unless deemed to be unsuitable.
3. All of the existing stone wall shall be reused unless deemed to be unsuitable. Any stone deemed unsuitable shall be replaced with either new or reclaimed stone and shall be agreed by the Project Manager. New or reclaimed stone shall be mixed in with existing. The existing stone shall be prioritised for use on the new retaining wall.
4. All of the other existing stone walls (boundary or retaining) shall be removed and set aside for re-use or remove to Kirklees Council store or remove off site and to be agreed by the Project Manager.
5. For all trees site clearance see drawing number TF5/AREA D/LSC-1A.
6. For all street lighting site clearance see street lighting drawing number TF5/AREA D/SL-1A.
7. Any discrepancies found on site are to be reported to the Kirklees Supervisor Immediately.

TENDER ISSUE

REF.	DATE	REVISIONS
C	28.03.24	Drawing Updated toTender Issue
B	05/20	Additional quantity and item location

Kirklees COUNCIL

Streetscene and Housing Service
Highways and Operation Division
Flint Street, Fartown
Huddersfield HD1 6LG

SECTION	HIGHWAY DESIGN	
DRAWN	CHECKED	
FR	RM	
SCALE	PROJECT NO.	DATE
1:500@A1	TF5	JAN 2020

PROJECT
A629
HALIFAX ROAD (PHASE 5)

TITLE
AINLEY TOP JUNCTION
SITE CLEARANCE

DRAWING No. TF5/AREA D/SC-1B

CAD No.