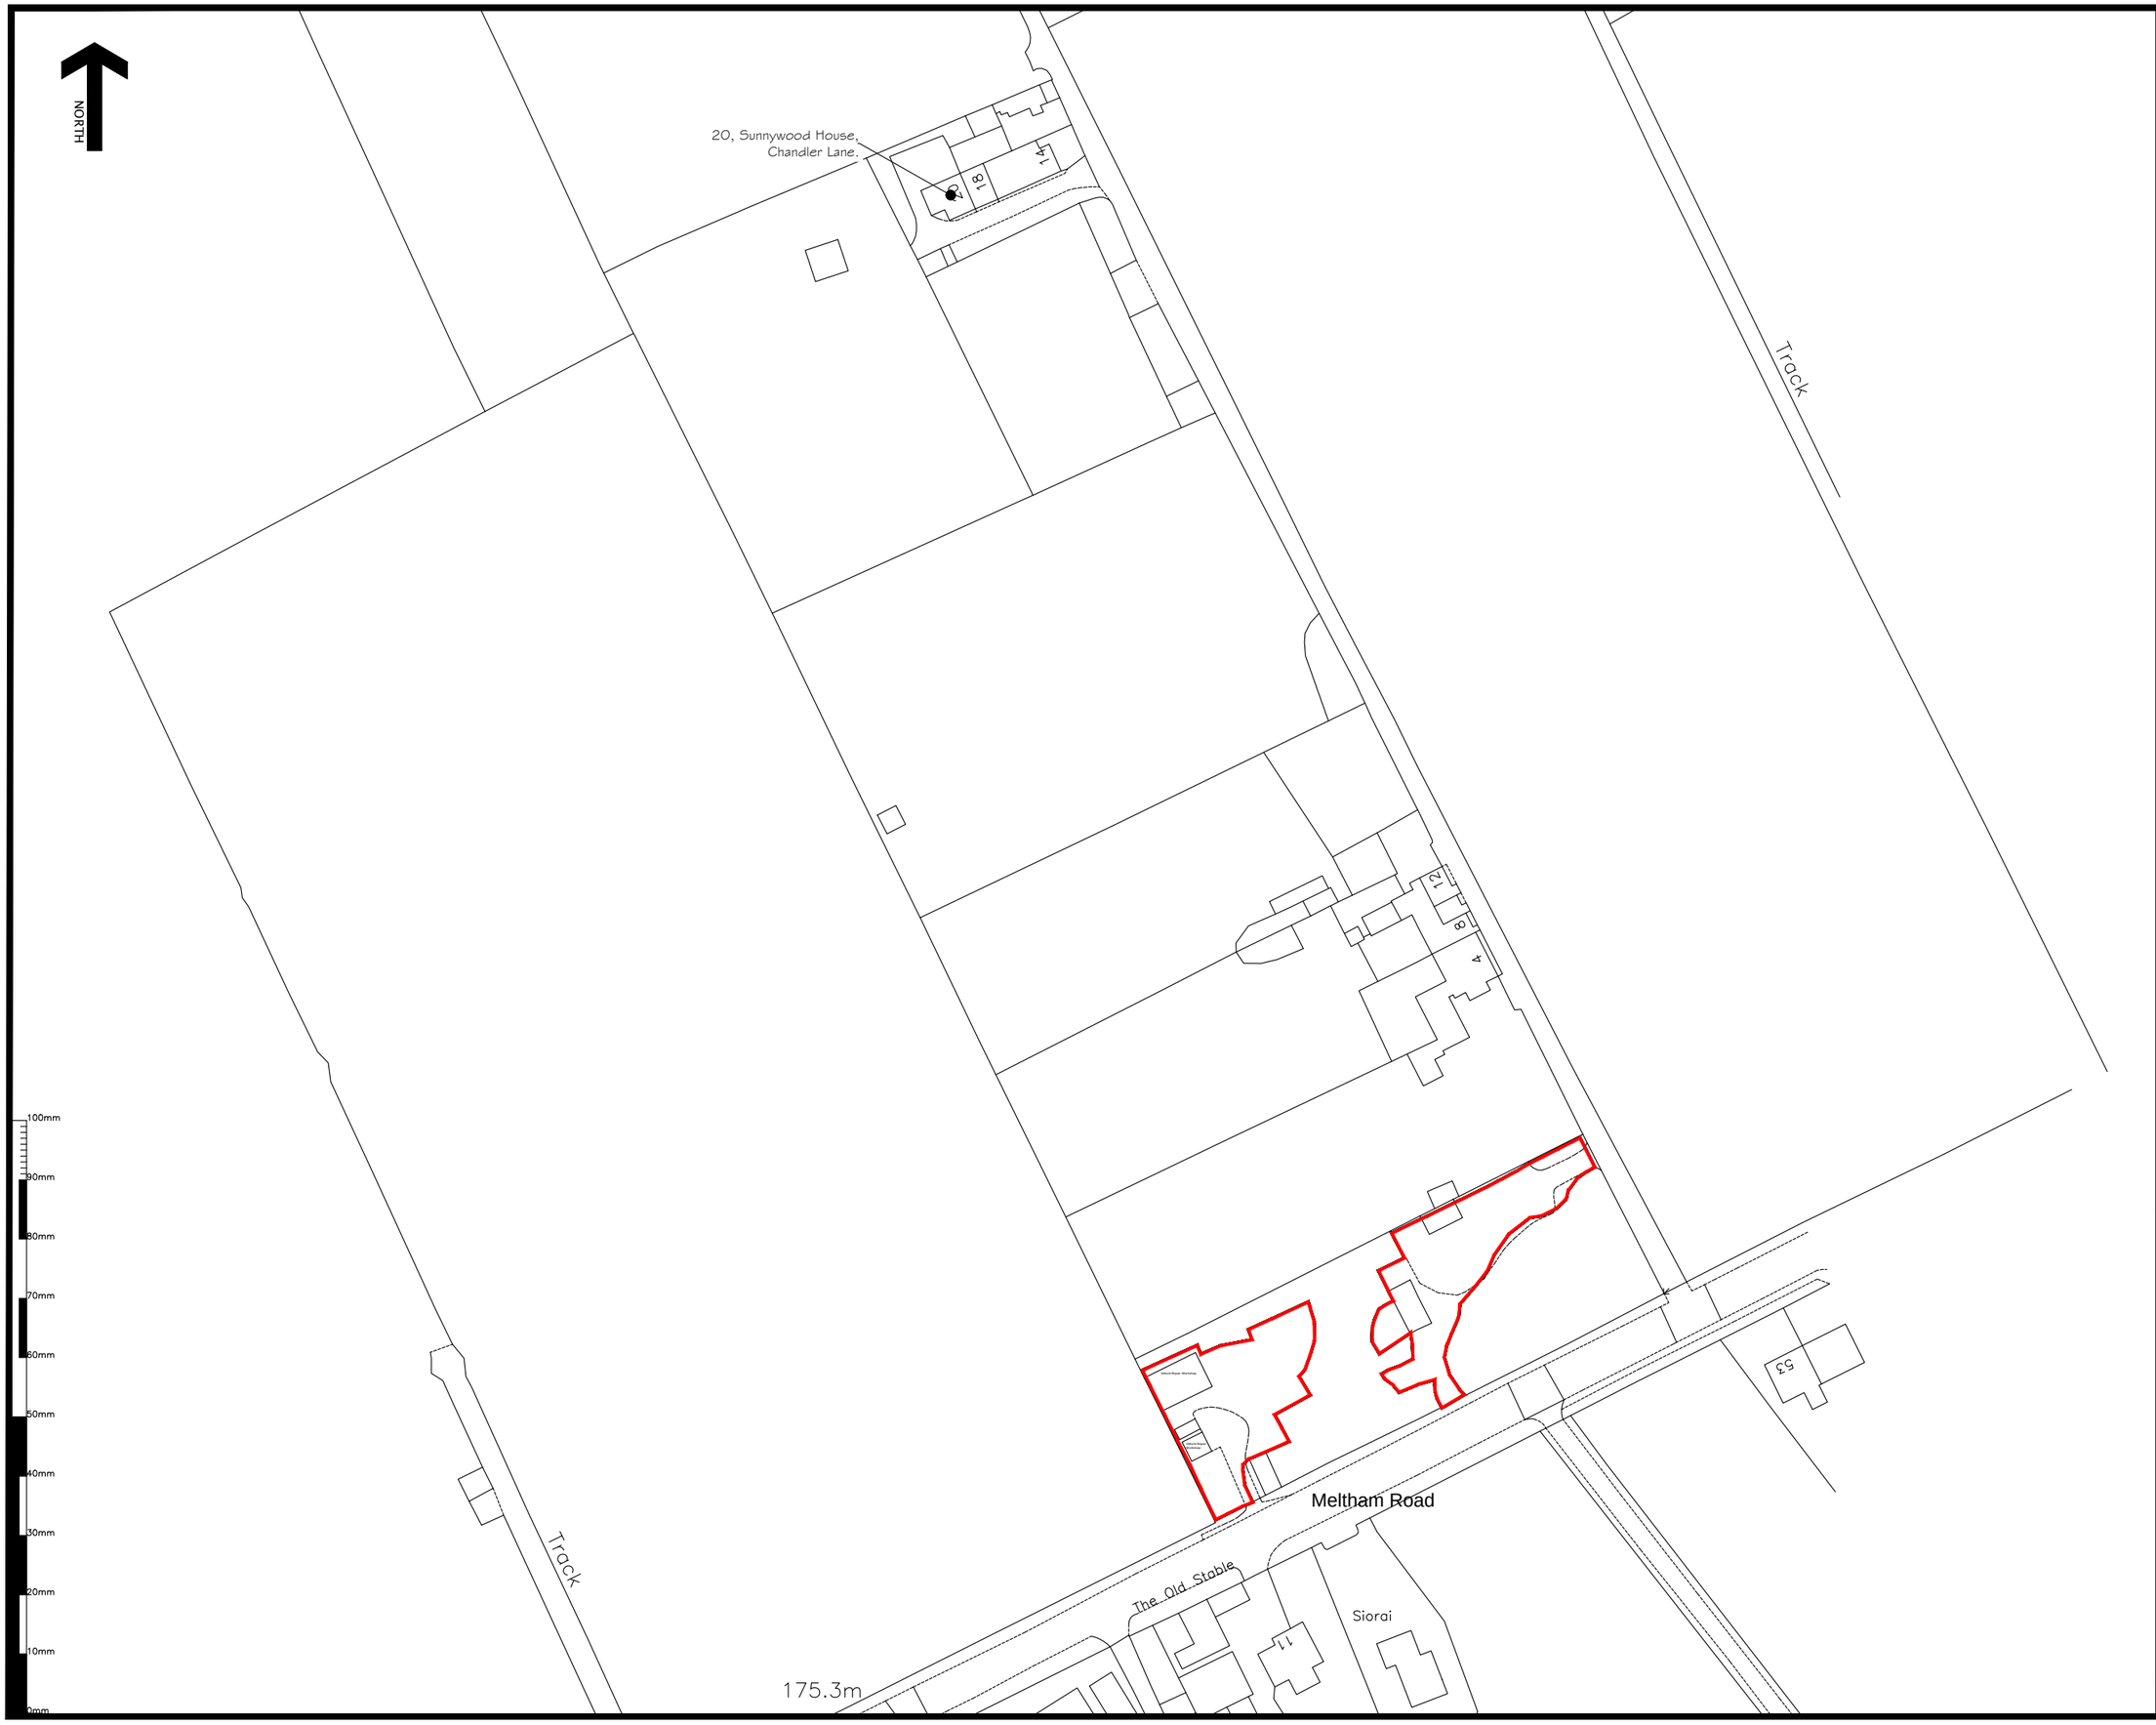

© Stamford Geomatics Ltd 2023

Notes:

1. The accuracy and content of this drawing are dependent on the surveyed scale and survey specification, care should be taken when working with other plotted scales or from CAD.

Site Boundary.

Rev	Description of revision	Date
a	Red Line revised	26/04/24

Stamford Geomatics Ltd
LAND SURVEYING AND VOLUMETRICS
4 The Walled Garden,
The Nostell Estate Yard,
WF4 1AB
Tel: 01924 862646, 07710 349592

Site Name:

Meltham Road,
Honley,
West Yorkshire.

Surveyed:	Drawn:	Checked:
AH	CSm	CSm

Title

Site Location Plan.

Plotted Scale:	Date:	Sheet Size:
1:1250	09 Oct 23	A3

Drawing No.	Revision
2731/005	a