4 - 6 Battye Street, WF13 1PH

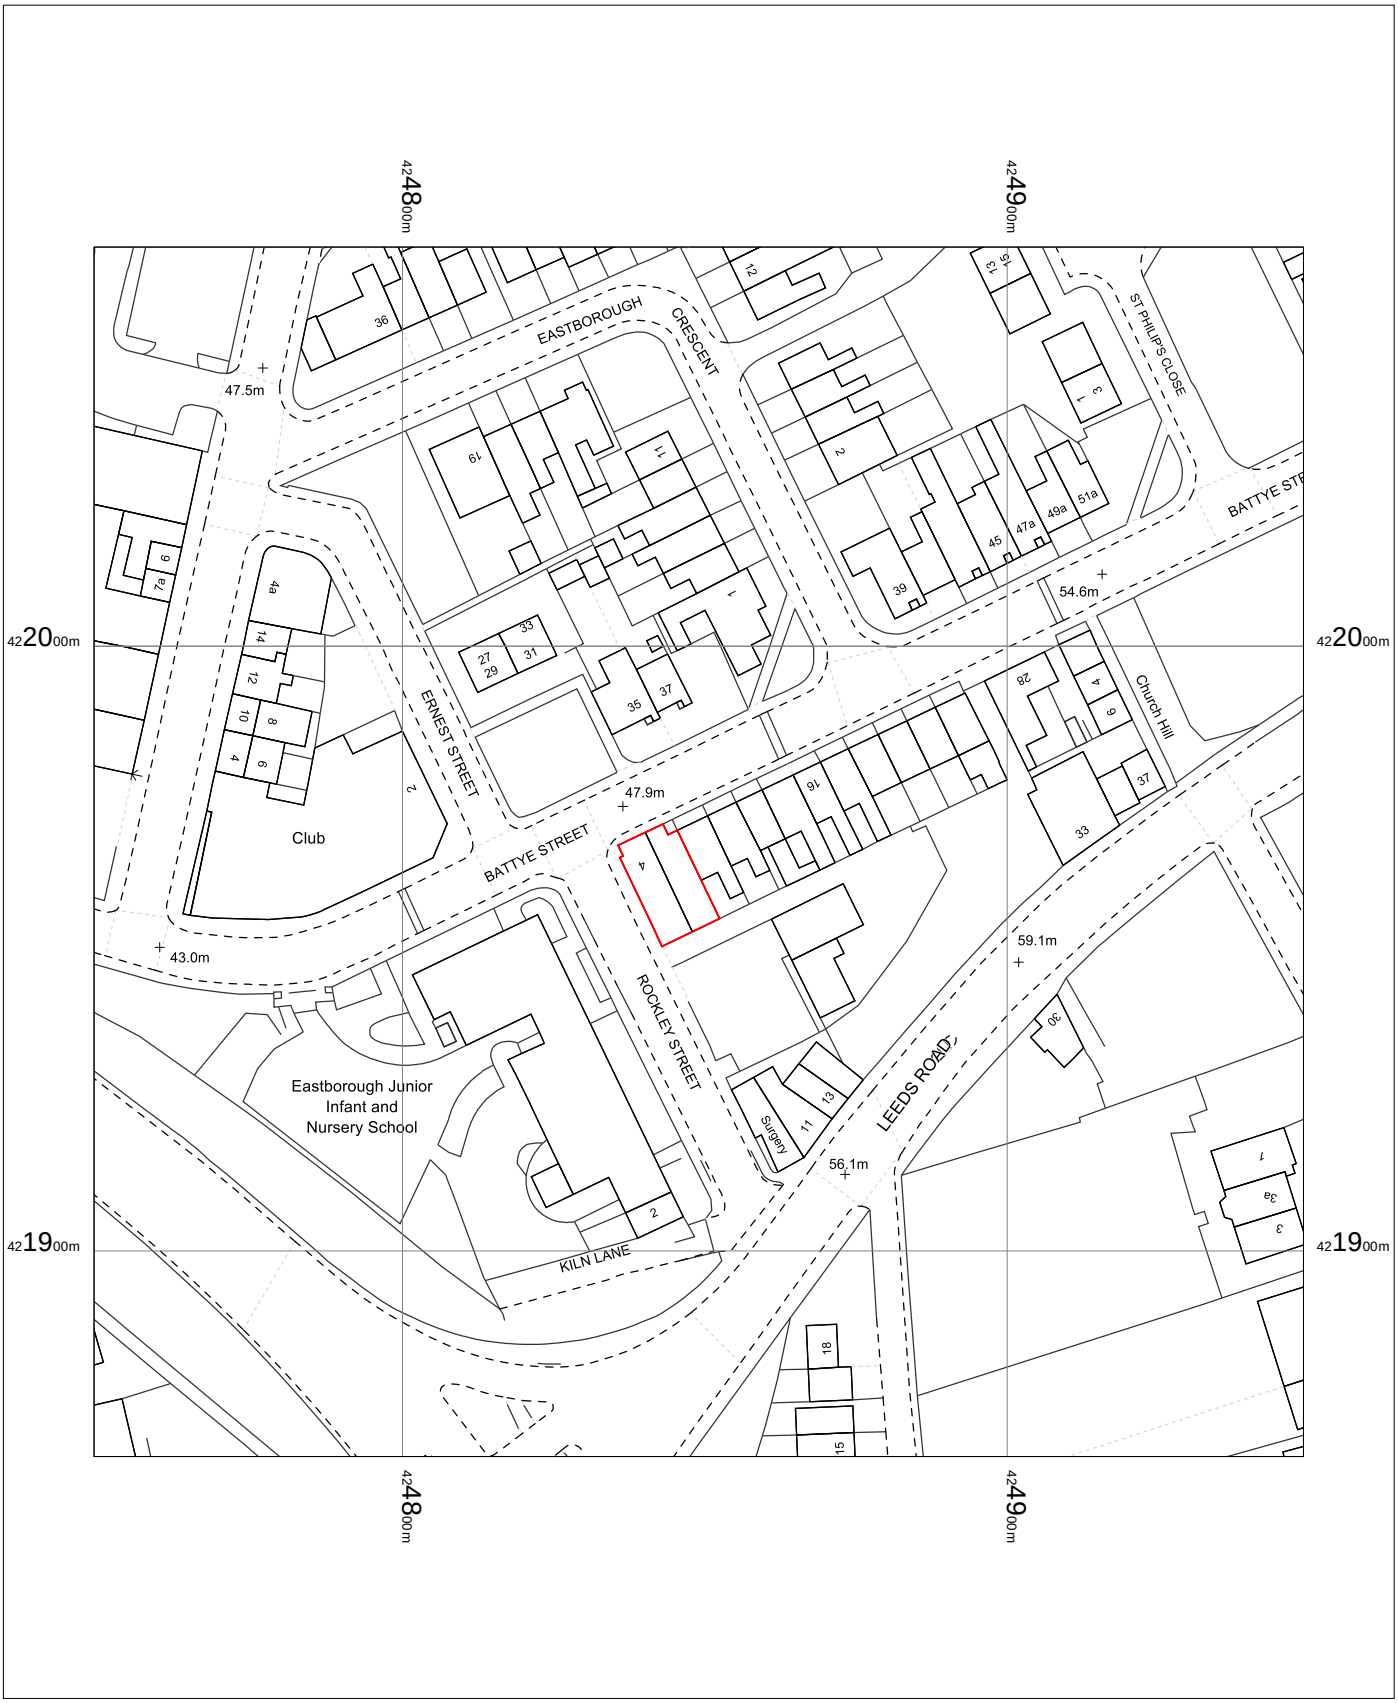

0 5 10 15 20 25 30 35 40 45 50
m

4 - 6 Battye Street,
Dewsbury,
Kirklees
WF13 1PH

OS MasterMap 1250/2500/10000 scale
Tuesday, April 2, 2024, ID: MPMBW-01157819
www.blackwellmapping.co.uk

1:1250 scale print at A4, Centre: 424849 E, 421966 N

©Crown Copyright Ordnance Survey. Licence no. 100041041

N

BLACKWELL'S MAPPING SERVICES
PERSONAL & PROFESSIONAL MAPPING
www.blackwellmapping.co.uk
TEL: 0800 151 2612
maps@blackwell.co.uk