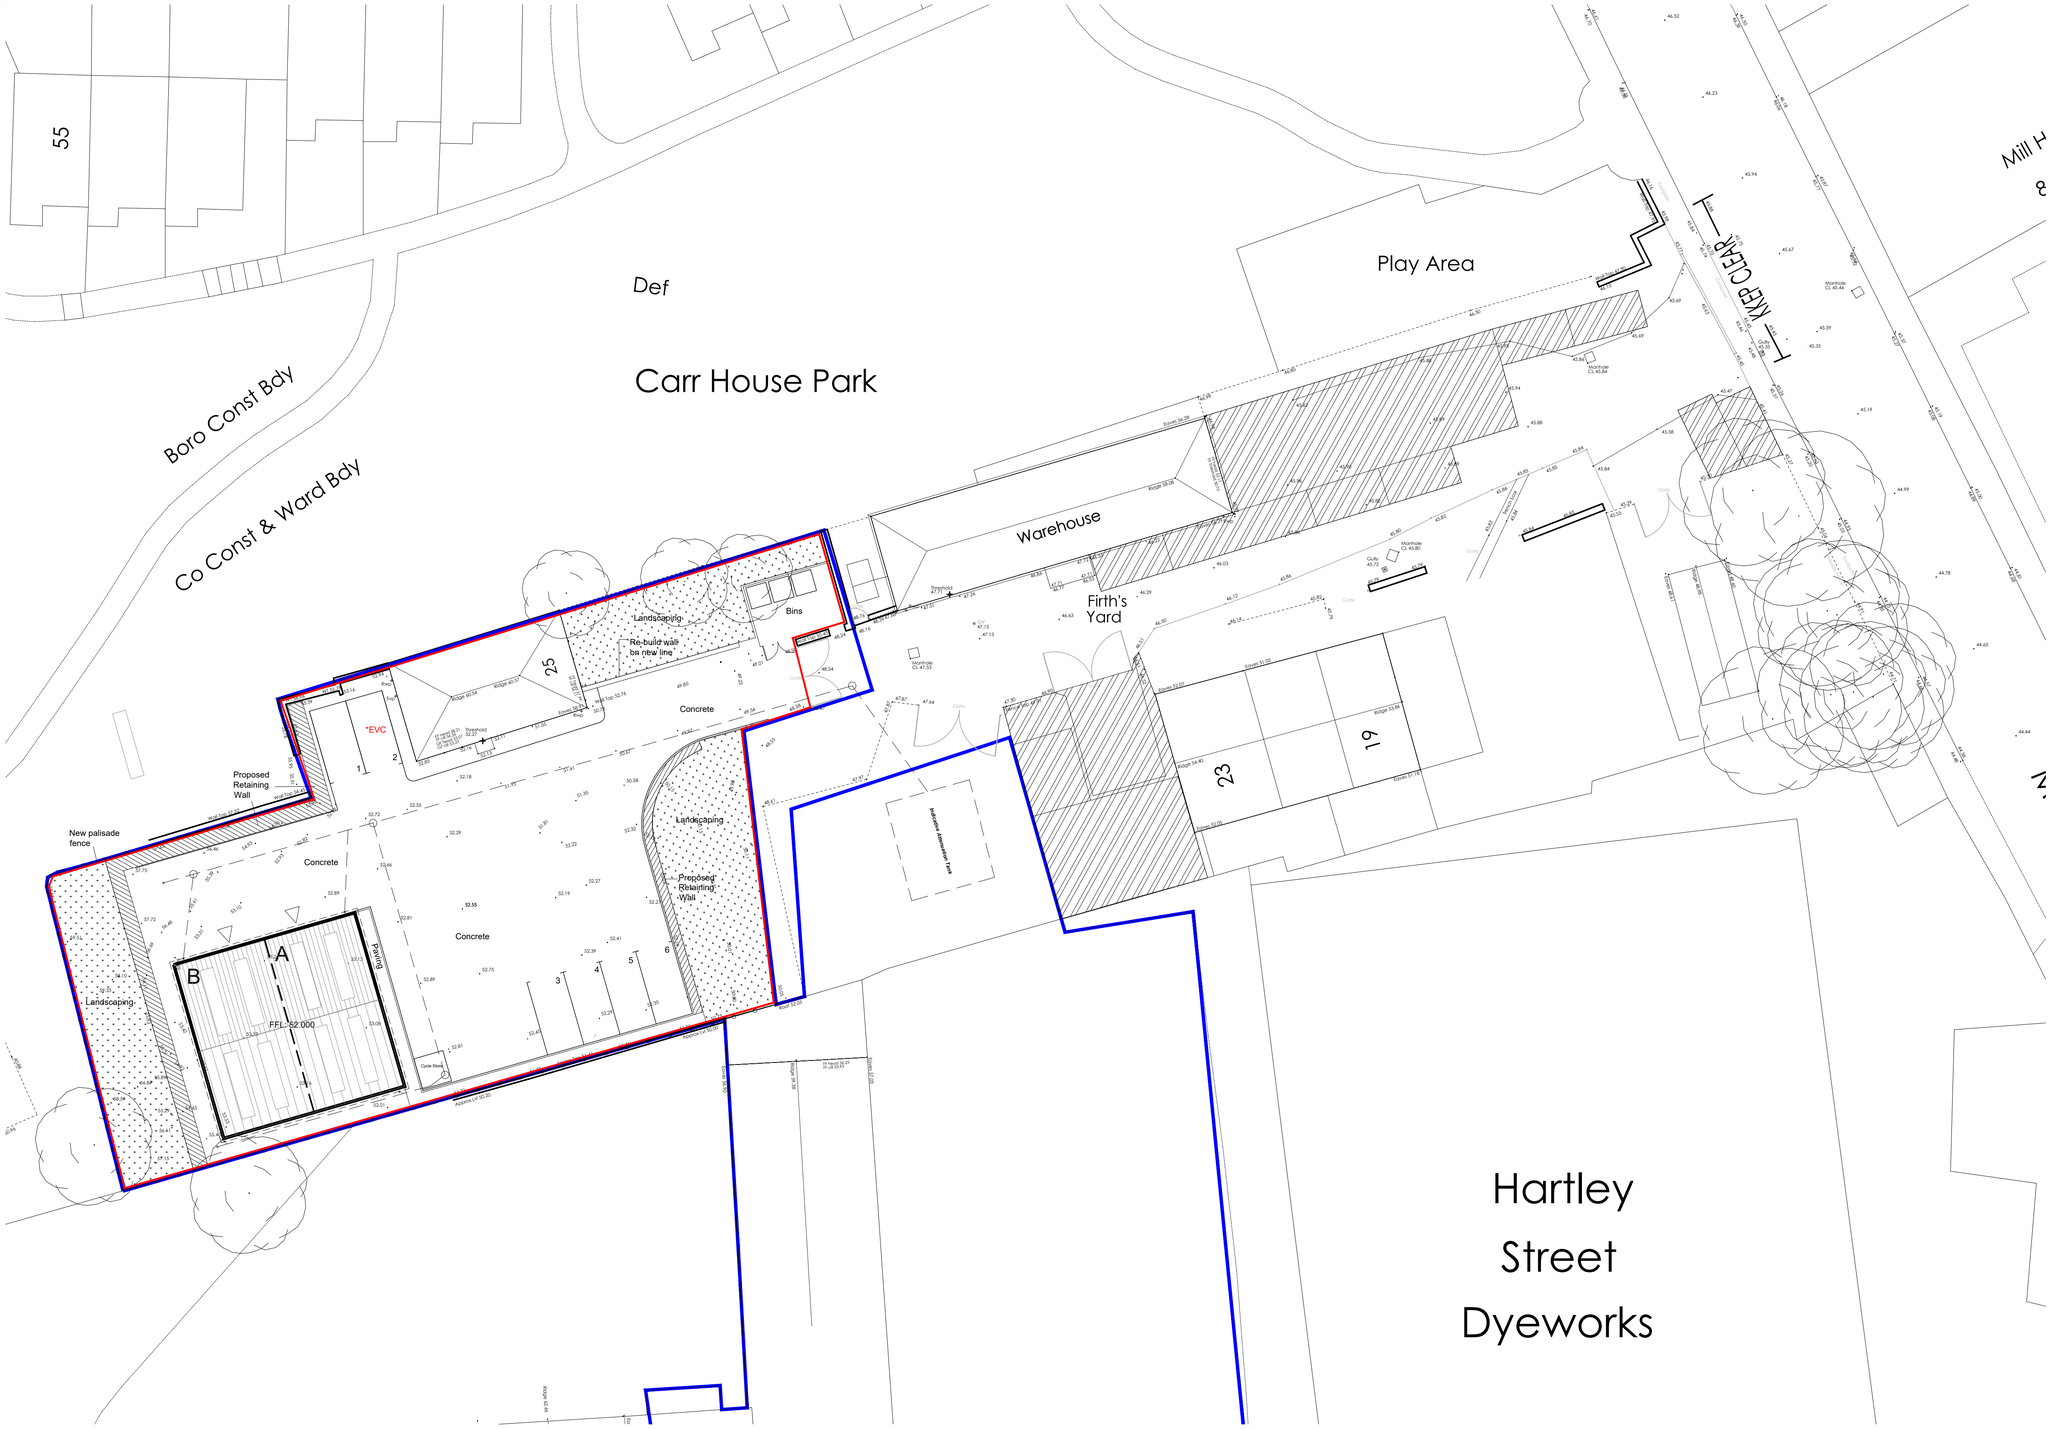

Hatch indicates area of future development by others as per planning approval reference **2021/62/92771/E**

* Standard Electric Vehicle Charging Point providing a continuous supply of at least 16A (3.5kW)

Hartley Street Dyeworks

Building Schedule

Building Number	Building Use	Sq/ft	Sq/m
A	Warehouse	721	66
B	Warehouse	721	66
		1,442	132

Rev	Description	Drawn	Checked	Date
P9	Placement of Electric Vehicle Charging Bay	IM	RL	23.04.24
P8	Revised proposed site plan to ensure sufficient car parking spaces	IM	JW	11.10.23
P7	Revised proposed site plan to correspond with new warehouse design	IM	JW	31.07.23
P6	Updated roof layout	JW		21.12.22
P5	Amended parking to suit vehicle swept path	JW		14.12.22
P4	Revised unit size to client's requirements. Amended turning head and parking.	JW		08.12.22
P3	Updated Red and Blue Line boundary	IM	JW	31.10.22
P2	Planning Submitted	MR		12.09-22
P1	Feasibility Plans	IM	JW	24.06.22

Document Status : **S2**

Purpose of Issue: **FOR PLANNING**

MARTIN WALSH ARCHITECTURAL

Firth Buildings, 99 - 103 Leeds Rd, Dewsbury, WF12 7BU t: 01924 464342

e: info@martinwalsh.co.uk w: www.martinwalsh.co.uk

Project
PROPOSED WAREHOUSE BUILDING AND YARD AT REAR OF 10A HARTLEY STREET, DEWSBURY, WF13 2BJ

Title
PROPOSED SITE PLAN

Client
MANSU GROUP

MWA Project Ref	Scale	Original Paper Size	Paper Orientation	Drawn
6482	1:200	@A1	Landscape	IM

File Identifier

Project	Originator	Volume	Level	Type	Role	Number	Revision
MSHS -	MWA -	XX -	XX -	DR -	A -	0002	P9

Copyright © 2022 Martin Walsh Architectural. All Rights Reserved.
Martin Walsh Architectural is the trading name of Martin Walsh Architectural Limited. Registered in England Number 4496049