






Rear Elevation. as existing Side Elevation. as existing Side Elevation. as existing

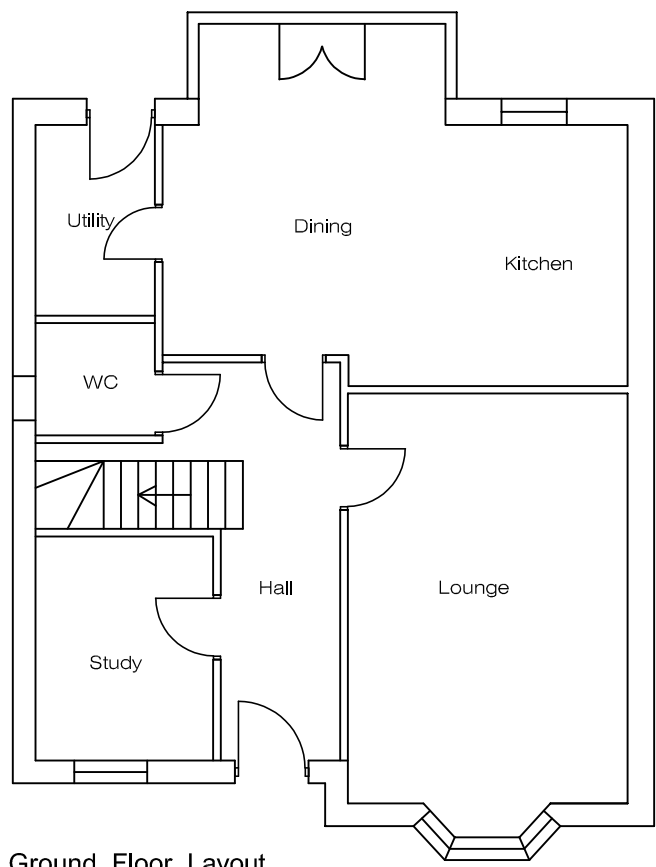

Rear Elevation. as Proposed. Side Elevation. as Proposed. Side Elevation. as Proposed.

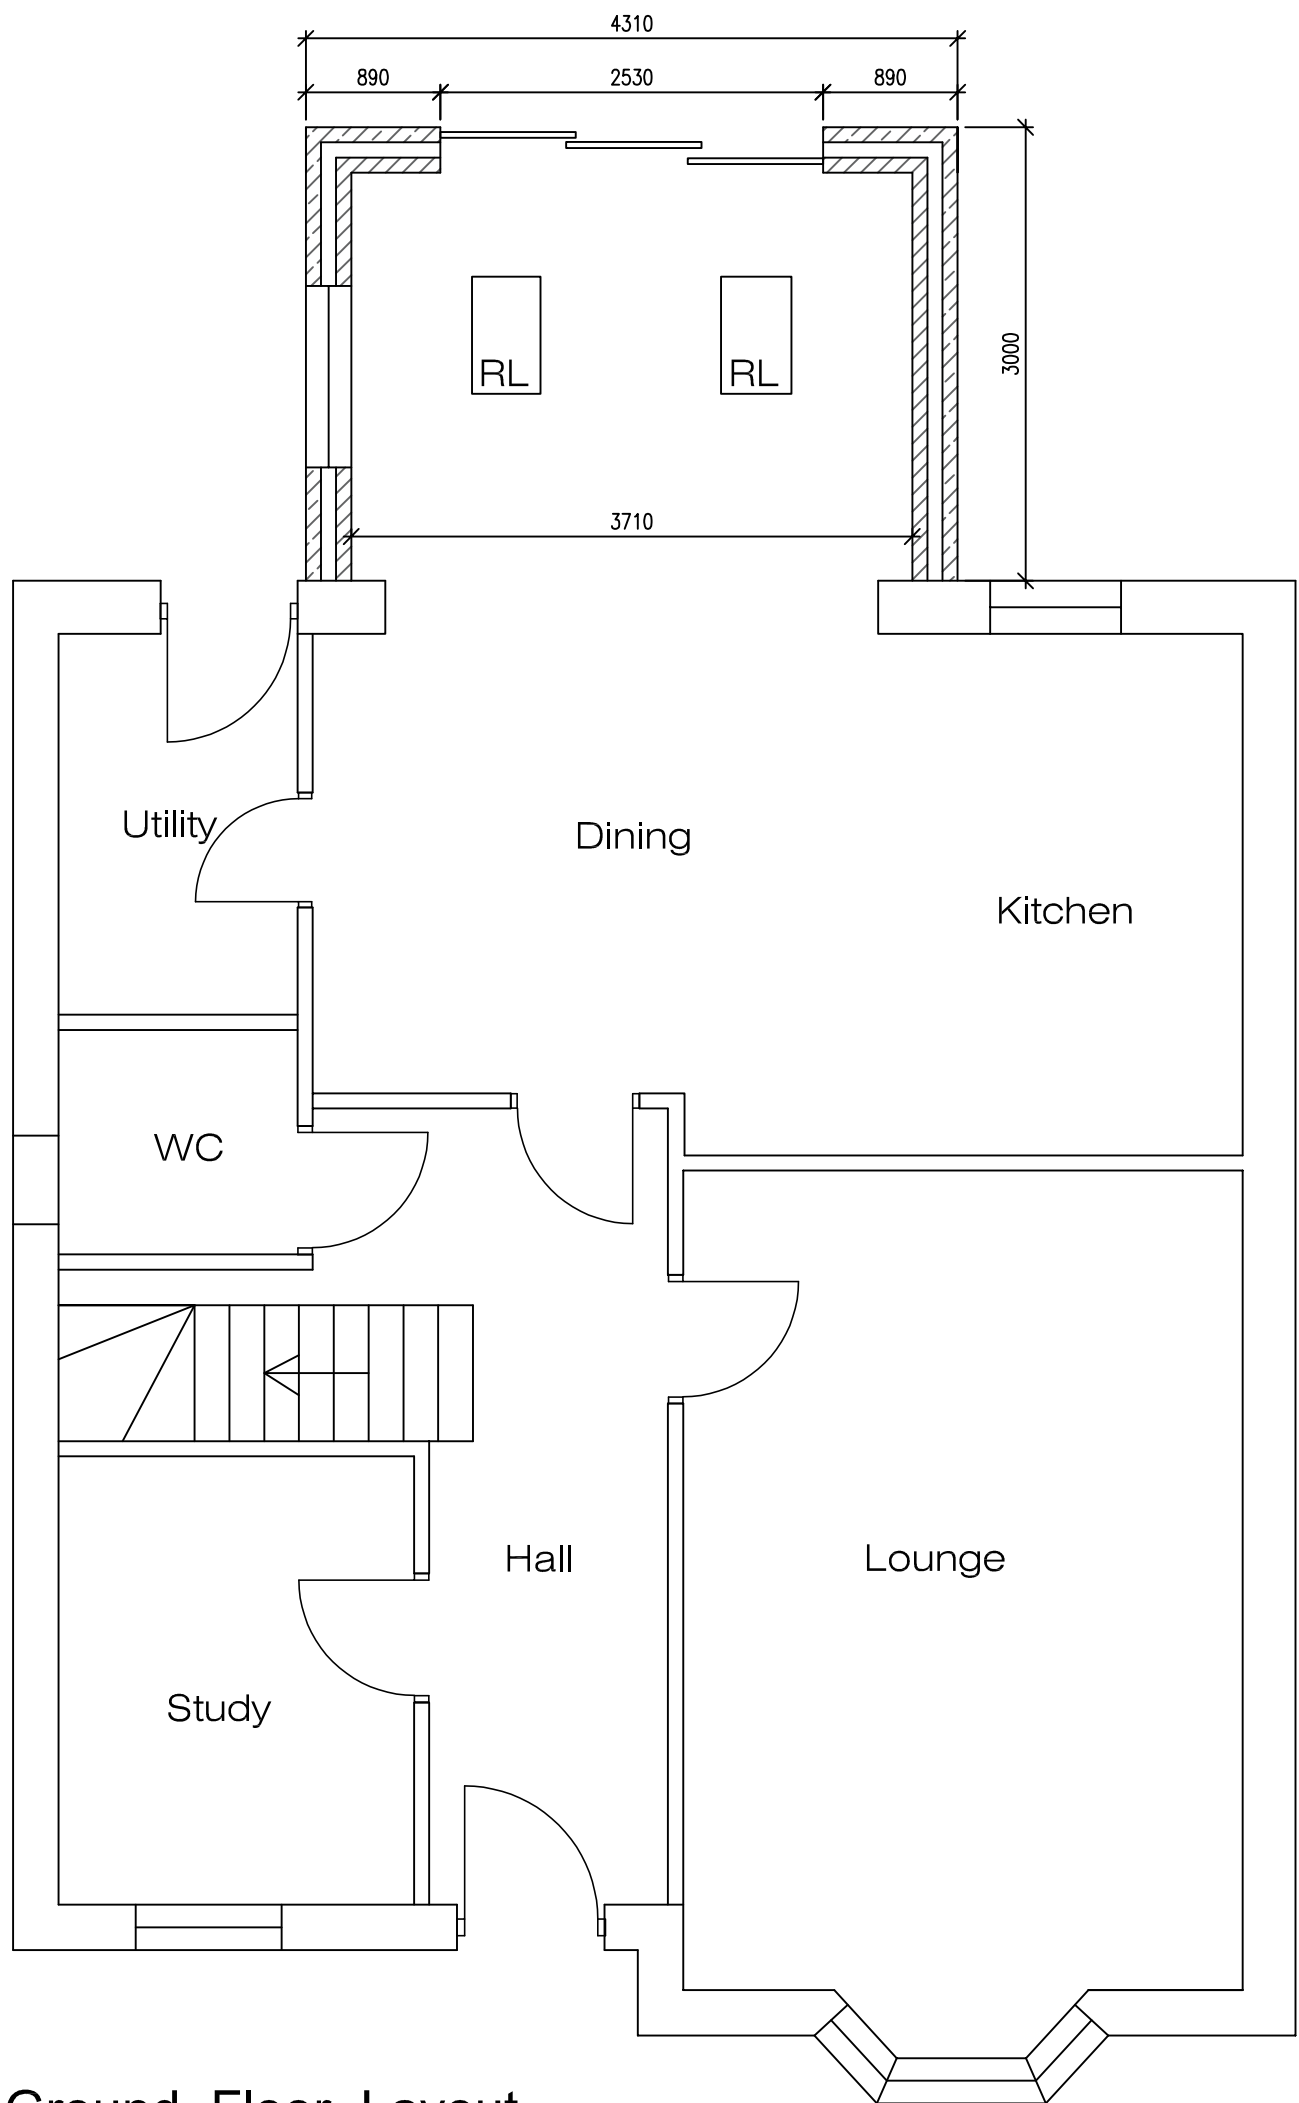

Ground Floor Layout. as Proposed.

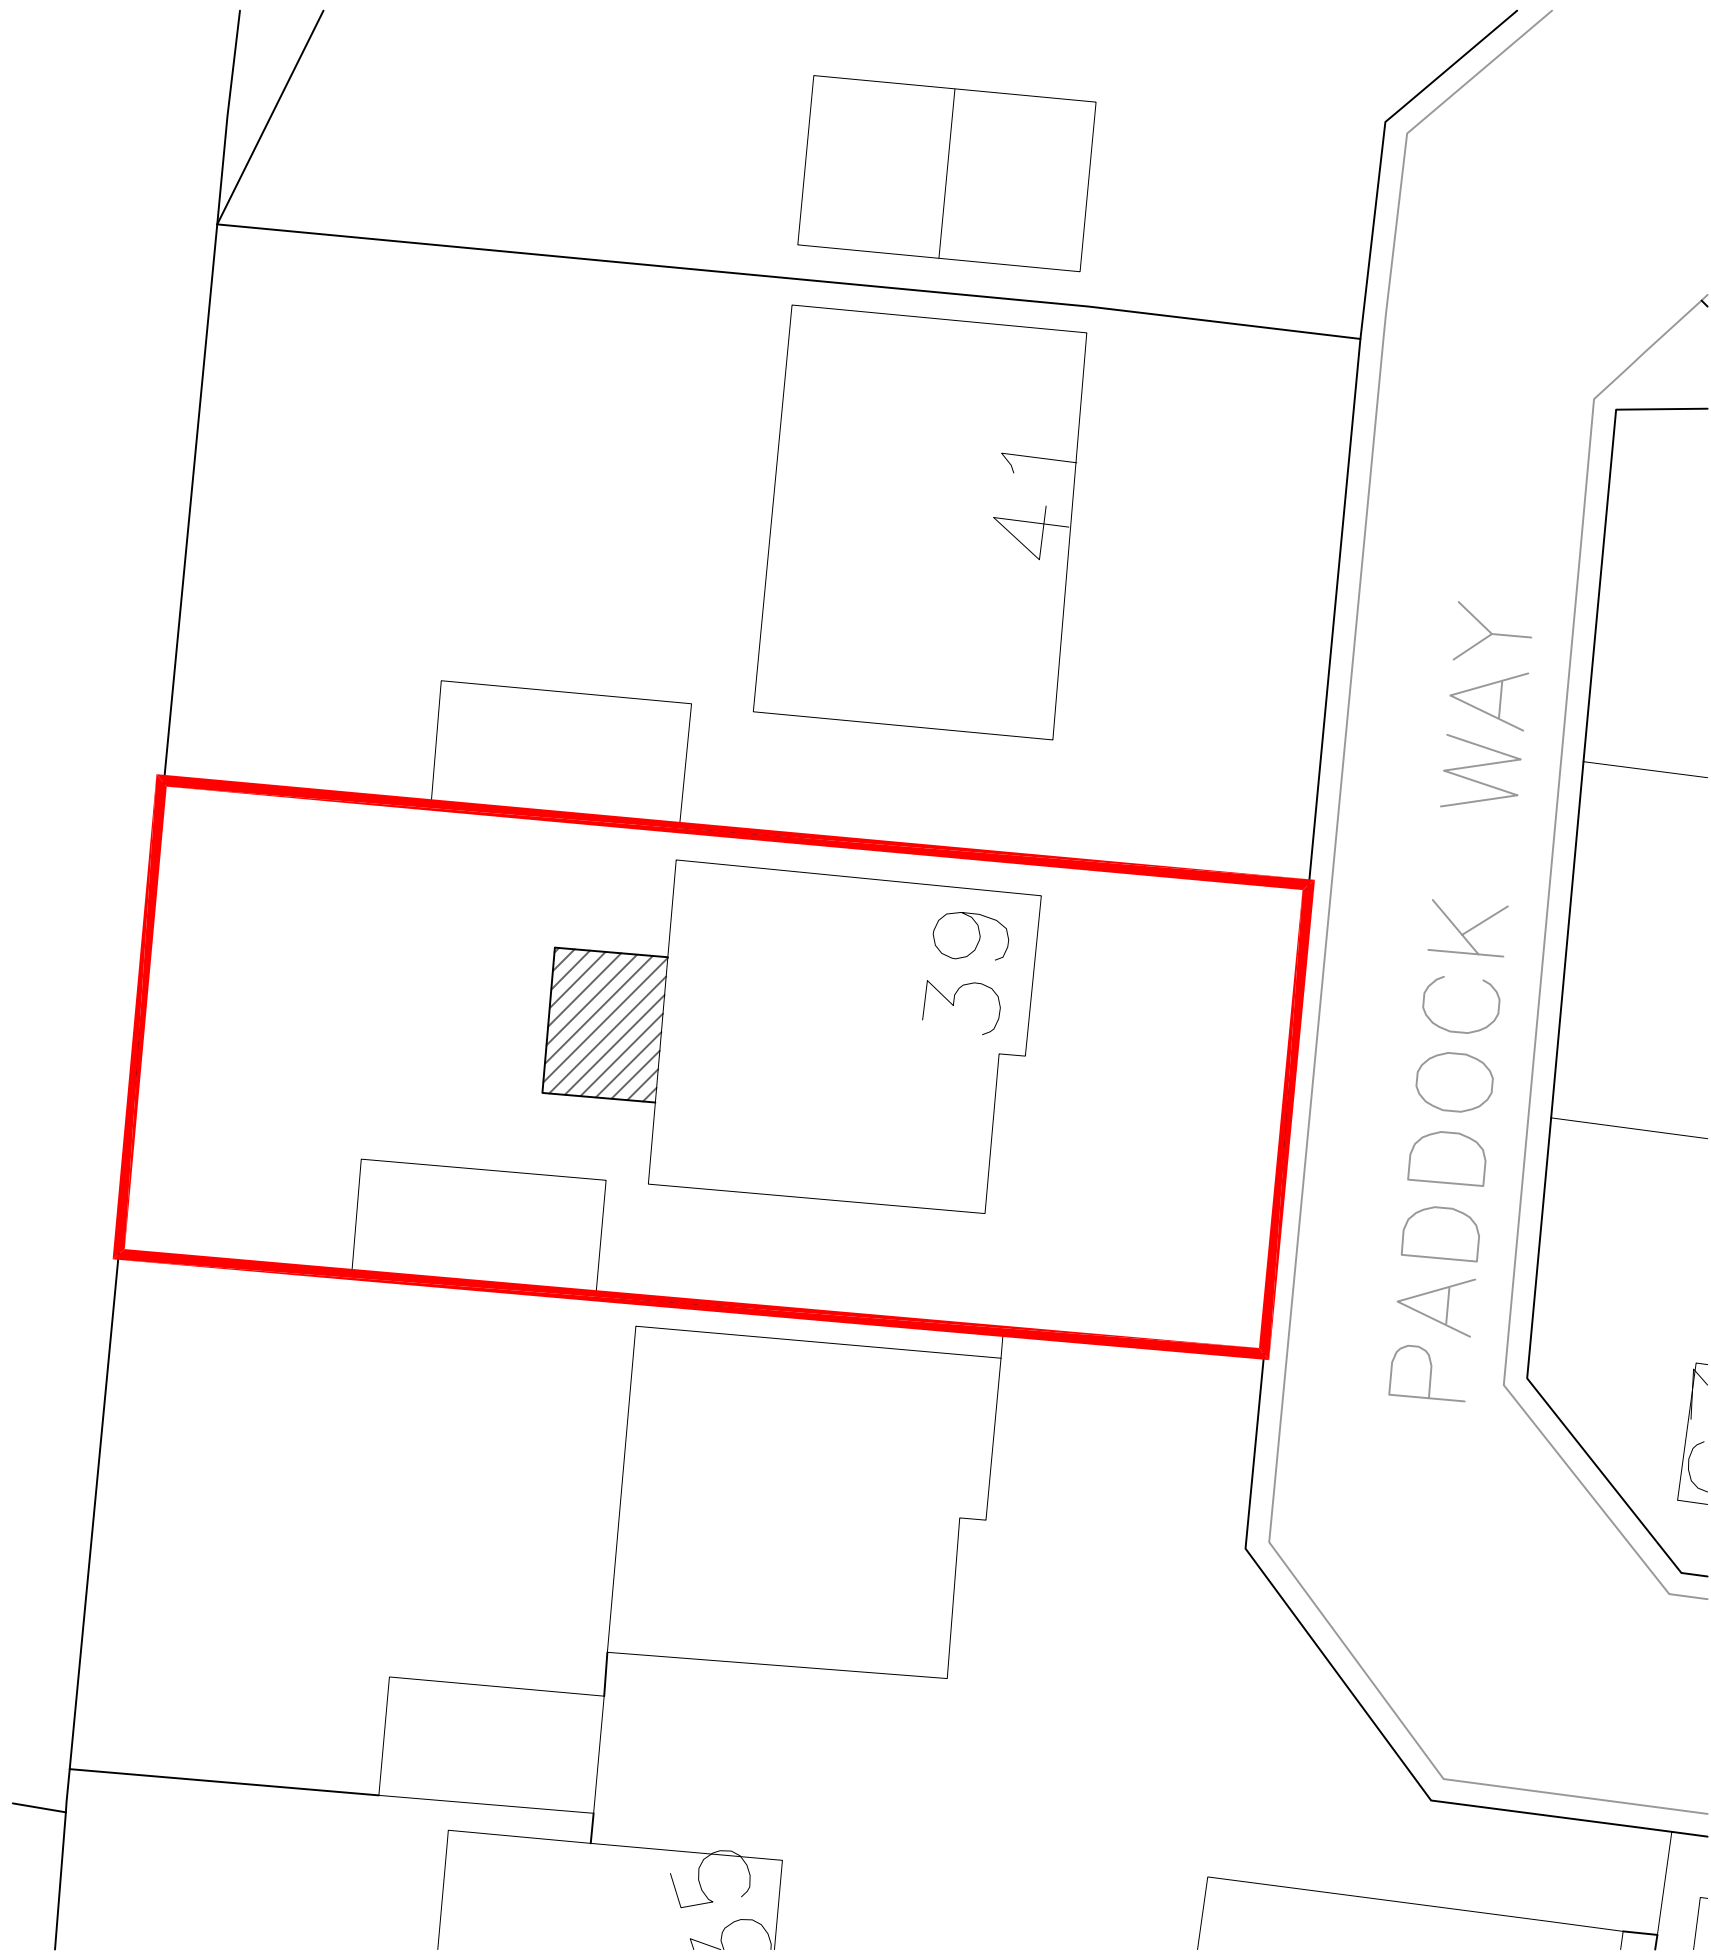

REVISION	DATE	DESCRIPTION



6 Sycamore Croft Skelmanthorpe
Huddersfield HD89UX
paddocksarchitecture@gmail.com 07809724312

Project Proposed single storey rear extension at 39 Paddock Way Skelmanthorpe HD89GW	F	2085	Scale
	R		1:100
			1:50
Drawing Proposed plans	Date 11/04/2024	1	