Sheet size
A1

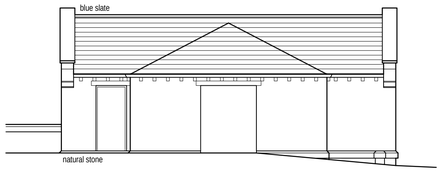

Existing front/north east facing elevation (1:100)

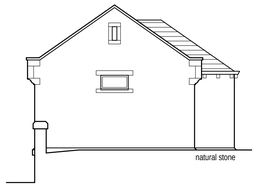

Existing side/south east facing elevation (1:100)

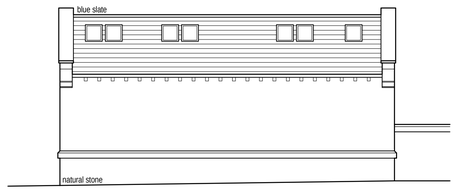

Existing rear/south west facing elevation (1:100)

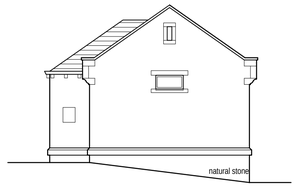

Existing side/north west facing elevation (1:100)

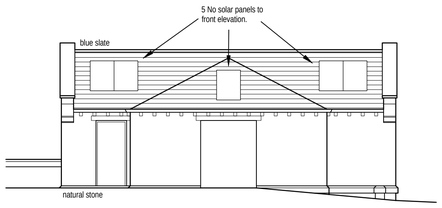

Proposed front/north east facing elevation (1:100)

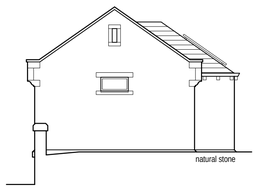

Solar panels on rails mounted to existing roof.

Proposed side/south east facing elevation (1:100)

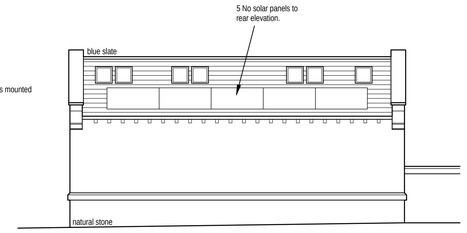

Proposed rear/south west facing elevation (1:100)

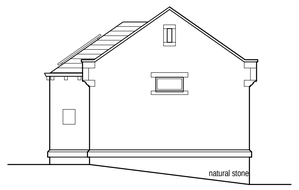

Proposed side/north west facing elevation (1:100)

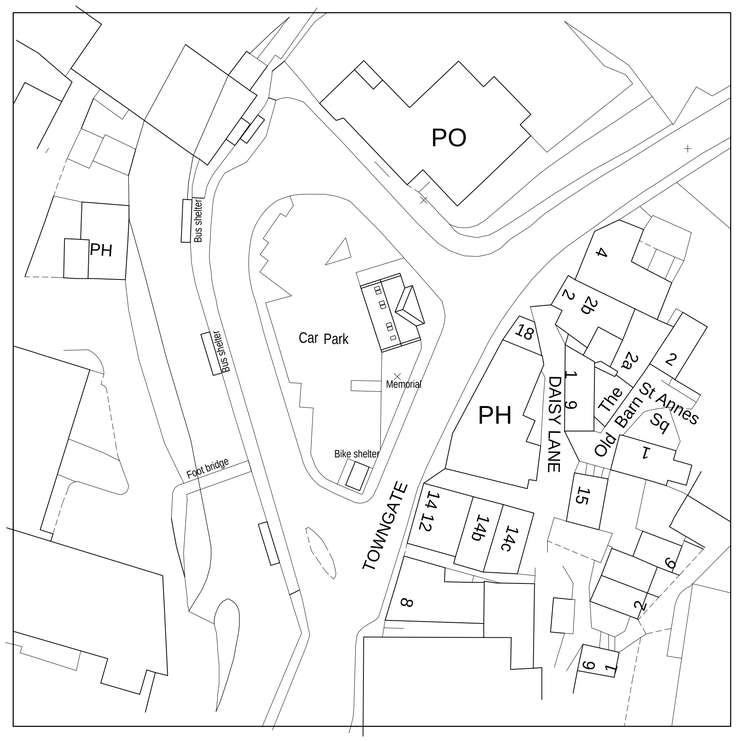

Existing block plan (1:500)

N

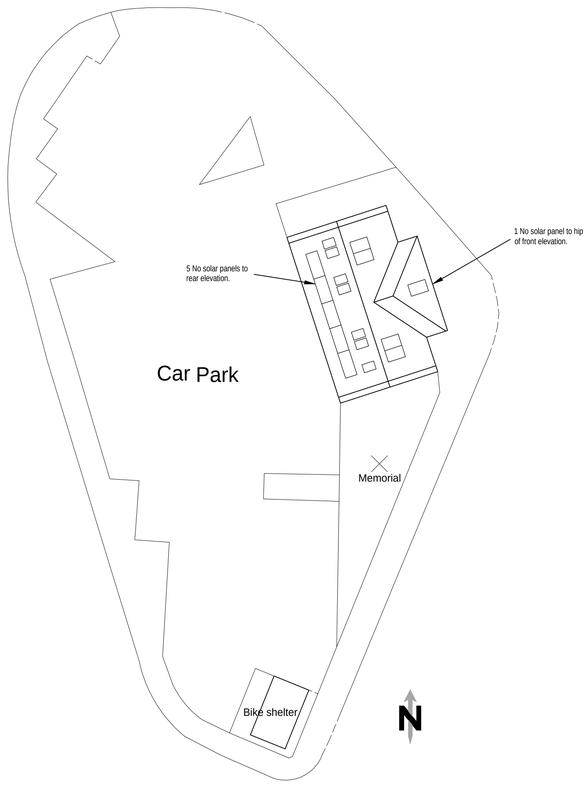

Proposed site plan (1:200)

N

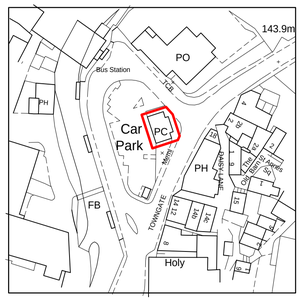

Location plan (1:1250)

N

0m	Scale 1:50	4m
0m	Scale 1:100	8m
0m	Scale 1:200	16m
0m	Scale 1:500	40m
0m	Scale 1:1250	100m

(When to scale of original plan bar = 8cm)

Notes;
1. Setting out to be the responsibility of contractor.
2. Contractor to pay particular attention to pitch of roof and headroom at stairs.
3. Any discrepancies to be reported to Colne Valley Design.

Rev A 01/08/2024 Finalised prior to planning submission.

Colne Valley Design
8 Meadow Lane
Slaithwaite
Huddersfield HD7 5EX

Tel: 01484 842097
Mobile: 07867 803312
E-mail: mitchell@sbhomes.co.uk

Proprietor: S.A. Mitchell (ACIOB)

Project
Solar panels to public toilets.

For
Holme Valley Parish Council.

Address
Towngate
Holmfirth
HD9 ???

Title
Planning Drawing.

Job No.	Drawing number	Date
24 J 28.	01 A.	July 2024.