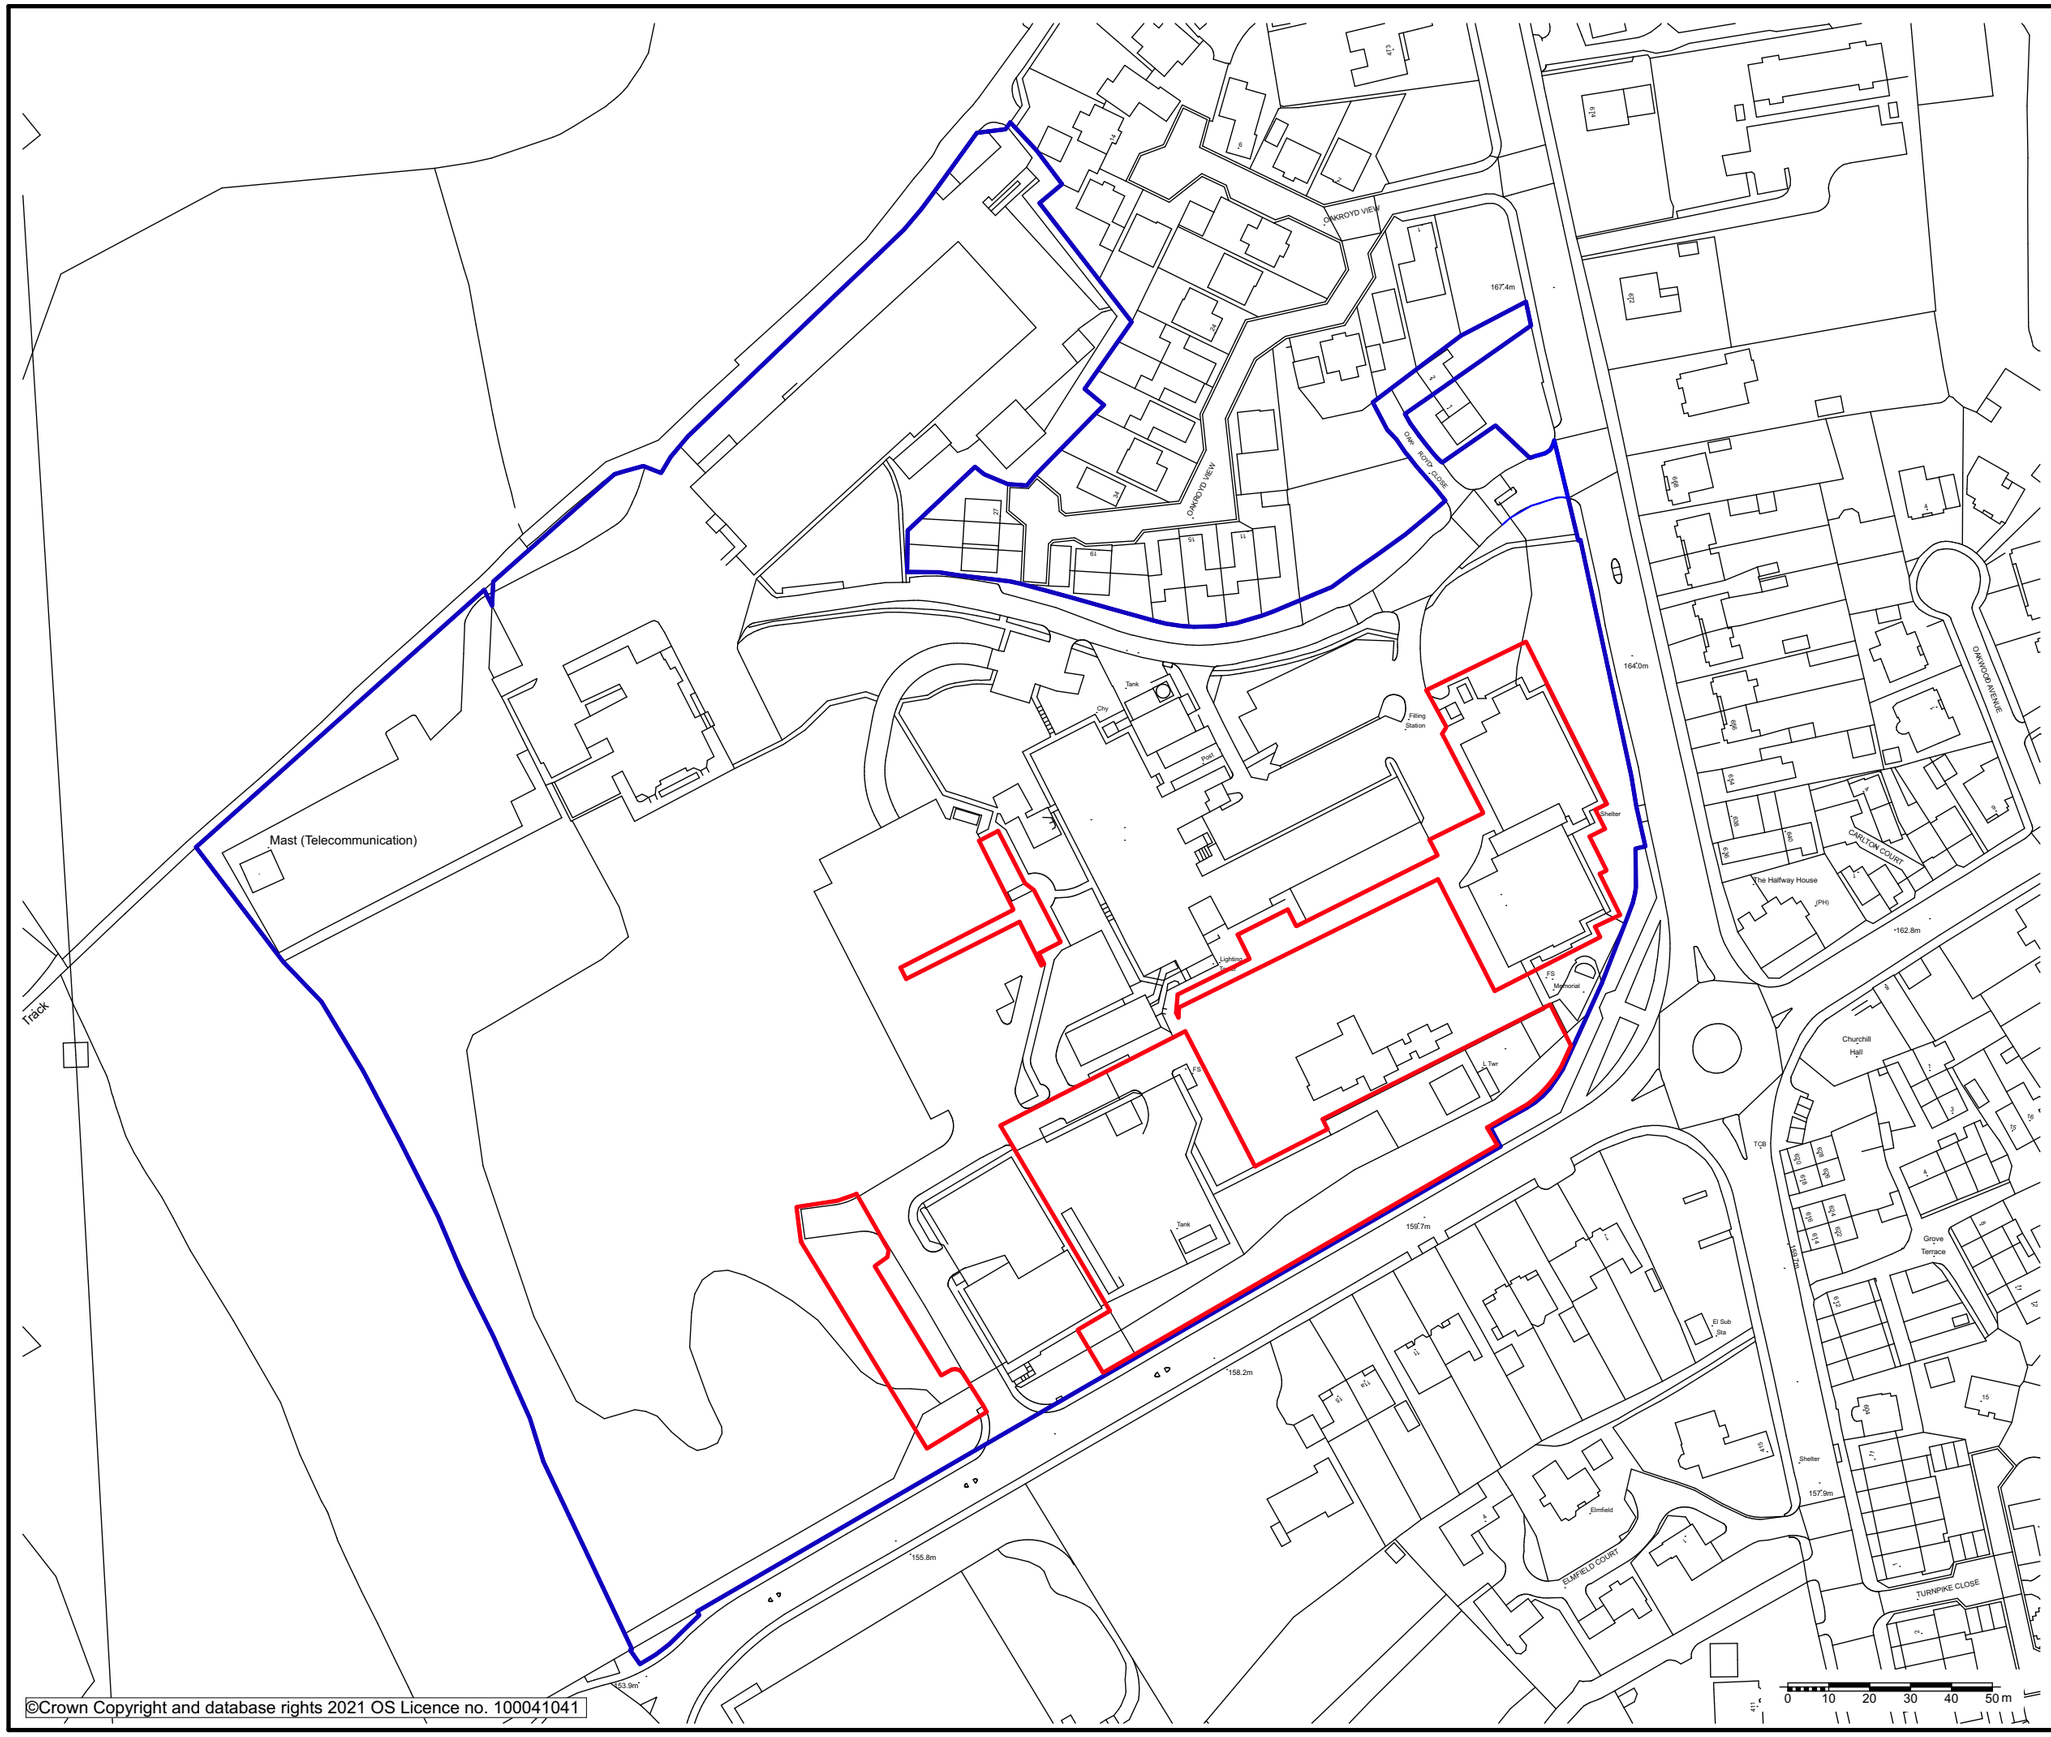

©Crown Copyright and database rights 2021 OS Licence no. 100041041

This document is © Bond Bryan Architects Ltd.
If in doubt ASK. Drawing measurements shall not be obtained by scaling. Verify all dimensions prior to construction.
Immediately report any discrepancies on this document to the Originator. This document shall be read in conjunction with associated models, specifications and related consultants' documents.

Native model: 21018-Site

North

N

KEY TO PLAN:

APPLICATION BOUNDARY

SITE OWNERSHIP BOUNDARY

rev	description	drawn	checked	date
P01	For Planning Purposes	LVW	BB	26.07.22

B

BOND BRYAN

The Church Studio Springvale Road Sheffield S10 1LP

t 0114 266 2040
e info@bondbryan.co.uk
w www.bondbryan.co.uk

West Yorkshire Fire & Rescue

Birkenshaw Fire Services HQ

Oakroyd Hall Site

WILLMOTT DIXON

West Yorkshire Fire & Rescue Service

Site location plan

Originator project ref	Purpose of Issue
21018	
Scale(s)	Status
1:1500	**S2 FOR INFORMATION**
Paper size	Revision
A3	**P01**

project	originator	volume	level	type	role	number	status	revision
HQC004	BBA	Z0	XX	DR	L	1032	S2	P01