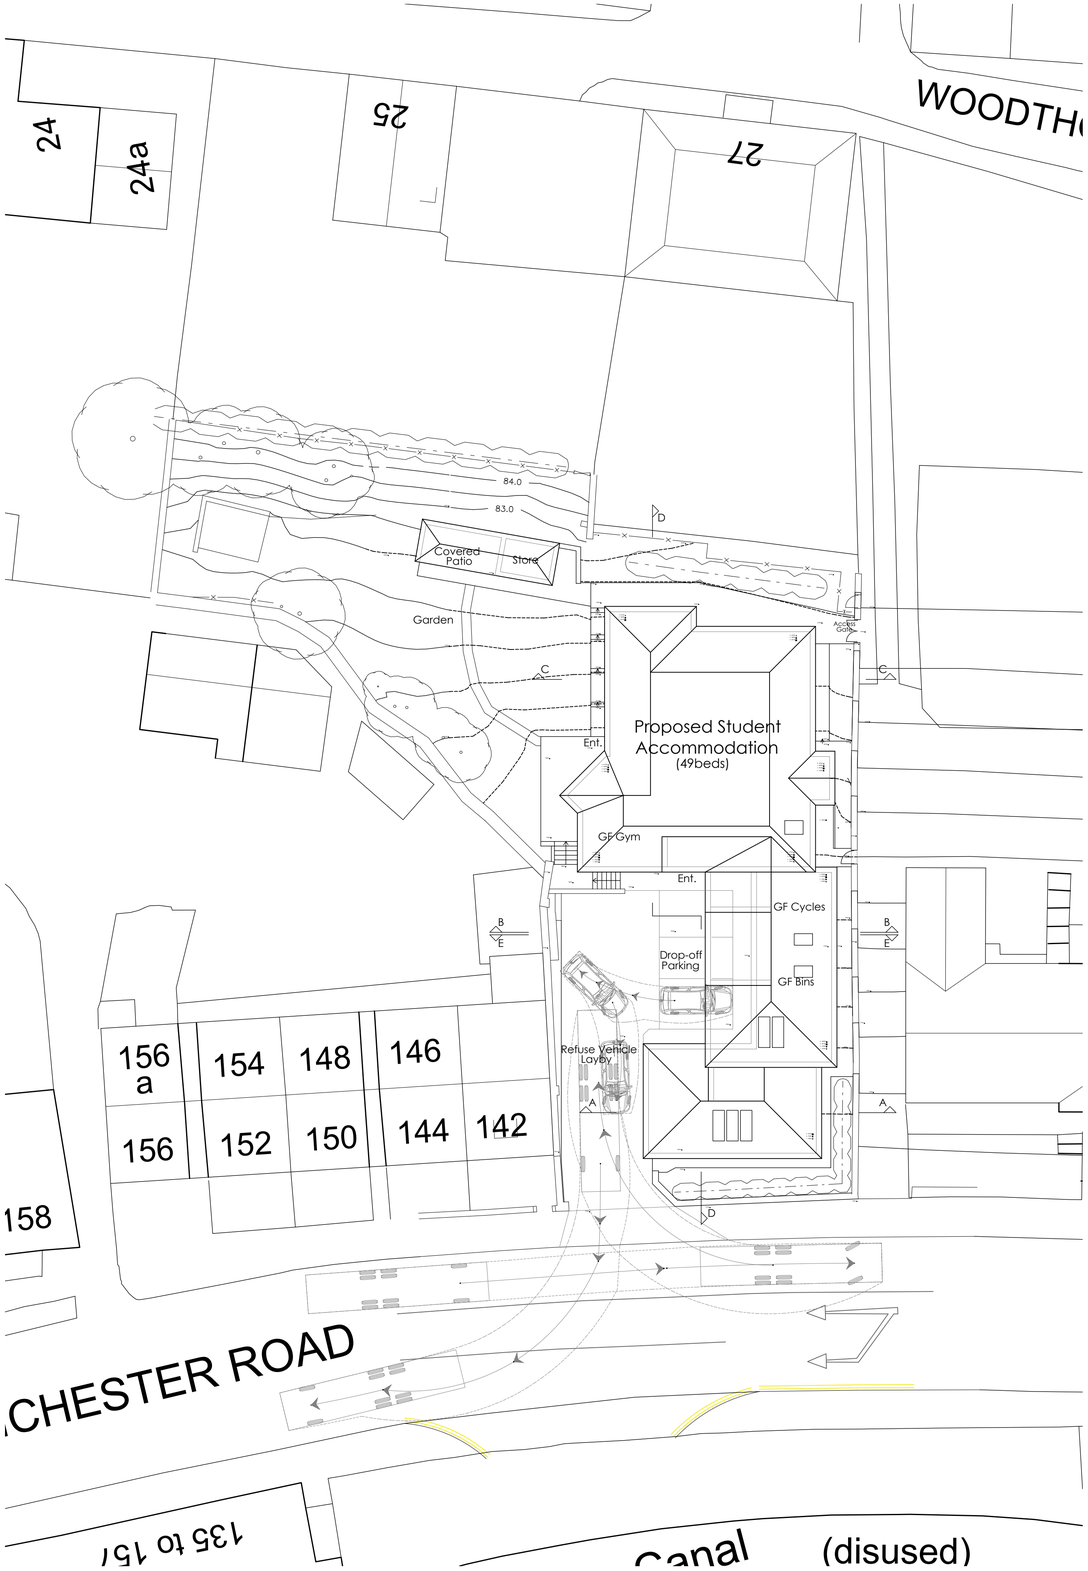

SITE/ROOF PLAN

AS PROPOSED

N

Scale 1:200 0 5m 10m 20m

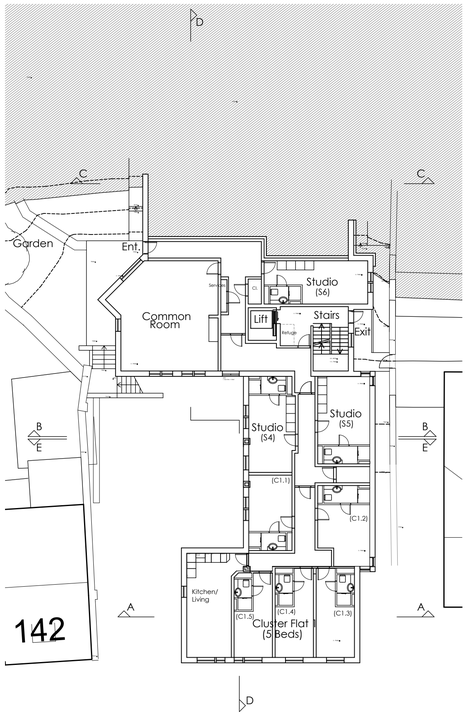

FLOOR 2 PLAN

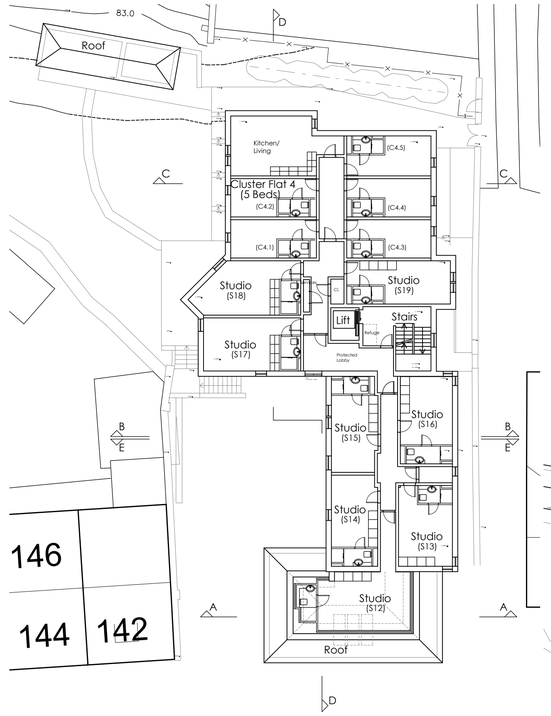

FLOOR 4 PLAN

Do not scale from this drawing. Use figured dimensions only.

Contractors to verify all dimensions on site before commencing any work or shop drawings.

If drawings or specifications exceed the quantities taken in any way, Fibre Architects are to be informed before the work is initiated.

All drawn information is based on Ordnance Survey and/or existing record drawings. All content subject to Site Survey, Structural Survey, Site Investigations, Planning and other Statutory Approvals.

This drawing is not to be reproduced in whole or part without the consent of Fibre Architects Ltd.

Fibre Architects Limited Copyright.

Gross Floor Areas (m2) -
FL1 - 204m2
FL2 - 288m2
FL3 - 392m2
FL4 - 346m2
FL5 - 275m2
Total - 1505m2

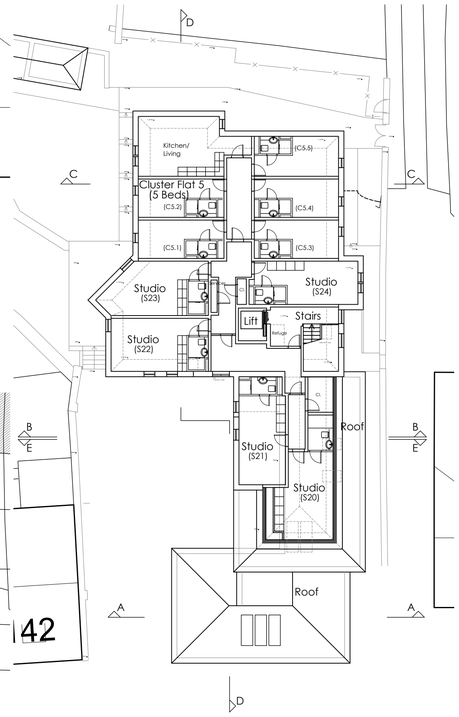

FLOOR 5 PLAN

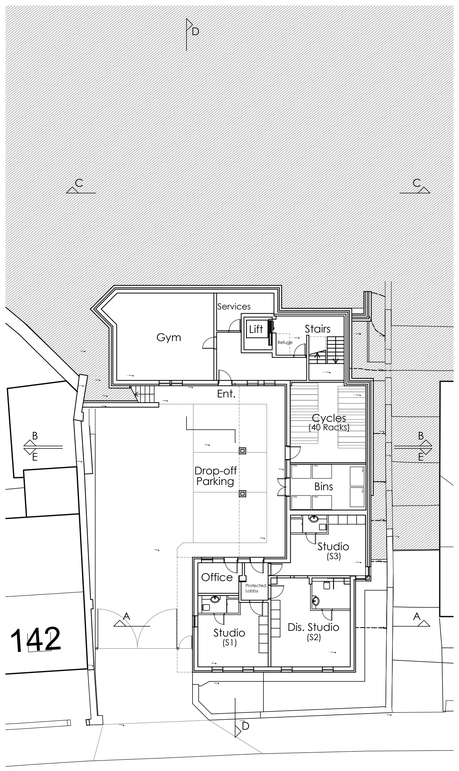

FLOOR 1 PLAN

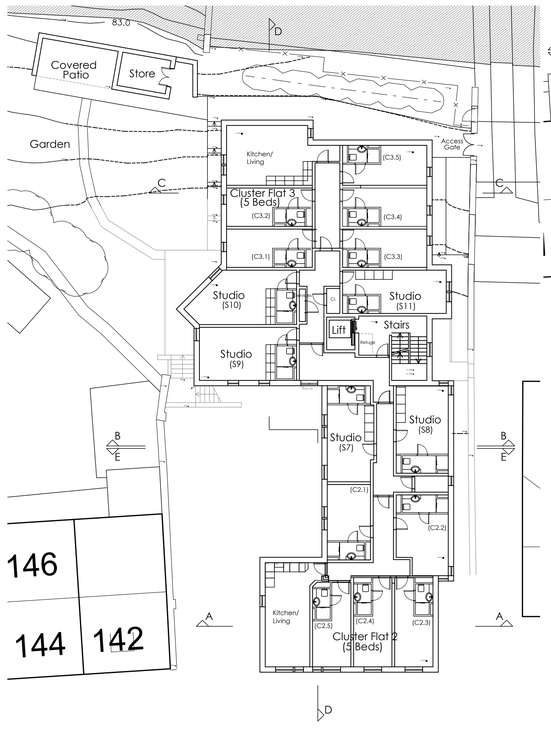

FLOOR 3 PLAN

Rev	Description	Date	By	App'd
C	General Updates	12/04/24	MO	-
B	General Updates	02/04/24	MO	-
A	General Updates	13/03/24	MO	-

Project Proposed Student Accommodation 140A Manchester Road, Huddersfield, HD1 3JA		Project no 23-003	Date 25/02/24
Drawing Title General Information as Proposed -		Scale @ A1 As Shown	Drawn by MO
Client Manchester Road Projects Ltd. -		Drawing no AL0010	Rev C

FIBRE ARCHITECTS

First Floor Buckden Mount
8 Thornhill Road
Huddersfield, HD3 3AU

Tel: 01484 544 410
www.fibrearchitects.co.uk
Email: info@fibrearchitects.co.uk