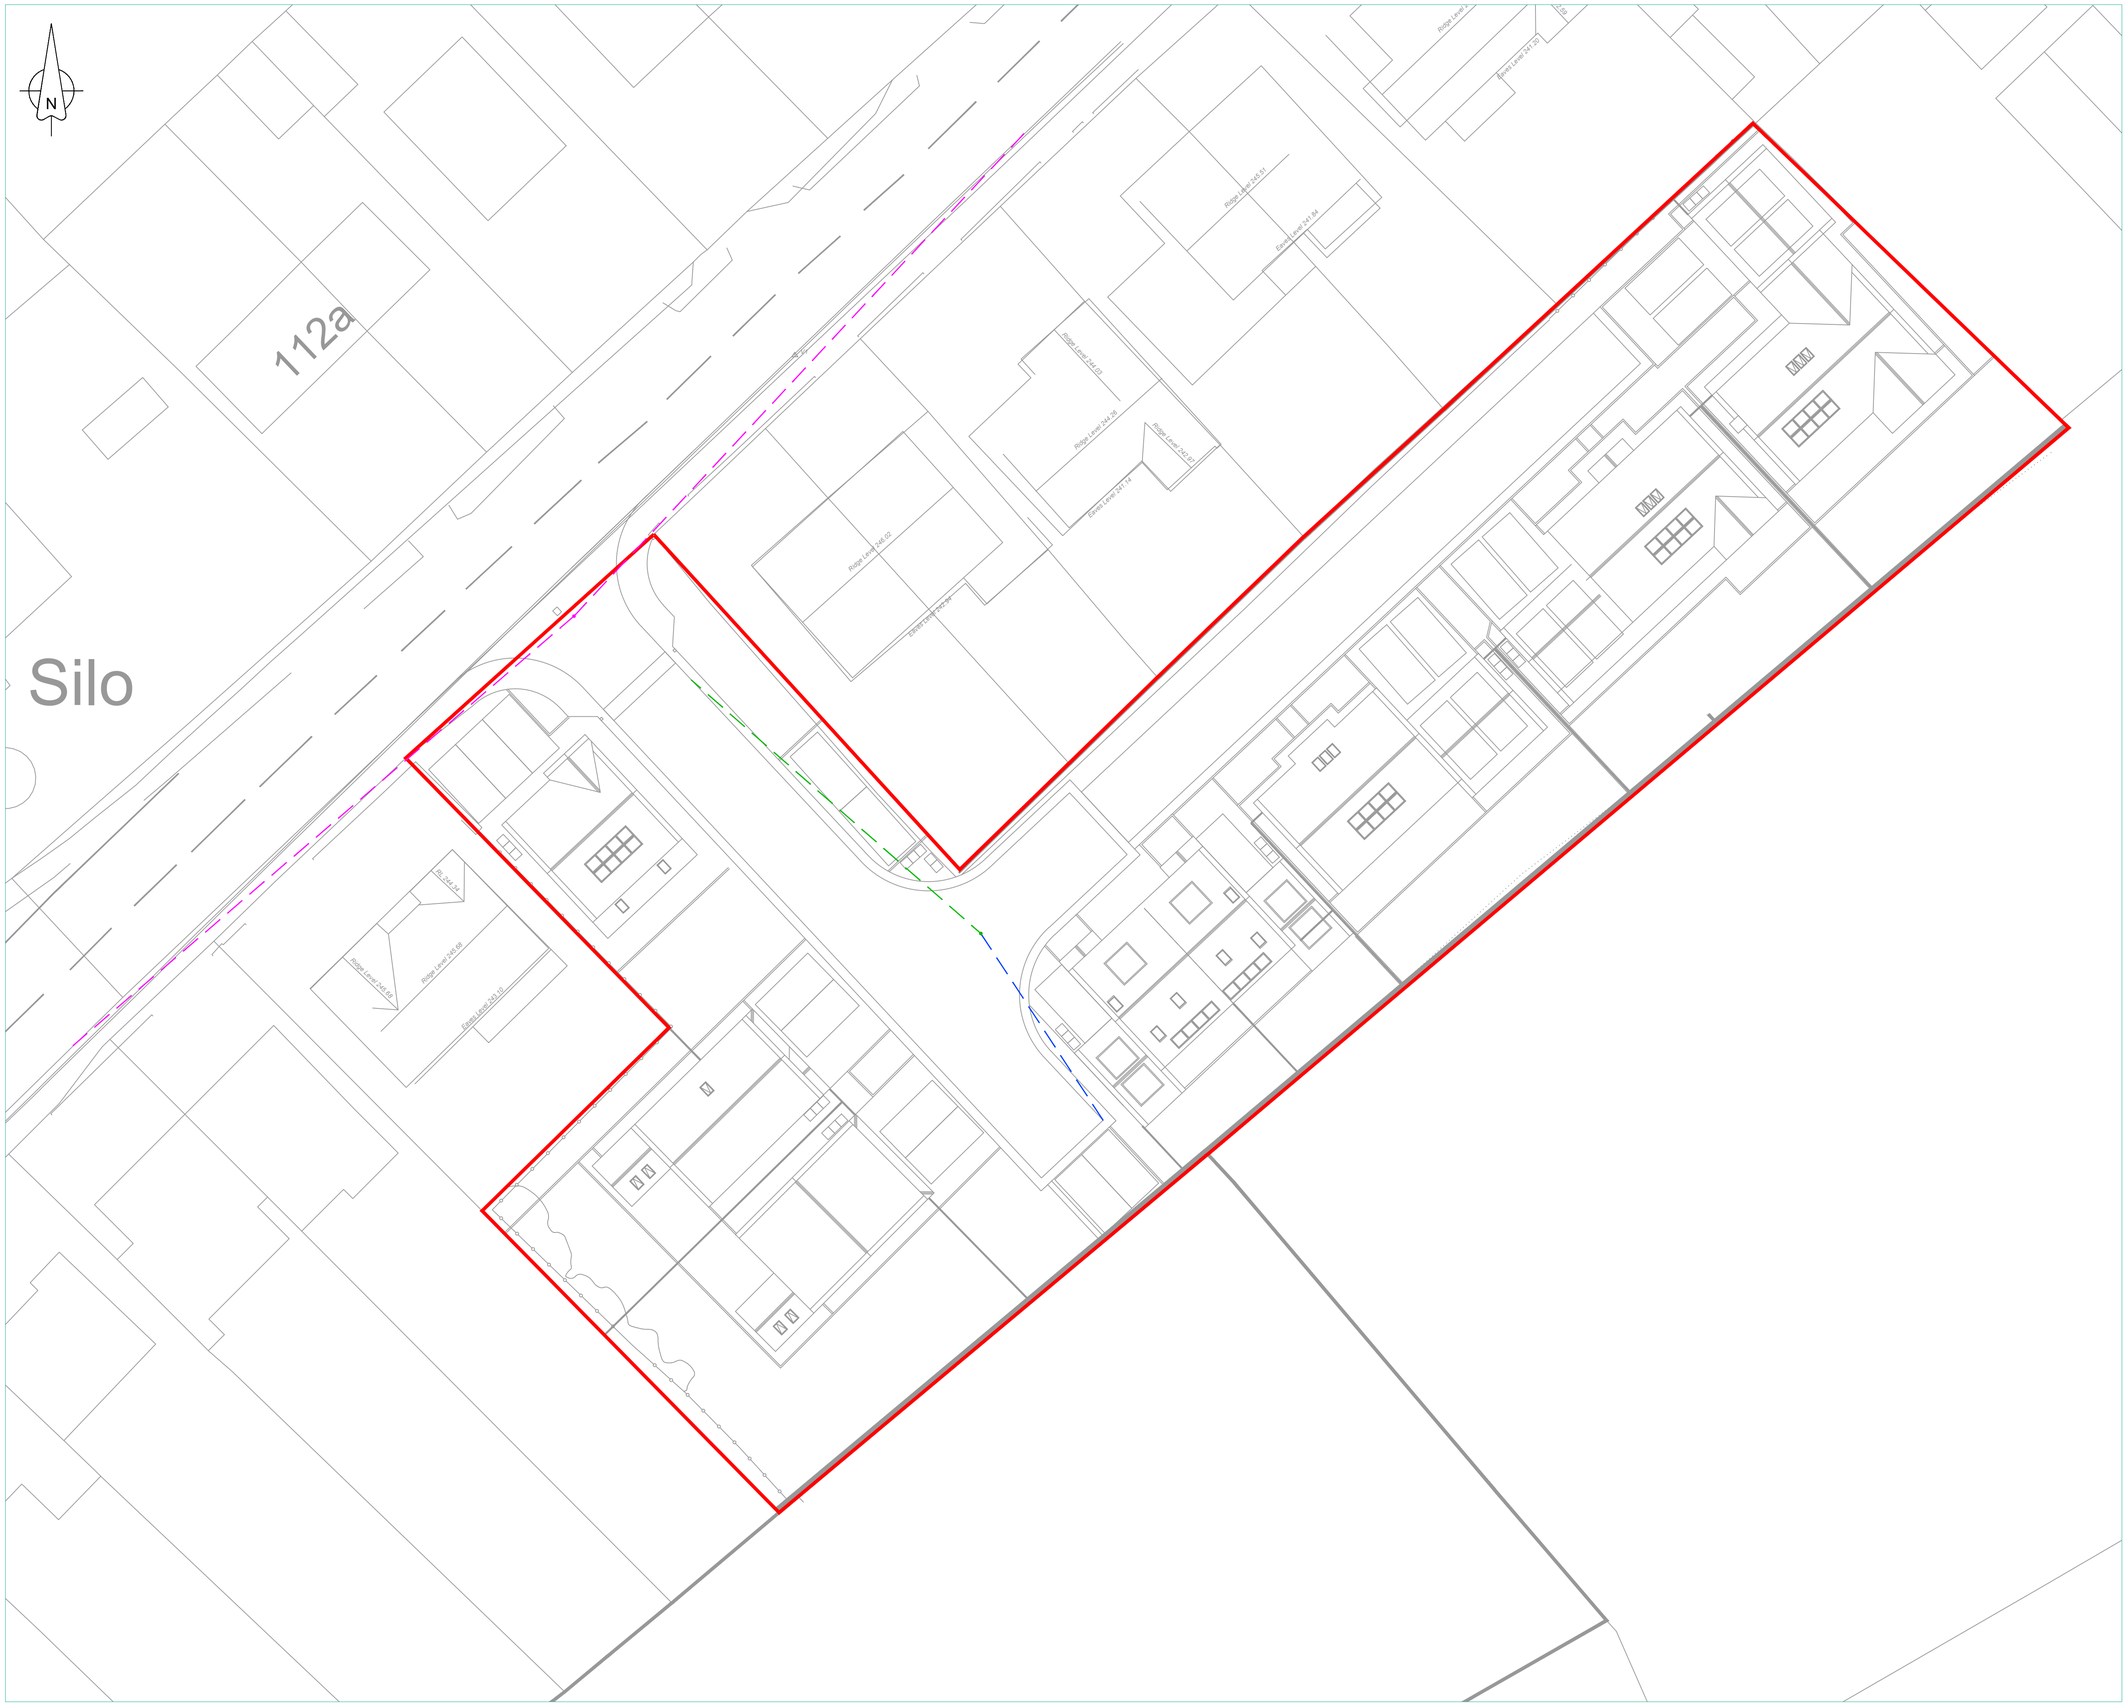

DO NOT SCALE

KEY

- 2.4 x 43m JUNCTION VISIBILITY SPLAY IN ACCORDANCE WITH MANUAL FOR STREETS (30MPH DESIGN SPEED)
- 2.4 x 25m JUNCTION VISIBILITY SPLAY IN ACCORDANCE WITH MANUAL FOR STREETS (20MPH DESIGN SPEED)
- 2.4 x 14m JUNCTION VISIBILITY SPLAY TO END OF ROAD

REV	DATE	BY	DESCRIPTION	CHK	APP
D	25/09/2024	TS	ARCHITECTS LAYOUT UPDATED	AT	AT
C	22/08/2024	TS	ARCHITECTS LAYOUT UPDATED	AT	AT
B	30/07/2024	TS	ARCHITECTS LAYOUT UPDATED	AT	AT
A	26/03/2024	TS	ARCHITECTS LAYOUT UPDATED	AT	AT
-	14/03/2024	TS	FIRST ISSUE	AT	AT

DRAWING STATUS:
FOR INFORMATION ONLY

AIMEE THOMPSON TRANSPORT PLANNING

CLIENT:
THORNTON HOMES

ARCHITECT:
ORANGE DESIGN STUDIO

PROJECT:
MARSH LANE
SHEPLEY

TITLE:
VISIBILITY ASSESSMENT

SCALE @ A1:	CHECKED:	APPROVED:
1:500	AT	AT
CAD FILE: 24010_VIS_001.dwg	DESIGN-DRAWN: TS	DATE: 14/03/2024

PROJECT No:	DRAWING No:	REV:
24001	24010/VIS/001	D

© Aimee Thompson Transport Planning Ltd
T: 07507 342334 E: aimee@at-transportplanning.co.uk

D:\OneDrive\ATTP\24010 – Marsh Lane, Shepley\Drawings\24010_VIS_001.dwg