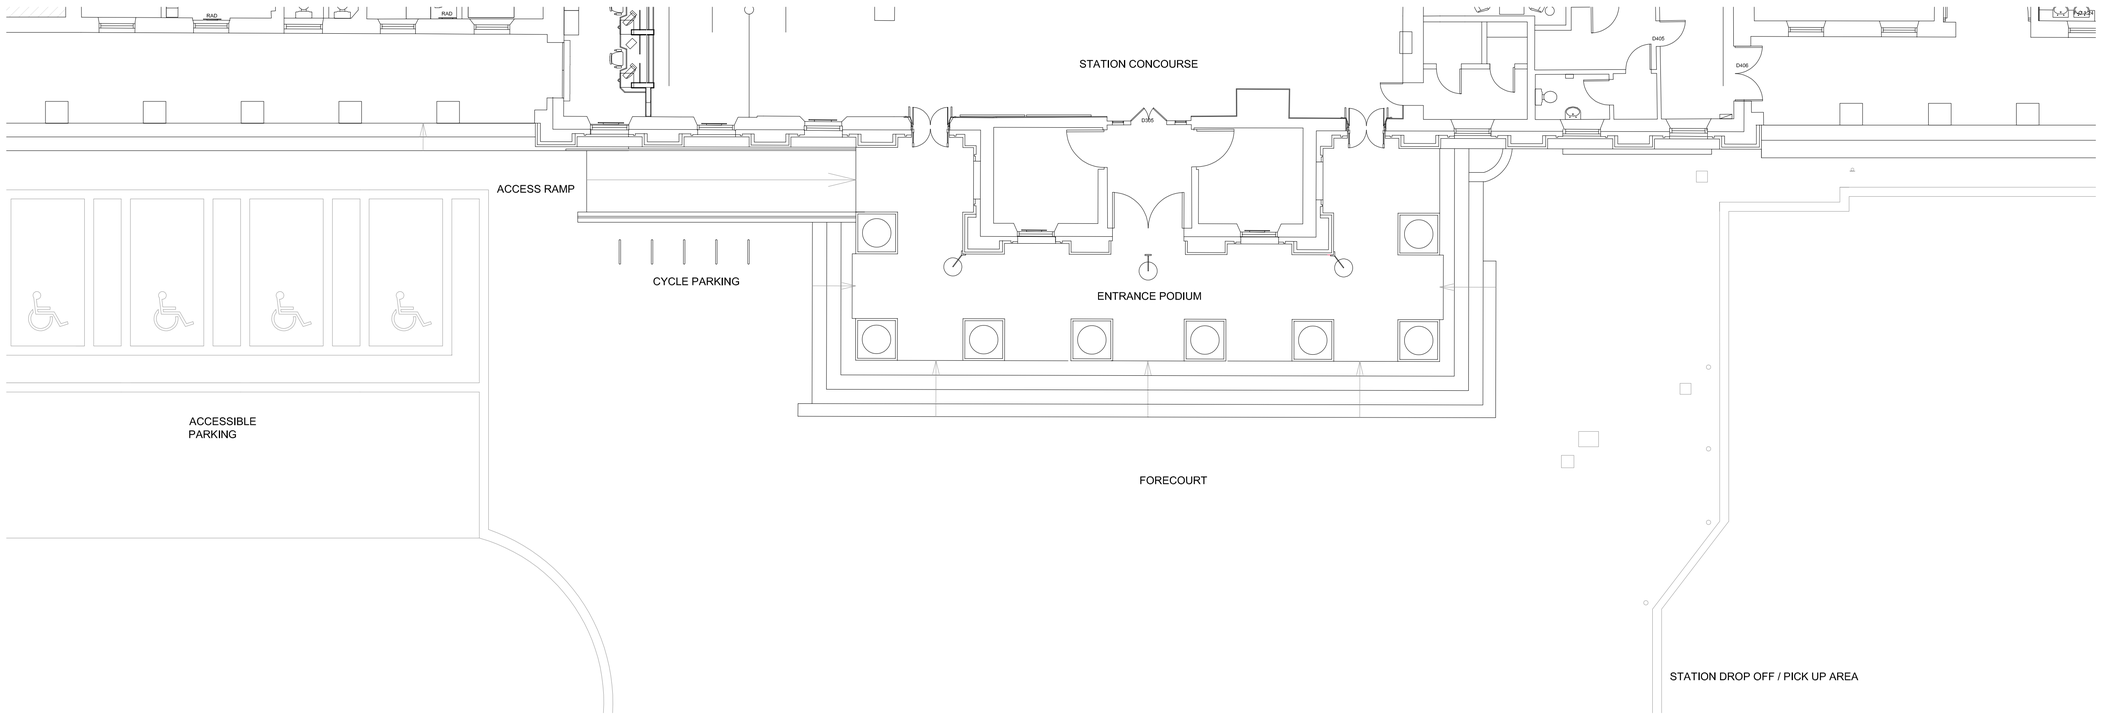

EXISTING PLAN

Scale: 1:100

KEY:

Station Entrance
Three doors leading from the entrance podium to the station concourse provide access into the building. The podium is provided with a stepped and ramped access route.

Lighting is provided to the entrance area though three ornate globe lights bracket fixed to the station facade.

Stepped Access
The existing entrance podium has five steps to two elevations and four to one due to a change in level.

Steps incorporate metal nosing dots measuring 30mm in diameter. No other accessible provisions are provided to stepped access routes.

Ramped Access
Ramped access is provided to one elevation. A full height hand rail is provided to either side of the ramp with one being fixed to the station facade and the other post mounted.

Signage
Signage is provided to the station concourse directing passengers to the exit. This does not continue to the stations external area.

rev	description	date	dr by	ap by
original by JDS		25.01.24		

AHR Building Consultancy Ltd
Norwich Union House
High Street
Huddersfield
HD1 2LF
United Kingdom

T +44(0)1484 537411
F +44(0)1484 530332
E huddersfield@ahr-global.com
www.ahr-global.com

client: TRANSPENNINE EXPRESS

project: **Huddersfield Railway Station**
Main Entrance Access Improvements

drawing: **Existing Entrance Plan**

project number	scale	
2023.00091.002	1:100	@A1
drawing number	rev	issue status
HUD-002	--	Approval

This drawing is to be read in conjunction with all related drawings. All dimensions must be checked and verified on site before commencing any work or producing shop drawings. The originator should be notified immediately of any discrepancy. This drawing is copyright and remains the property of Aedas.