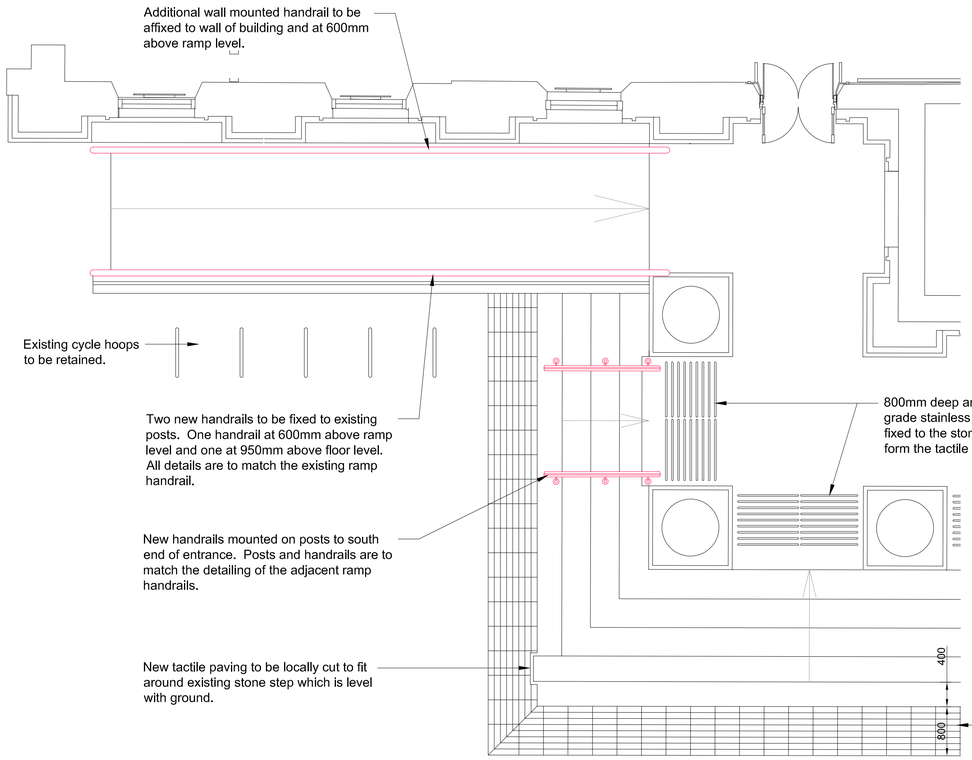

PROPOSED HANDRAILS TO RAMPS AND STEPS (SOUTH SIDE)

Scale: 1:50

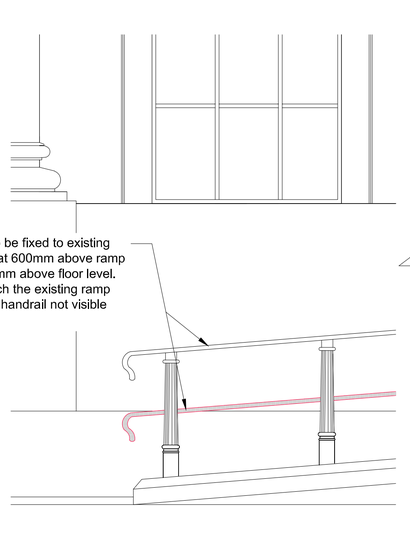

PROPOSED BOTTOM OF RAMP

Scale: 1:20

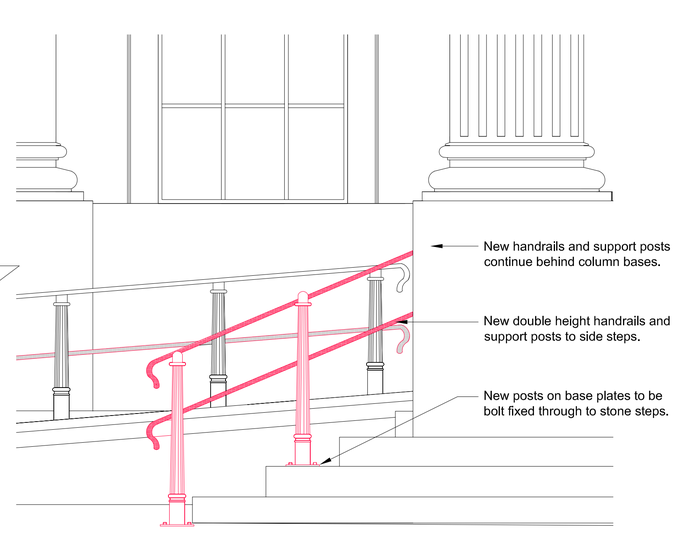

PROPOSED TOP OF RAMP AND STEPS

Scale: 1:20

(FRONT ELEVATIONS)

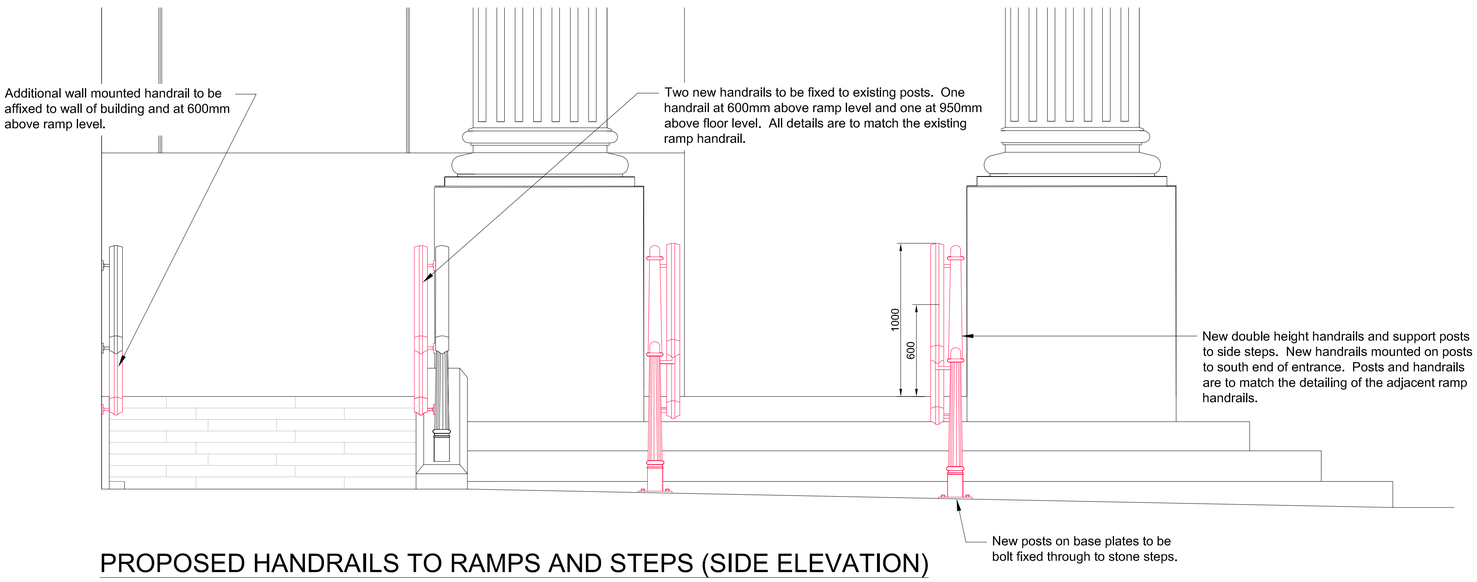

PROPOSED HANDRAILS TO RAMPS AND STEPS (SIDE ELEVATION)

Scale: 1:20



EXISTING HANDRAIL DETAIL

rev	description	date	dr by	ap by
originl by				
JDS		22.04.2024		

AHR Building Consultancy Ltd
Norwich Union House
High Street
Huddersfield
HD1 2LF
United Kingdom

T +44(0)1484 537411
F +44(0)1484 530332
E huddersfield@ahr-global.com
www.ahr-global.com

client
TRANSPENNINE EXPRESS

project
Huddersfield Railway Station
Main Entrance Access Improvements

drawing
Proposed Handrails to South of Entrance

project number	scale	
2023.00091.002	As shown	@A1
drawing number	rev	issue status
HUD-007	--	Approval

This drawing is to be read in conjunction with all related drawings. All dimensions must be checked and verified on site before commencing any work or producing shop drawings. The originator should be notified immediately of any discrepancy. This drawing is copyright and remains the property of Aedas.