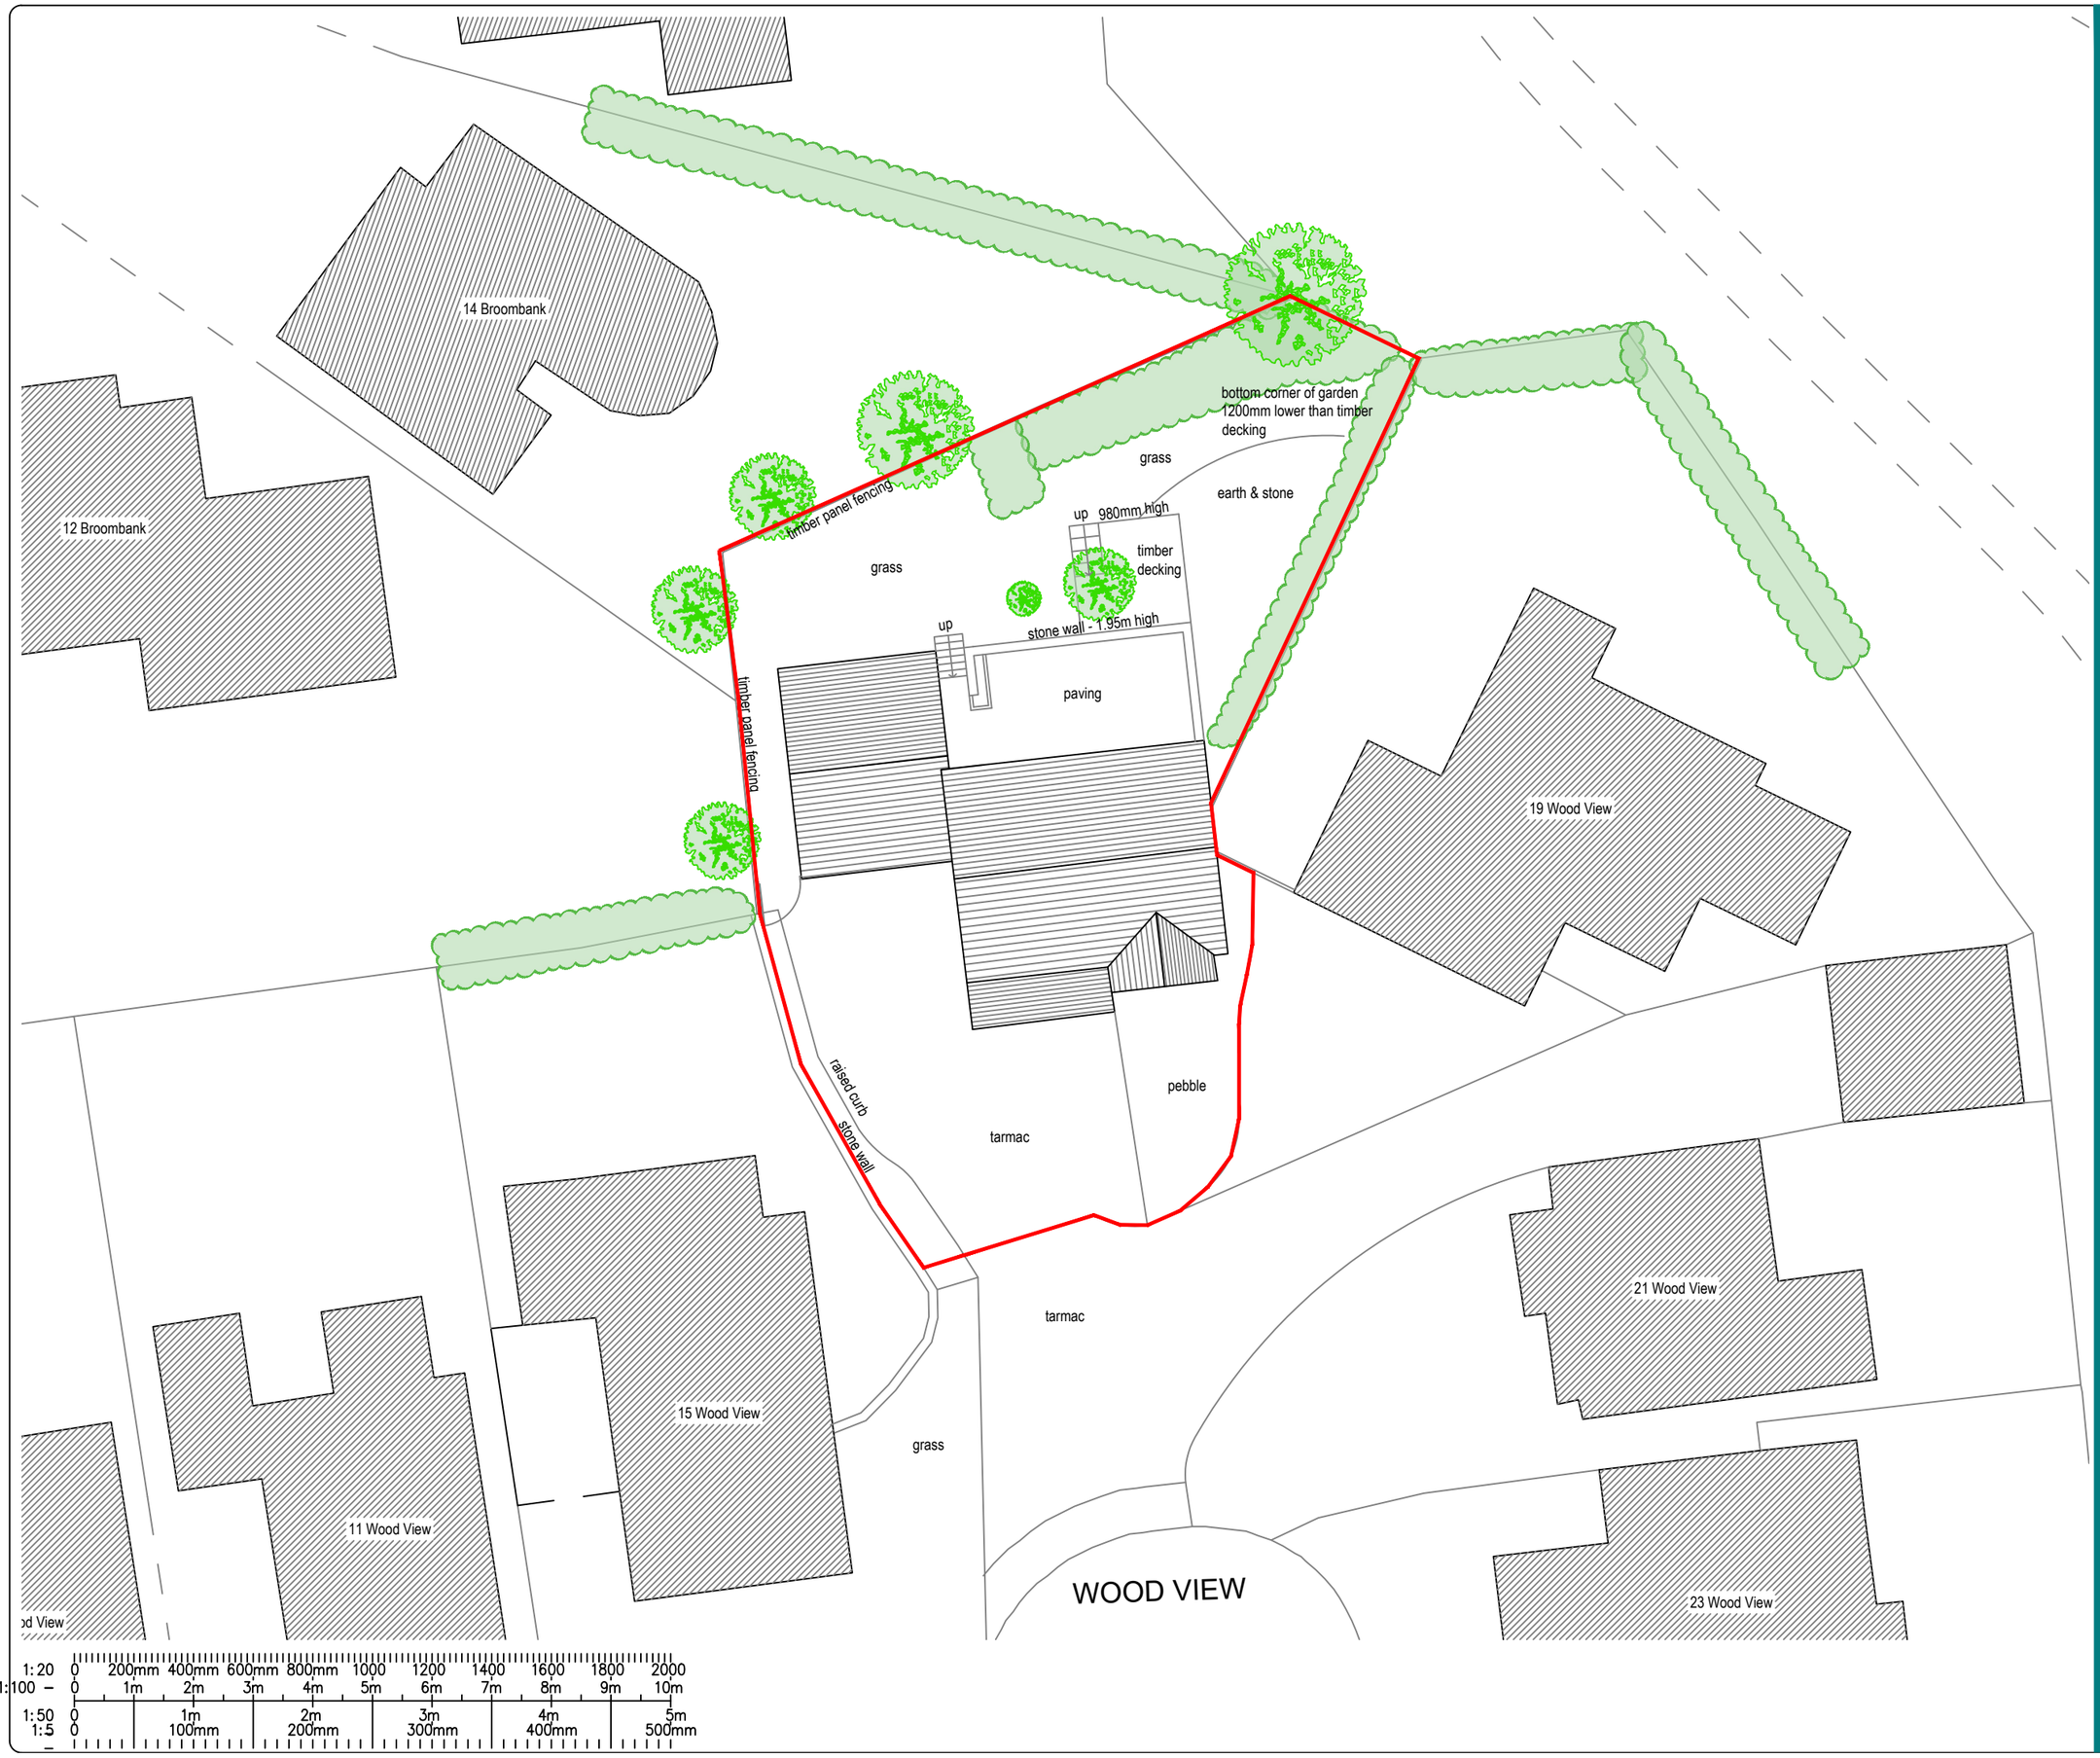

Existing Site Plan 02

Client Ms Kishwar Mumtaz	
Address 17, Wood View, Birkby, Huddersfield, HD2 2DT	
Scale 1/200 @ A3	Date Dec 2023
Project No D2311	Drawing No PL02
Revisions	

NOTES

Drawing may not be copied without prior written permission. This drawing is copyright.

All dimensions shown are in millimeters, unless otherwise stated. Drawing author to be notified of any discrepancies.Verify relevant drawings on site before commencing work or preparing shop drawings.
Contractor to check all dimensions and report all errors and omissions to the designer. Do NOT scale from this drawing.

T: 01274 973041
E: info@215extensions.co.uk

215
domestic
extensions