




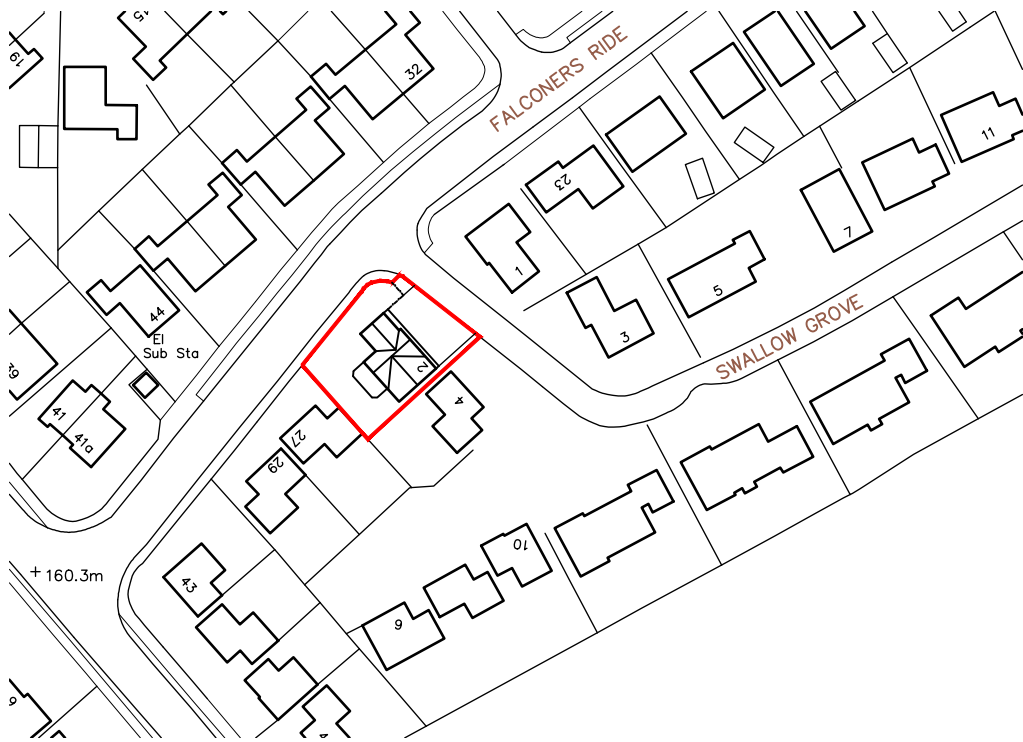


LOCATION PLAN - 1:1250

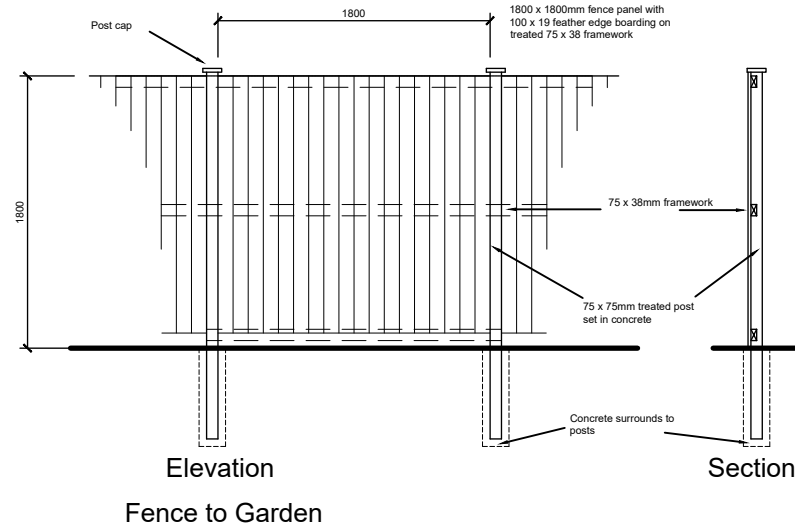

FENCE DETAIL - 1:20

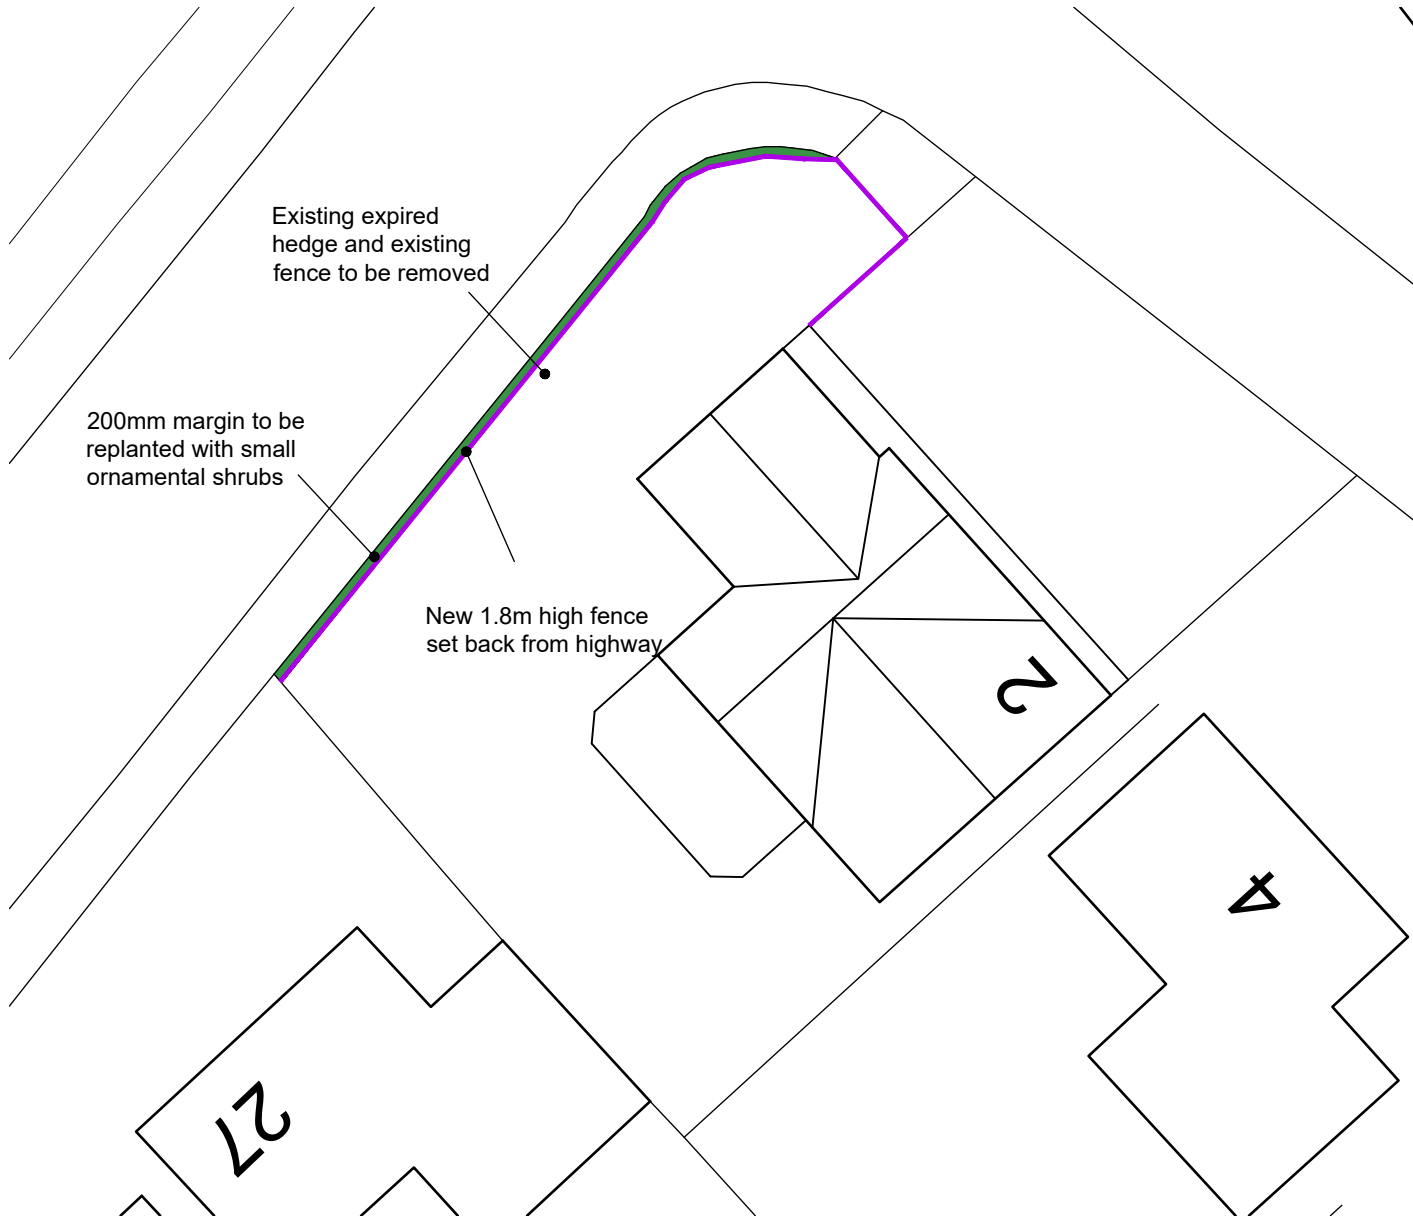

BLOCK PLAN - 1:200

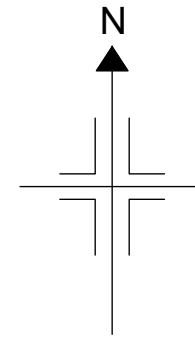

NOTES

This drawing has been prepared specifically for the purpose of obtaining Planning and or Building Regulations Approval. Its suitability for other purposes without additional supplementary details and specifications cannot be guaranteed.

All dimensions are to be checked on site, any discrepancies are to be reported to the designer before work commences. Use only figured dimensions.

All structural components shown are indicative only. Details / calculations of structural members are to be provided by the Structural Engineer.

This drawing is not to be copied or divulged to a third party without written permission.



Revisions

Project:

Boundary Fence

at 2 Swallow Grove
Netherton
Huddersfield

for Mr. & Mrs. Neaverson

Location Plan, Block Plan and Detail

Purpose of issue: PLANNING

Drawn DRH

Date April 2024

Scales As shown @ A3

Drawing No. 2452-0101

