


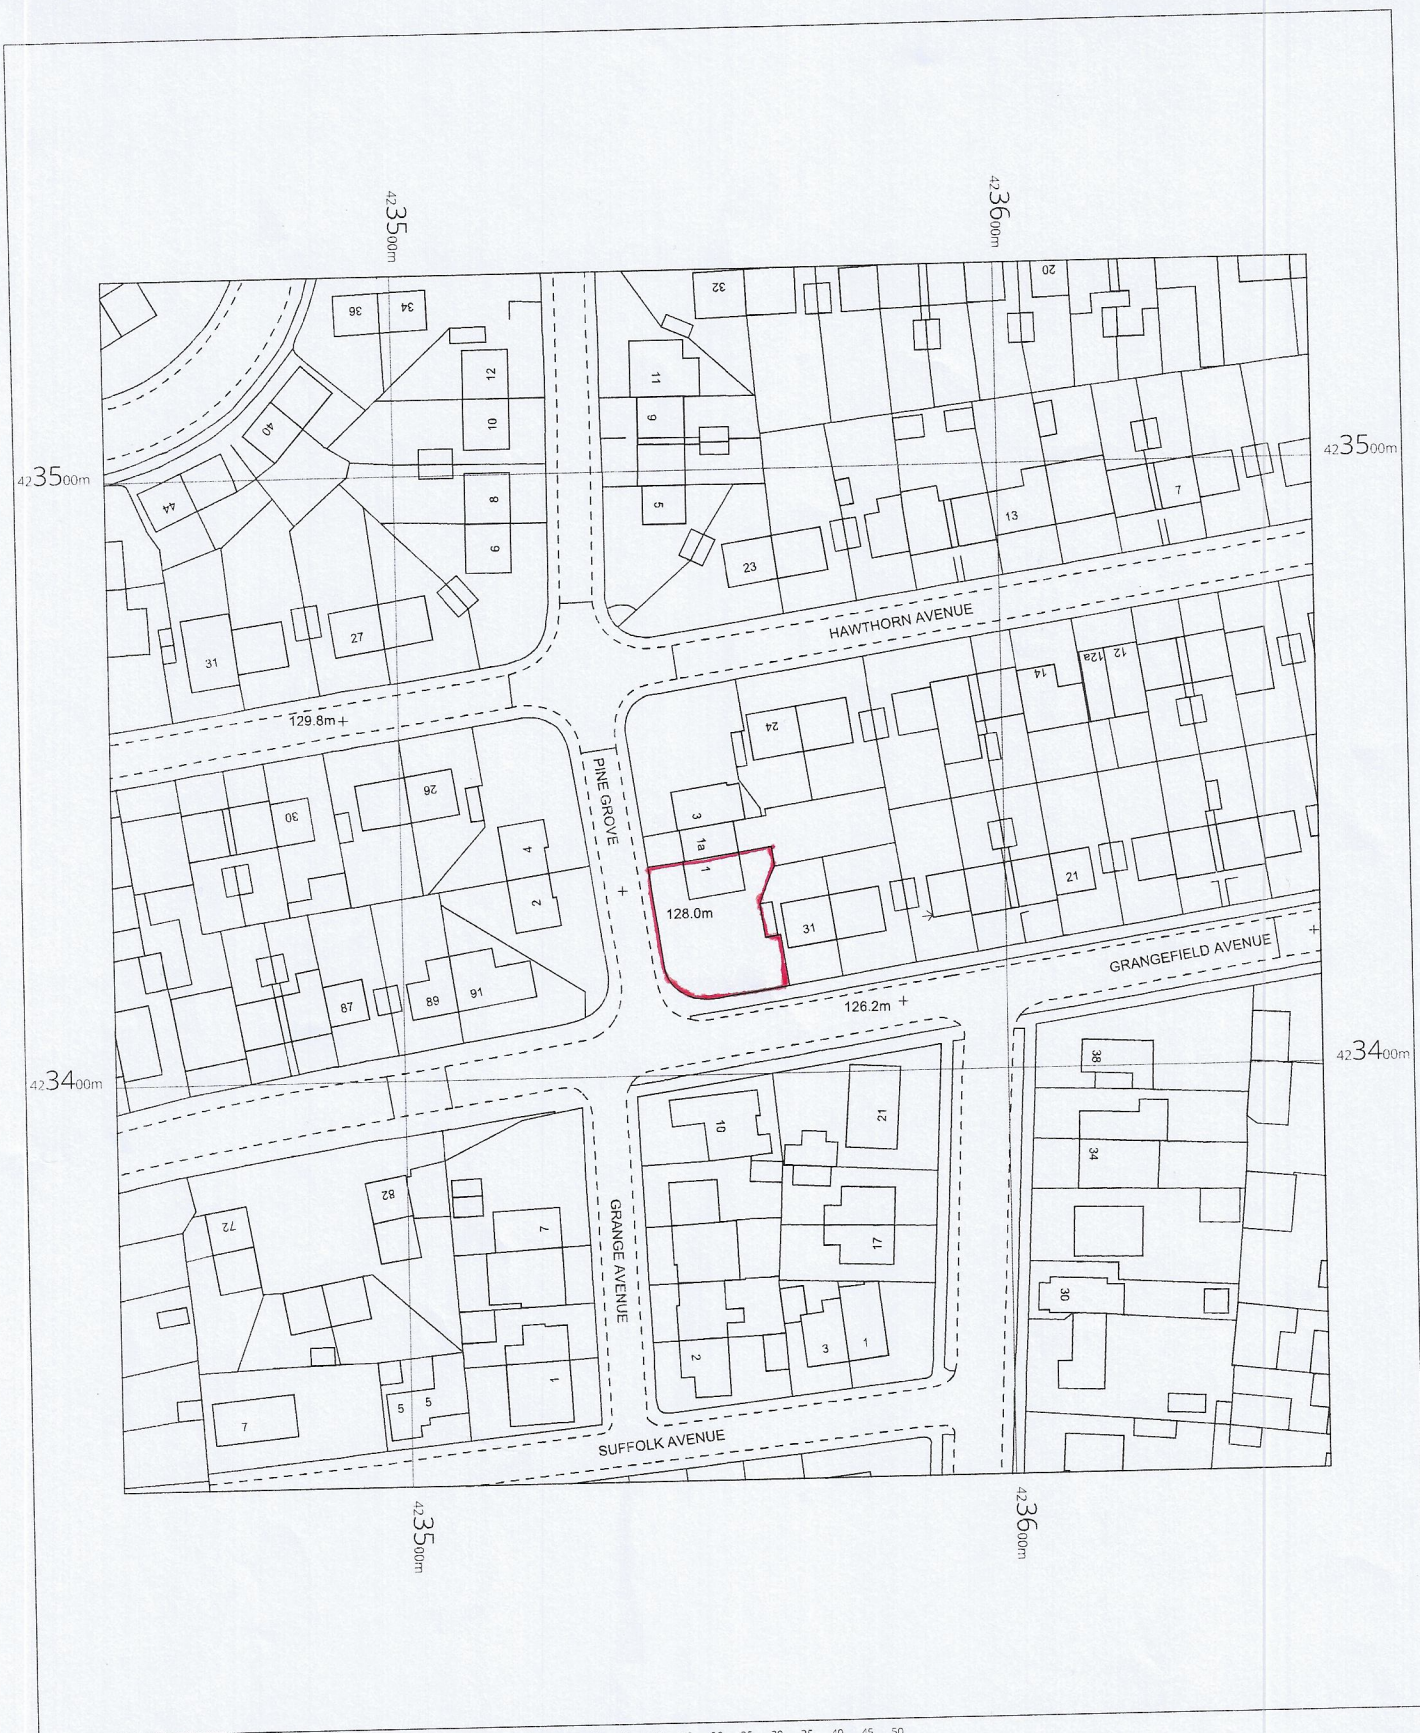


1 Pine Grove,
Batley,
WF17 7BS

OS MasterMap 1250/2500/10000 scale
Friday, April 12, 2024, ID: BW1-01159646
www.blackwellmapping.co.uk

1:1250 scale print at A4, Centre: 423552 E, 423433 N

©Crown Copyright Ordnance Survey. Licence no.
100041041

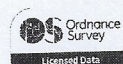

BLACKWELL'S
www.blackwellmapping.co.uk

TEL: 0114 268 7658
maps.sheffield@blackwell.co.uk