ELEVATION TO LONG CAUSEWAY (North West)

ELEVATION TO RISHWORTH ROAD south east

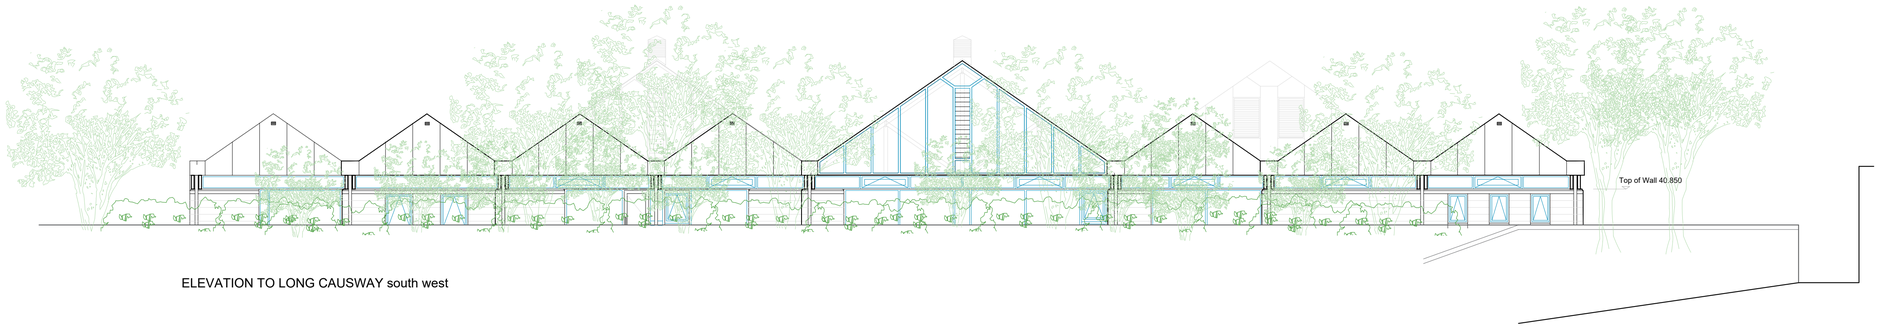

ELEVATION TO LONG CAUSWAY south west

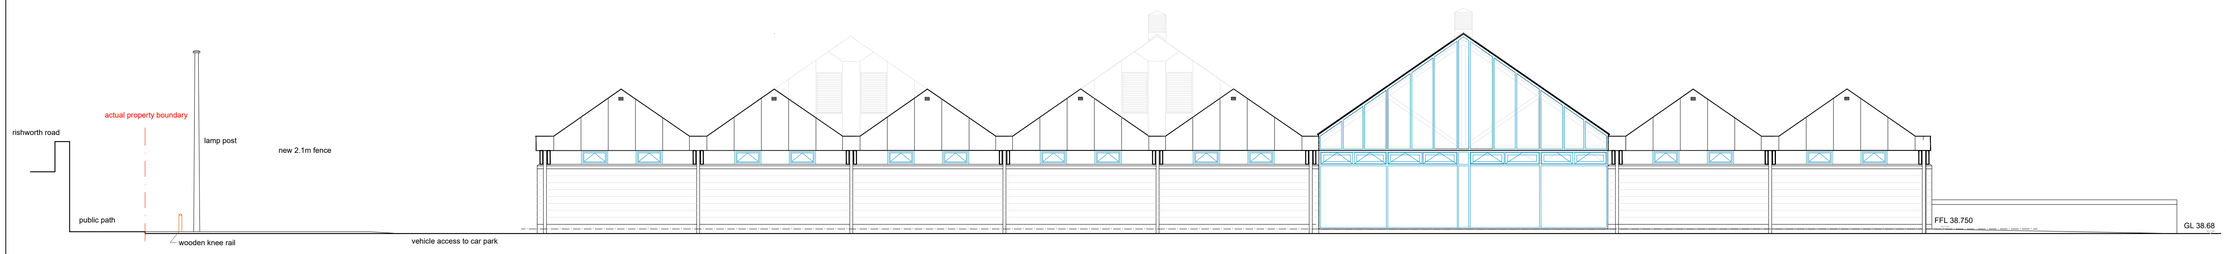

ELEVATION TO RAILWAY STREET (North East)

Rev	Description	Date	Drn / Chk

Document Control

Kirklees Council
Growth & Regeneration - Development
PO Box 1720
Huddersfield
HD1 9EL
T: 01484 221000
www.kirklees.gov.uk

Client

Growth & Regeneration
Development

Project

Asset Rationalisation
Walsh Building

Sheet Title

Boundary Fence and Gate
Existing Elevations

Drawn: dm April 2024		Checked: ##	
Project Number: CLA550259		Issue Status: Planning	
Drawing Number: A03	Revision	Scale: 1:100	A1

Cad Ref g:\timemaster\ffiles\cla550126\arch\planning\walsh building 2024 planning

This drawing is to be read in conjunction with all other drawings and contract documents issued.
All dimensions must be checked and verified on site before commencing any works.
This drawing is copyright and remains the property of Kirklees Council.

Plotted by Dean Masters on 19/04/2024 at 1:1 plot scale