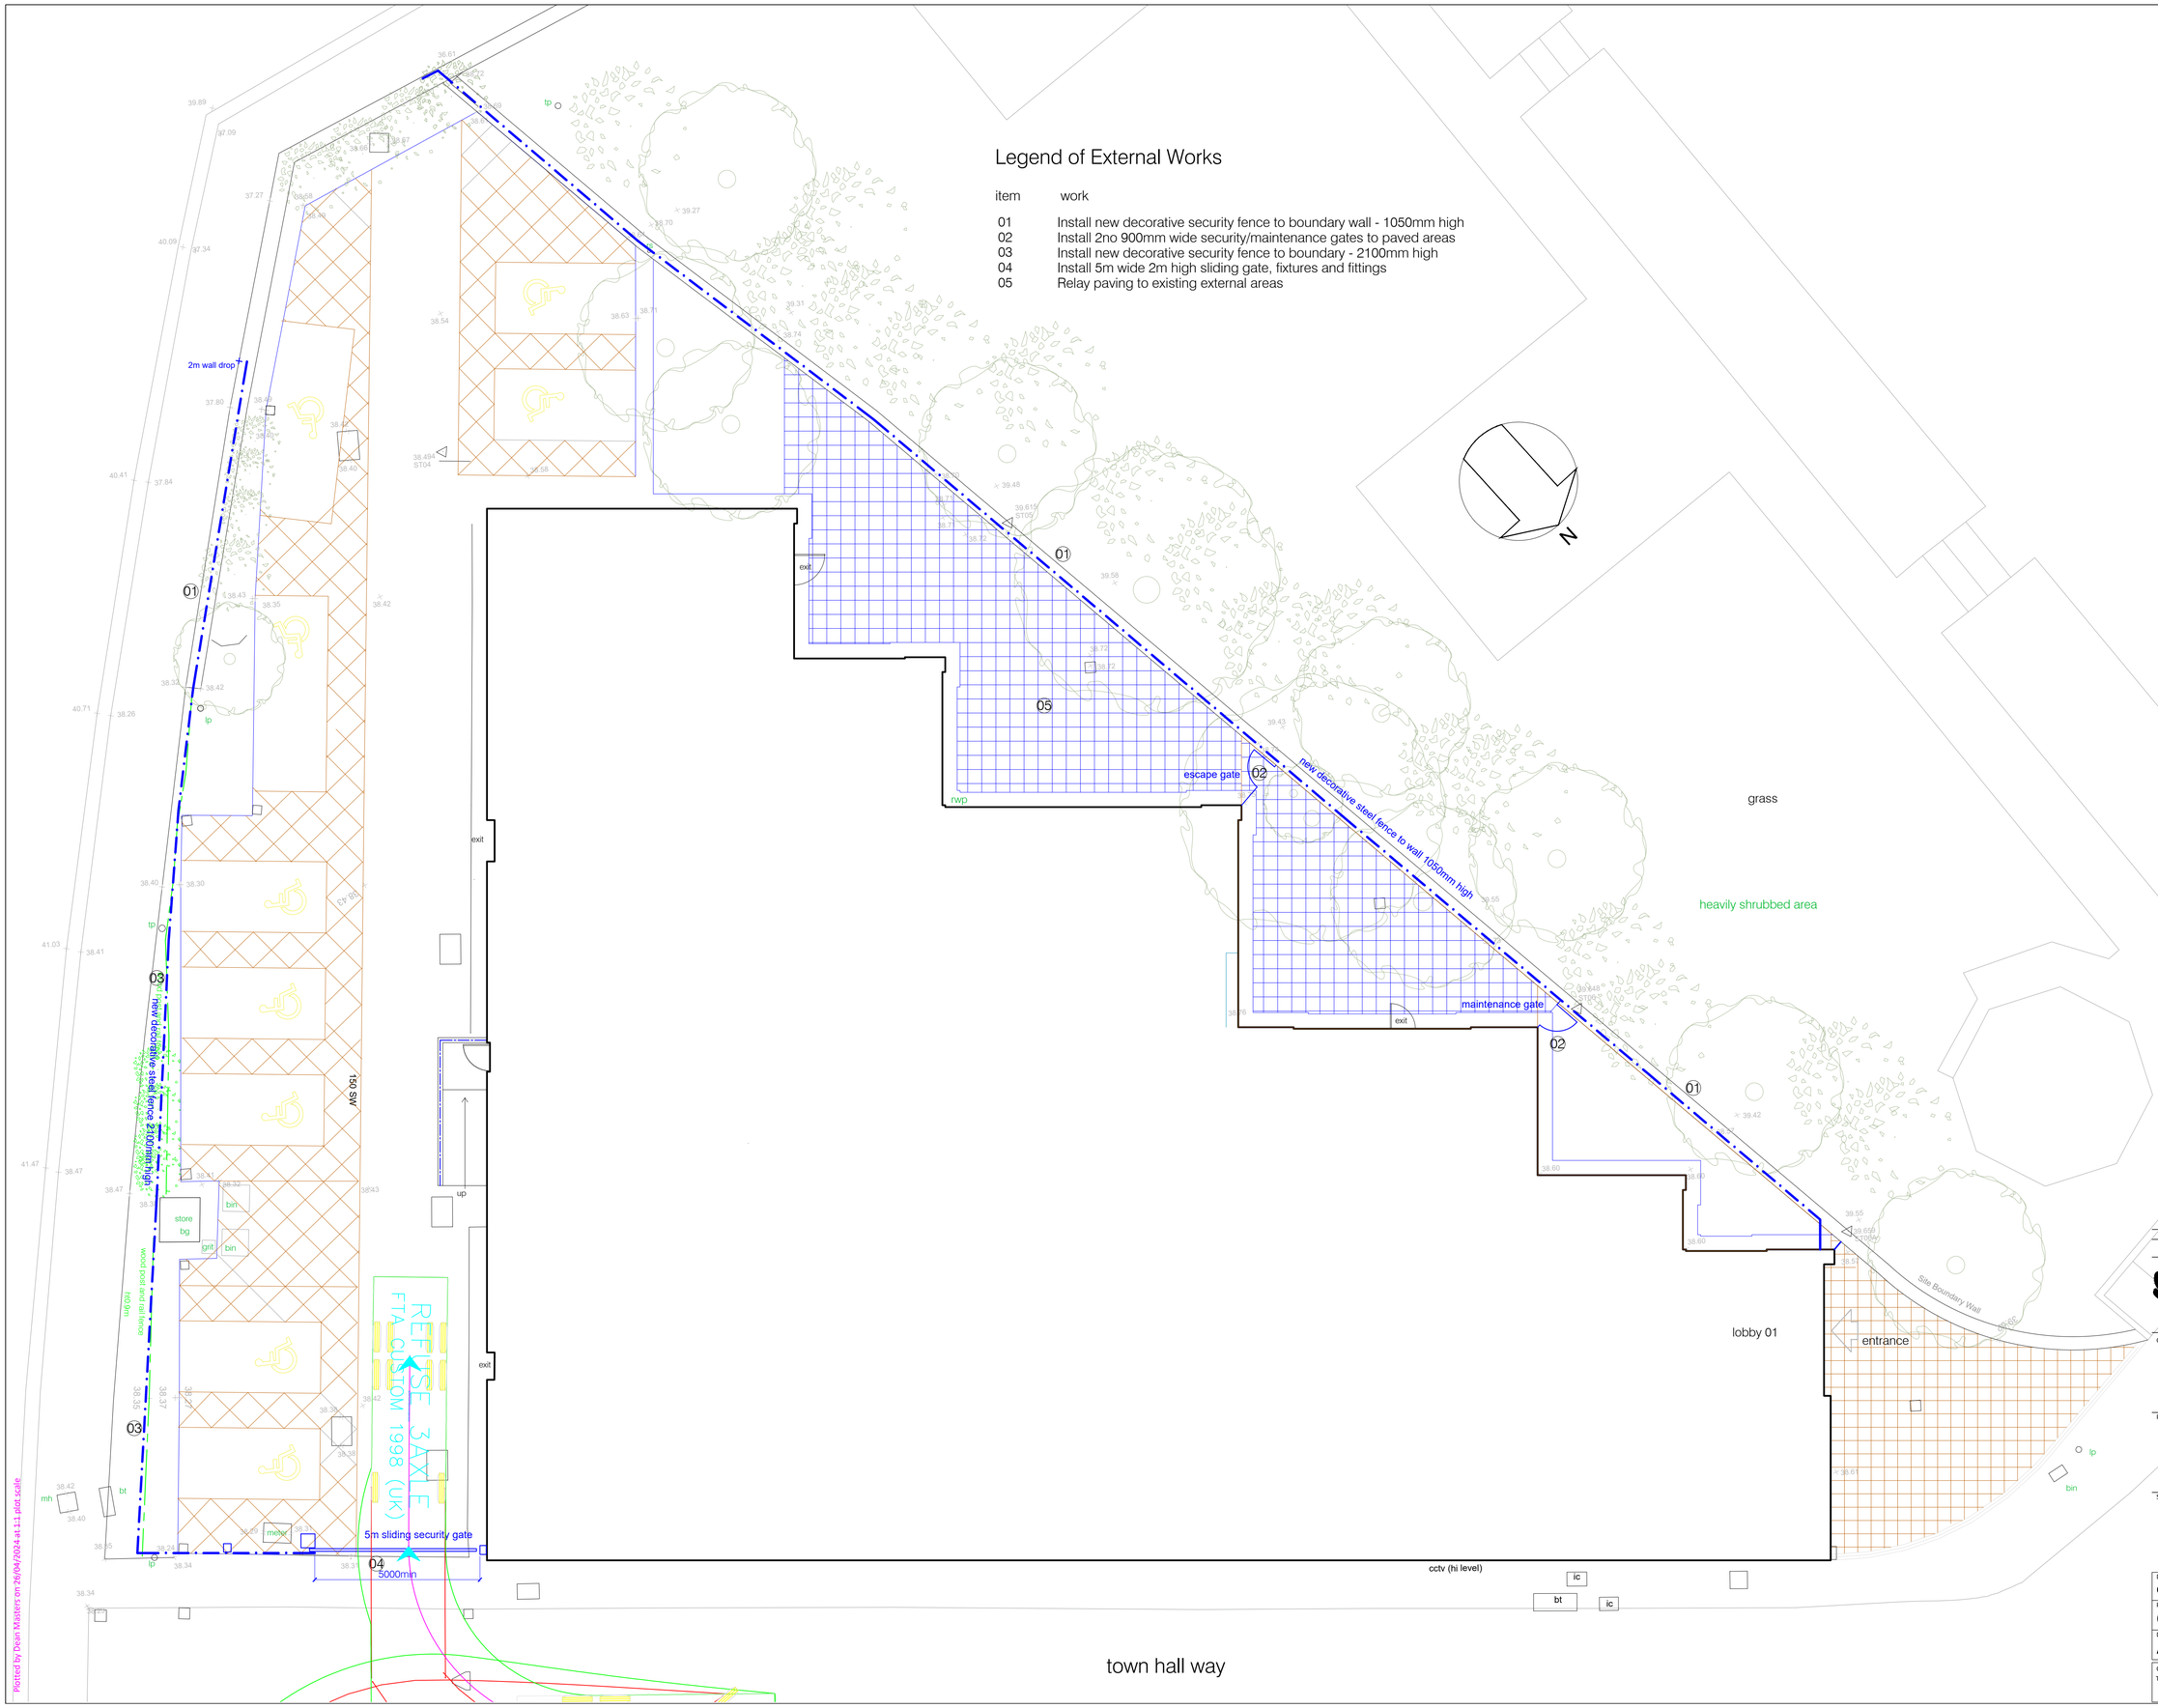

Legend of External Works

item	work
01	Install new decorative security fence to boundary wall - 1050mm high
02	Install 2no 900mm wide security/maintenance gates to paved areas
03	Install new decorative security fence to boundary - 2100mm high
04	Install 5m wide 2m high sliding gate, fixtures and fittings
05	Relay paving to existing external areas

Rev	Description	Date	Drn / Chk

Document Control

Kirklees COUNCIL
Growth & Regeneration - Development
PO Box 1720
Huddersfield
HD1 9EL
T: 01484 221000
www.kirklees.gov.uk

Client

Growth & Regeneration Development

Project

Asset Rationalisation Walsh Building

Sheet Title

Boundary Fence and Gate Proposed Site

Drawn		Checked	
dm	April 2024		##
Project Number		Issue Status	
CLA550259		Planning	
Drawing Number	Revision	Scale	
A04		1:100	A1

Cad Ref g:\timemaster\files\cla550126\arch\planning\walsh building 2024 planning

This drawing is to be read in conjunction with all other drawings and contract documents issued.
All dimensions must be checked and verified on site before commencing any works.
This drawing is copyright and remains the property of Kirklees Council.

Plotted by Dean Masters on 26/04/2024 at 1:1 plot scale