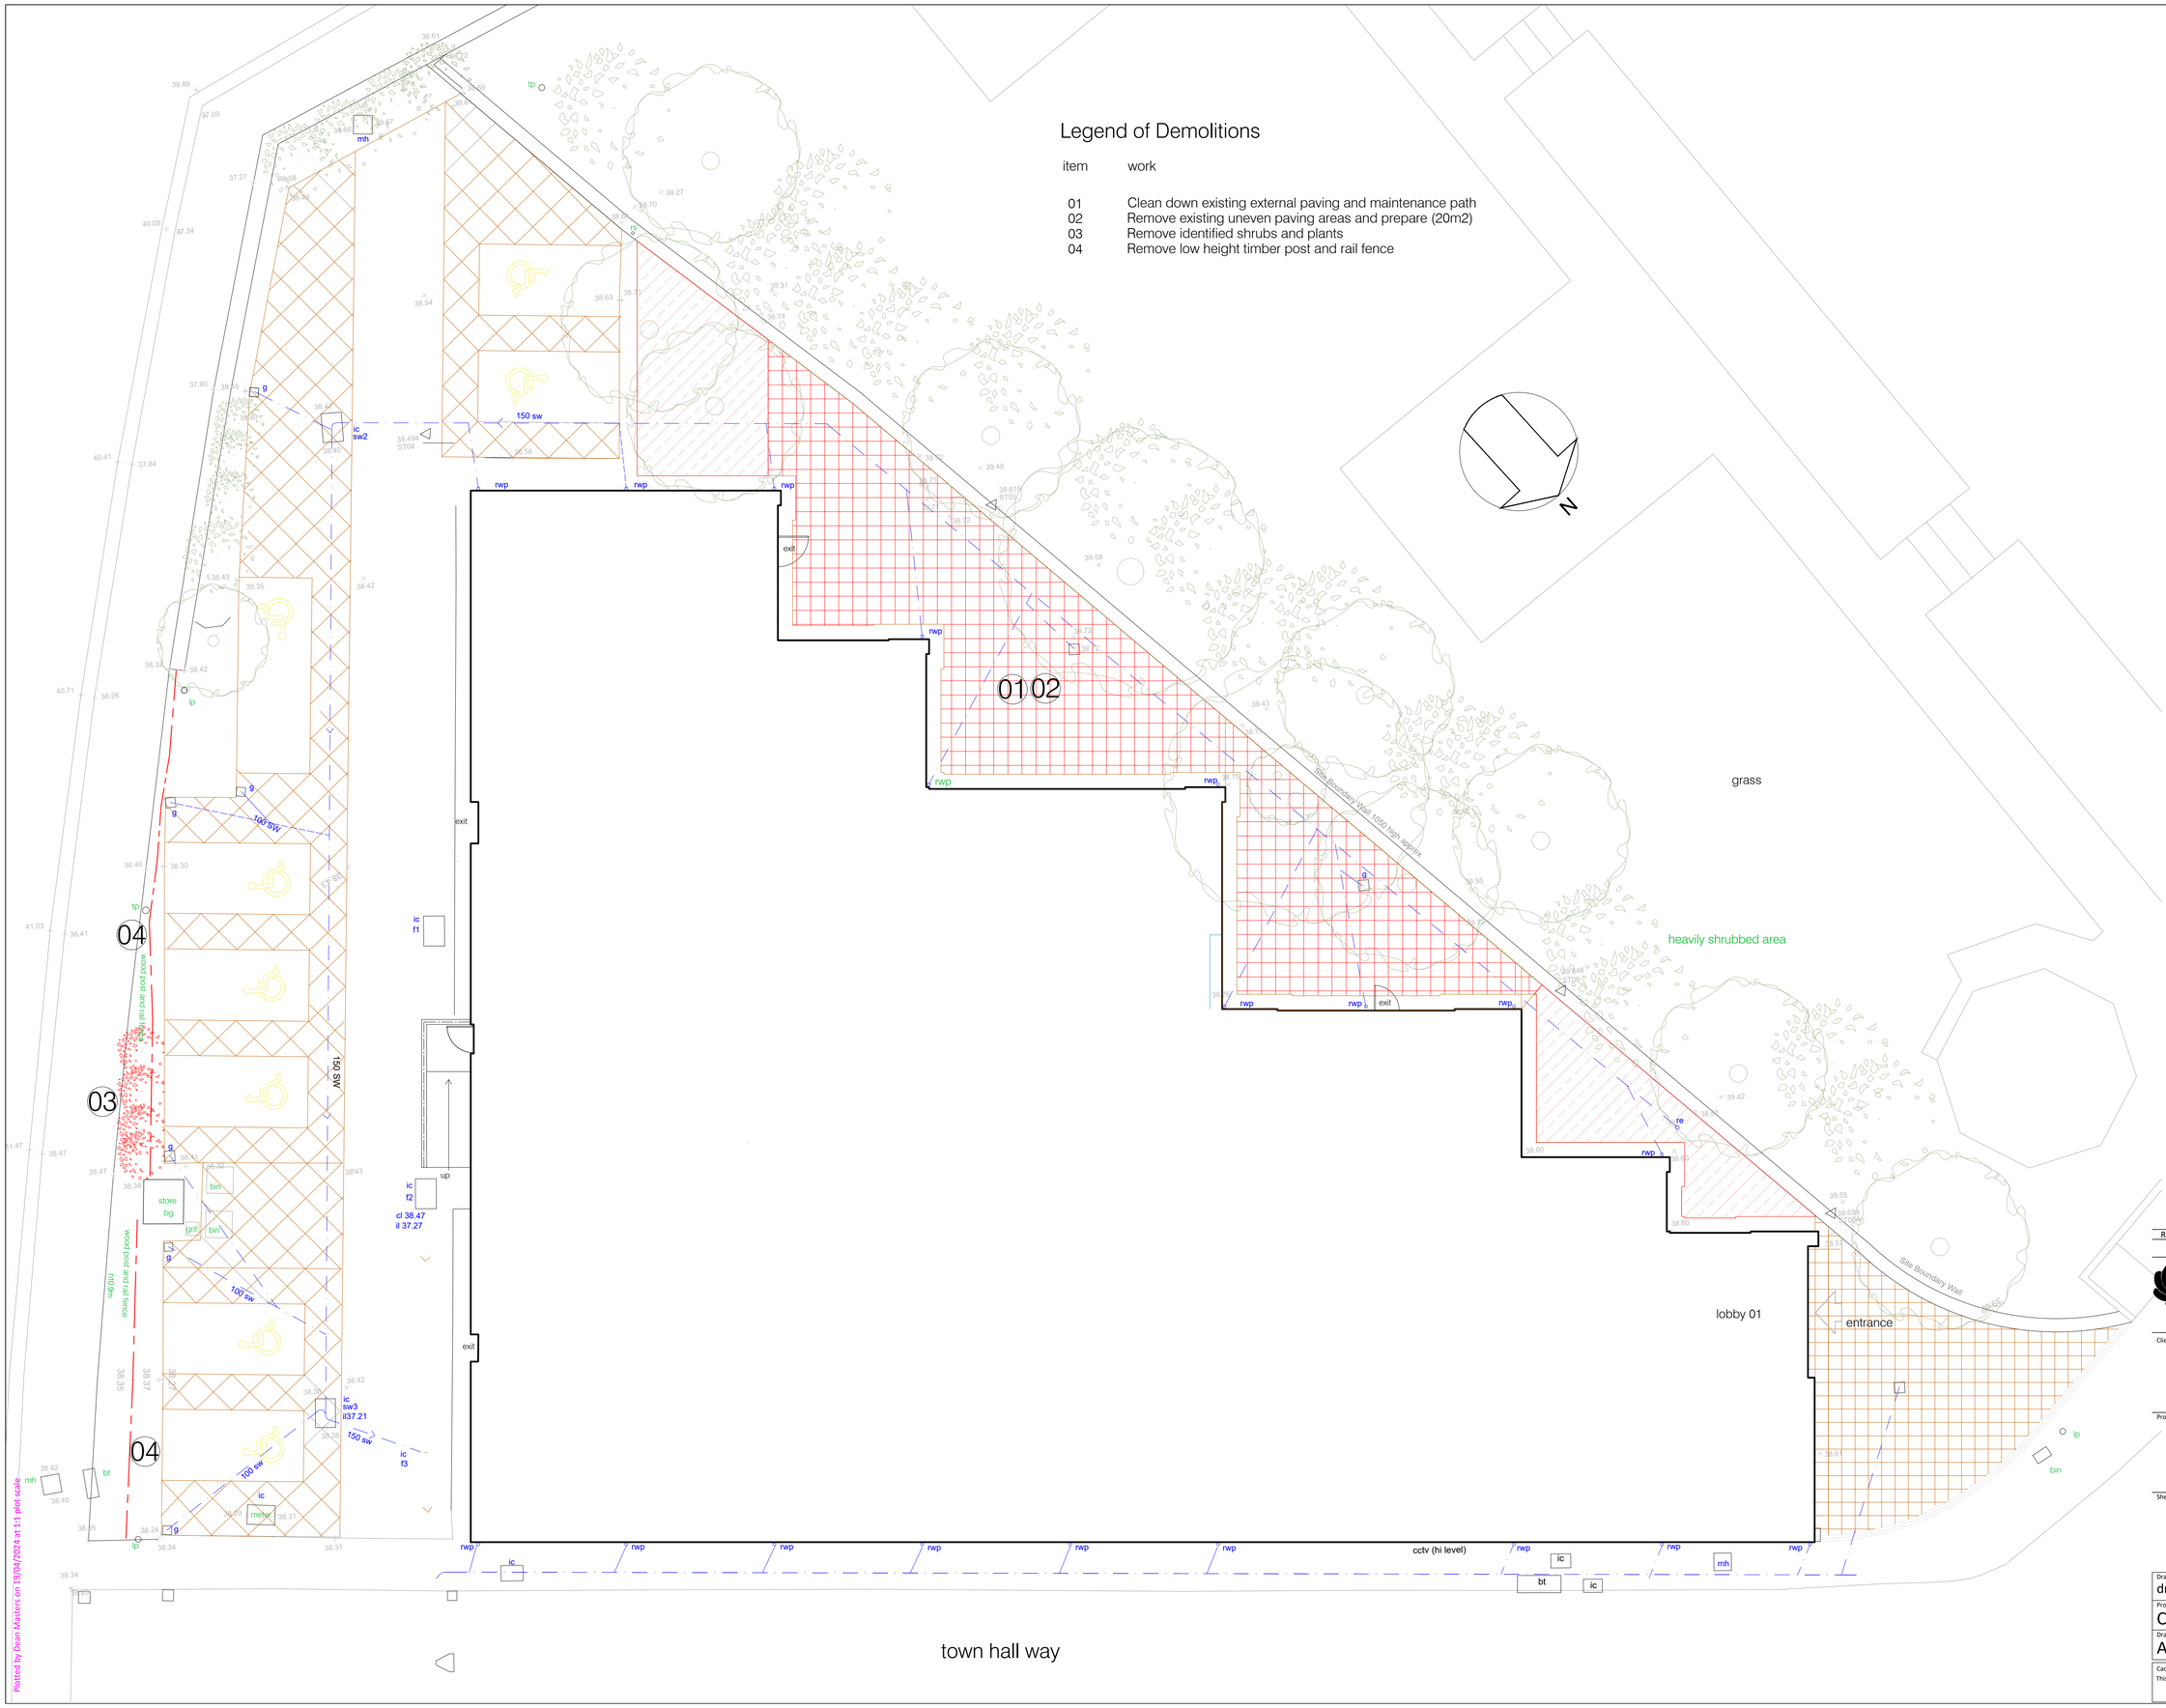

Legend of Demolitions

item	work
01	Clean down existing external paving and maintenance path
02	Remove existing uneven paving areas and prepare (20m2)
03	Remove identified shrubs and plants
04	Remove low height timber post and rail fence

Rev	Description	Date	Drn / Chk

Document Control

Kirklees COUNCIL
Growth & Regeneration - Development

PO Box 1720
Huddersfield
HD1 9EL
T: 01484 221000
www.kirklees.gov.uk

Client

Growth & Regeneration Development

Project

Asset Rationalisation Walsh Building

Sheet Title

Boundary Fence and Gate Existing Site Plan

Drawn		Checked	
dm	April 2024		##
Project Number		Issue Status	
CLA550259		Planning	
Drawing Number	Revision	Scale	
A02		1:100	A1

Cad Ref g:\timesaxfile\files\cla650126ard\planning\walsh building 2024 planning

This drawing is to be read in conjunction with all other drawings and contract documents issued.
All dimensions must be checked and verified on site before commencing any works.
This drawing is copyright and remains the property of Kirklees Council.

Plotted by Dean Maskers on 19/04/2024 at 11 plot scale