


1:100

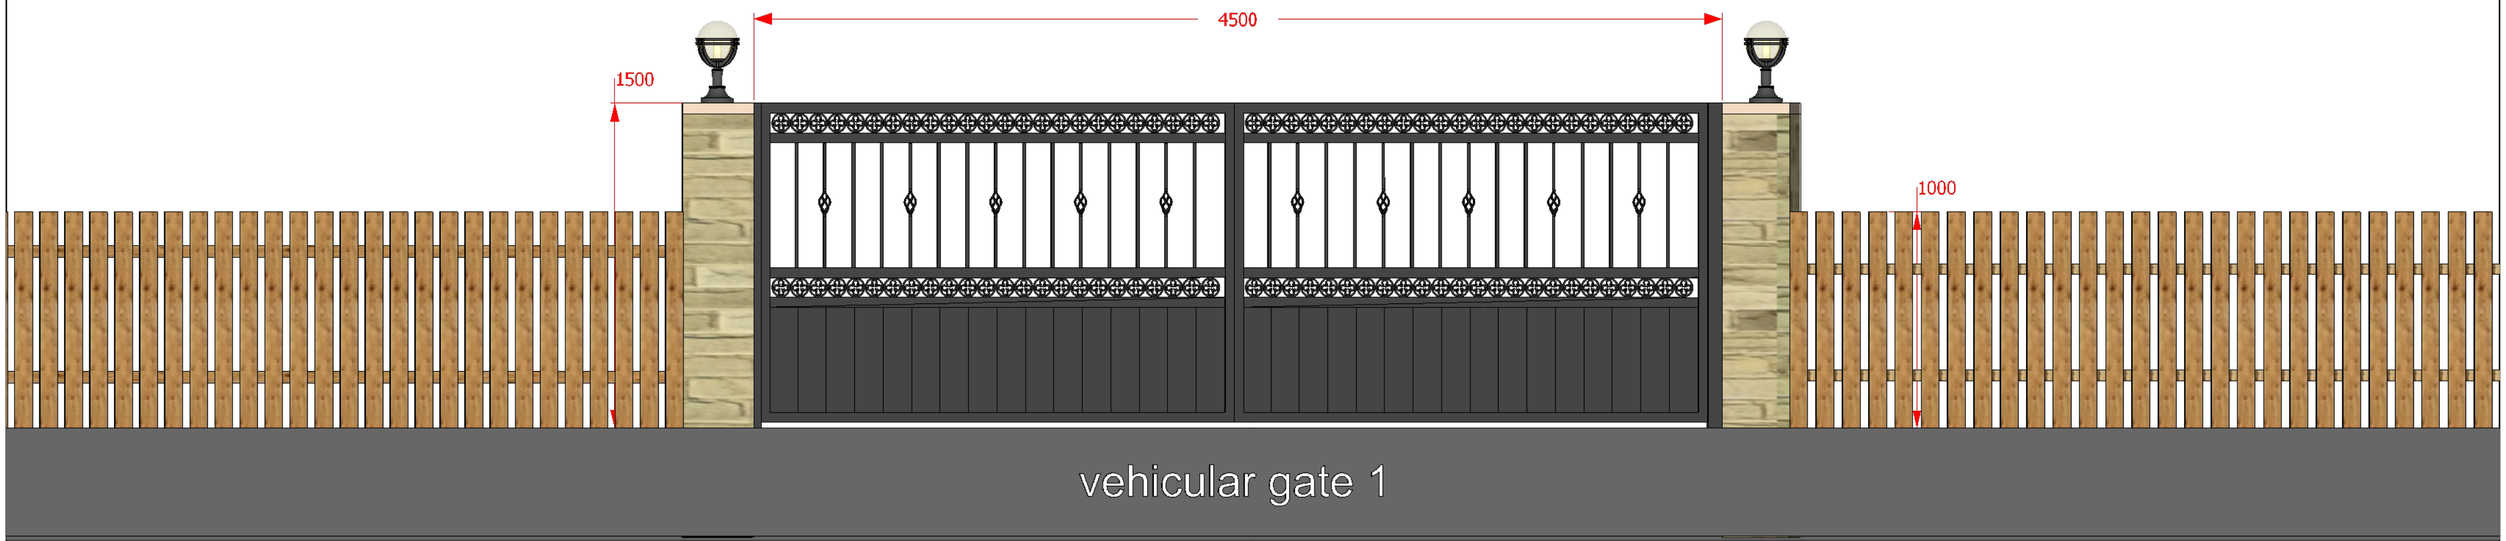

1:20

Important Notice
Do not scale off this drawing. Critical dimensions should be checked on site prior to works commencing. Dimensional conflicts should be brought to the company's attention as soon as they become apparent. Failure to do so could render the contractor liable for subsequent losses. Copyright in this drawing and any work executed from this drawing remians the property of Jade3 Architecture Ltd.

© Copyright Jade3 Architecture Ltd.

Jade3 Architecture Ltd

Jade3 Architecture Ltd, Studio 12, Silver Street, Wakefield, WF1 1UY
Cellphone . 07535 740097 www.jade3architecture.co.uk

2, Coach House Drive
Huddersfield

Project Title
proposed vehicular access no1 and personnel access large detail

Project No.
2020
Enquiry 22

Drawn By	Reviewed By	Scale	Date
	MC	**1:50 and 1:20 @A3 size**	**8/05/2024**

Drawn No.
167

Reviewed Title

Revision