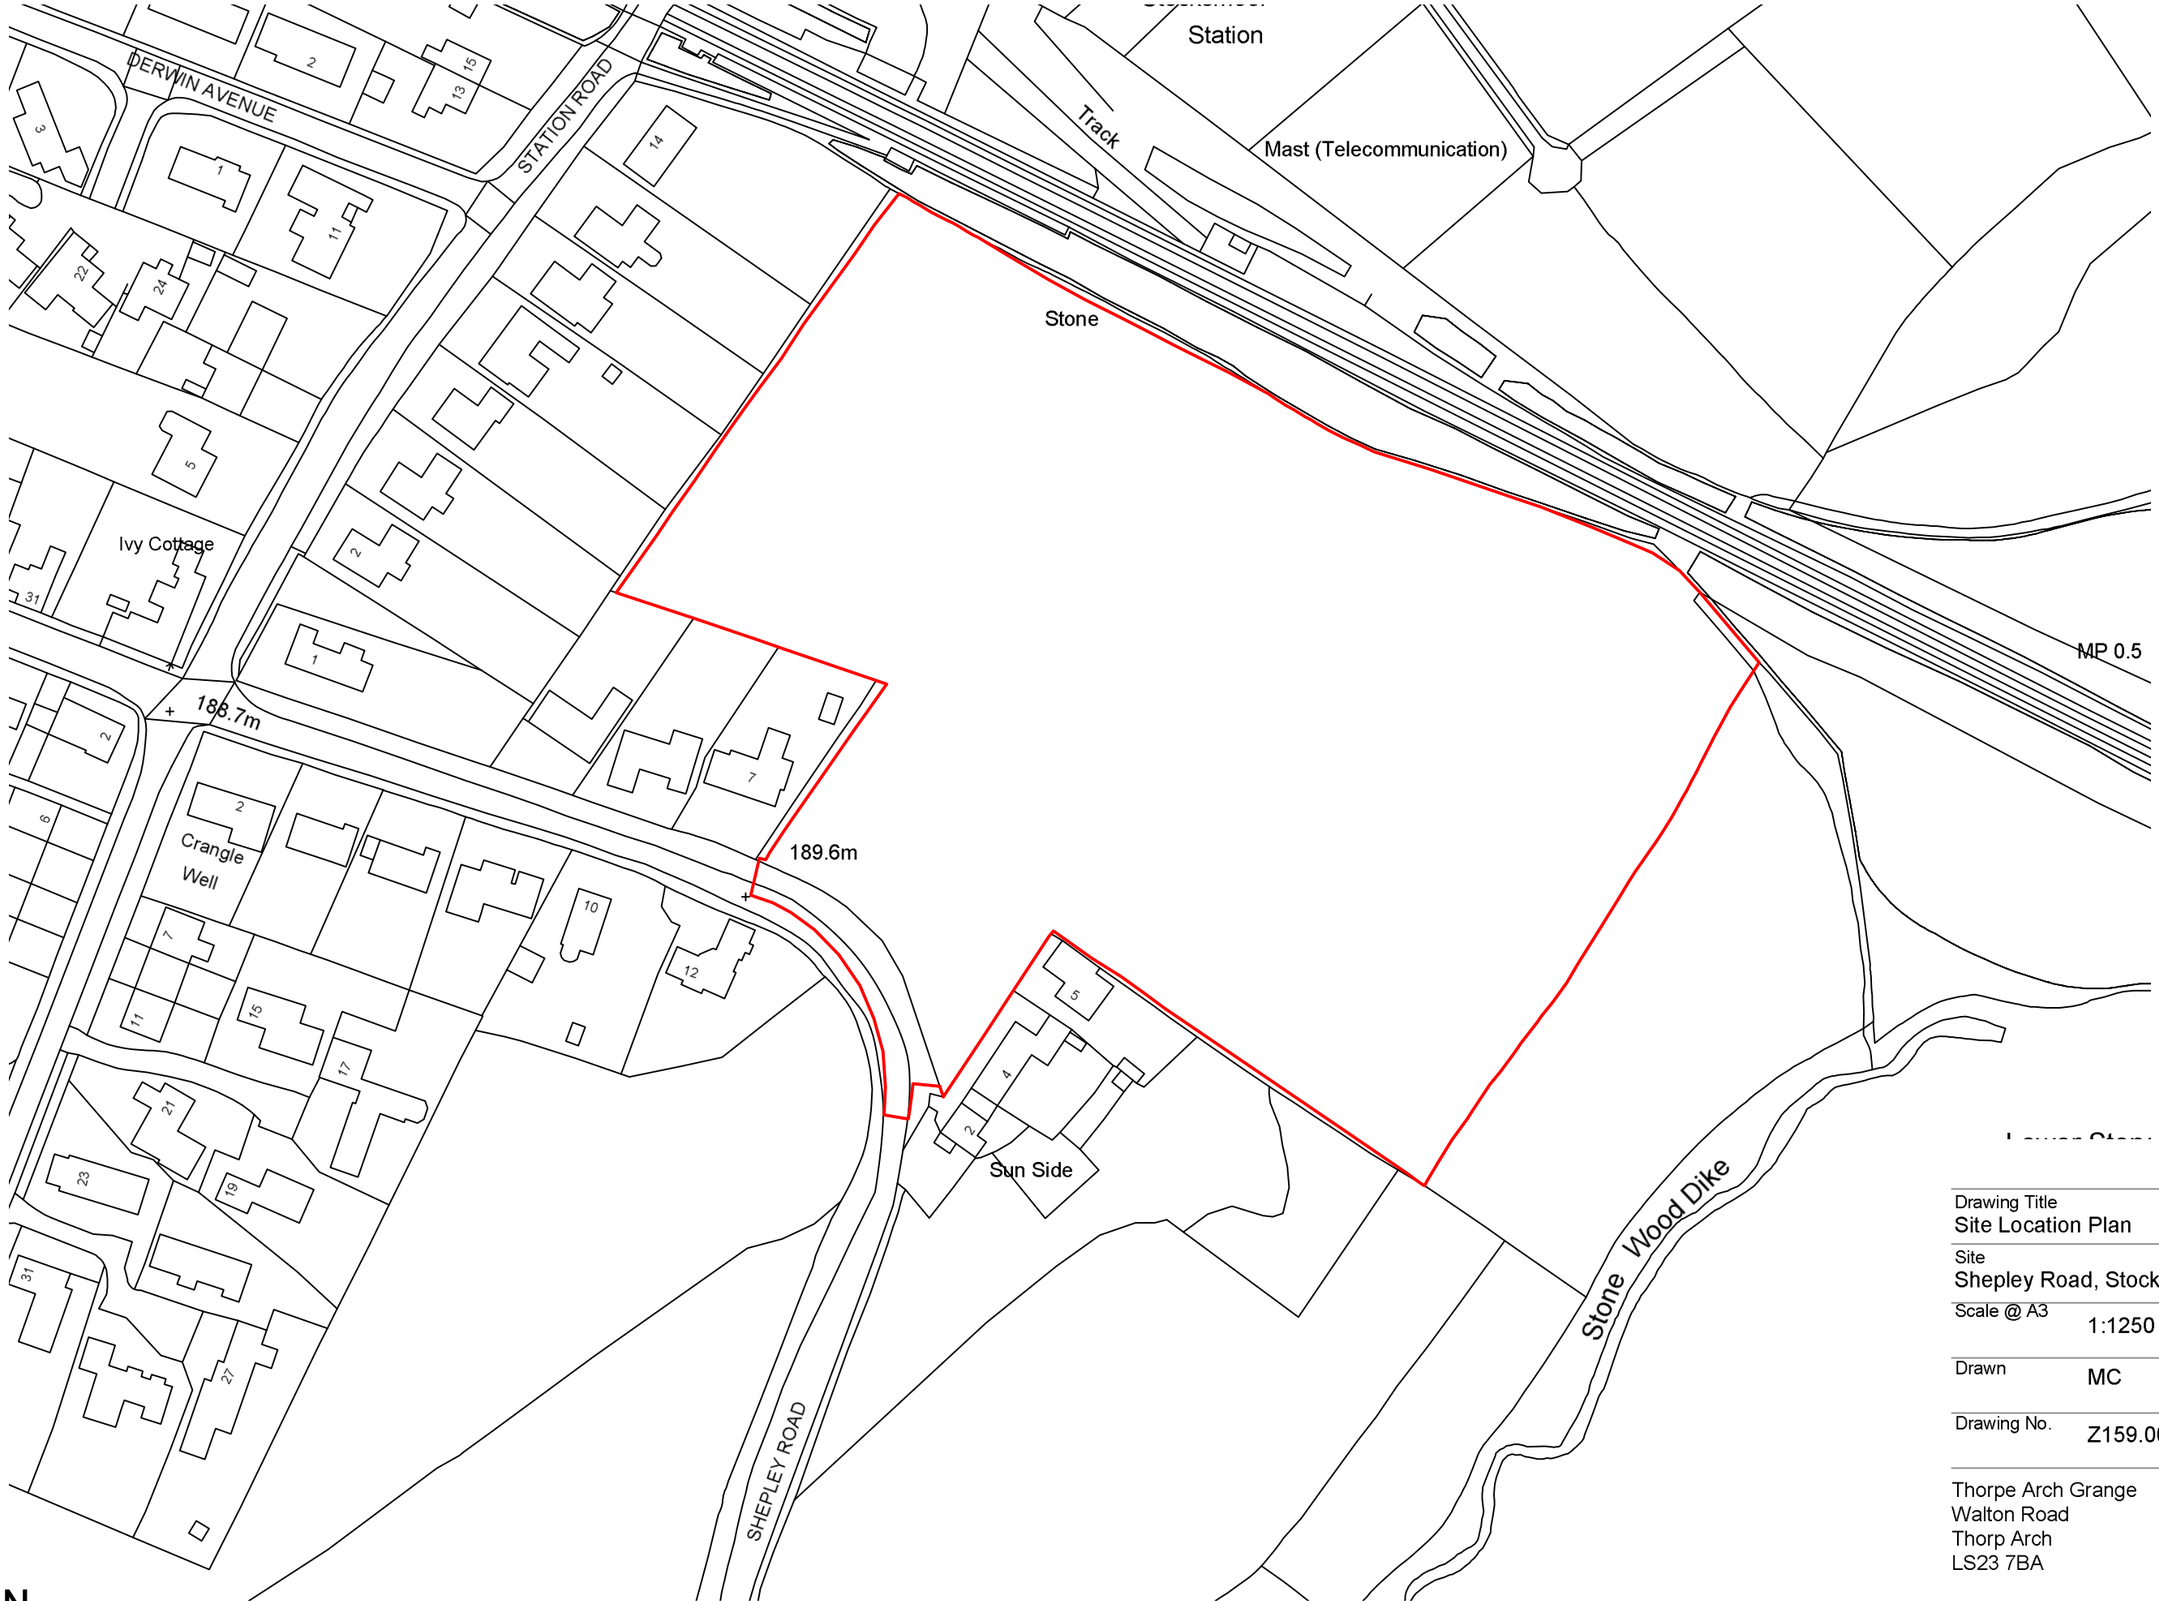


Drawing Title
Site Location Plan

Site
Shepley Road, Stocksmoor

Scale @ A3	1:1250	Date	25/04/24
Drawn	MC	Checked	-
Drawing No.	Z159.001	Rev.	-

Thorpe Arch Grange
Walton Road
Thorp Arch
LS23 7BA

01937 543599
www.newetthomes.co.uk