

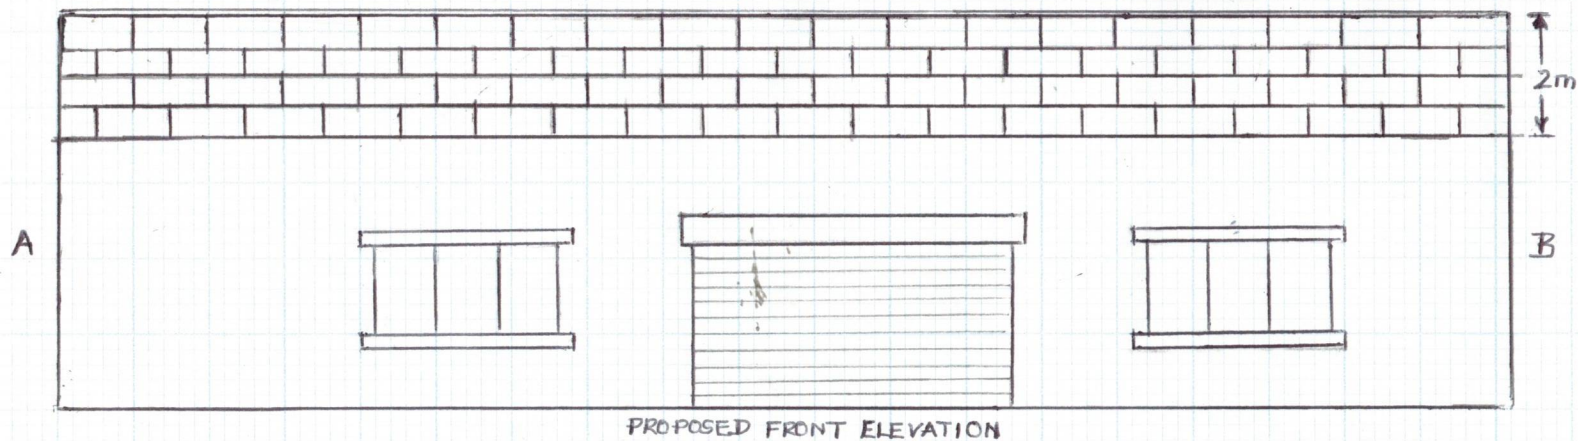


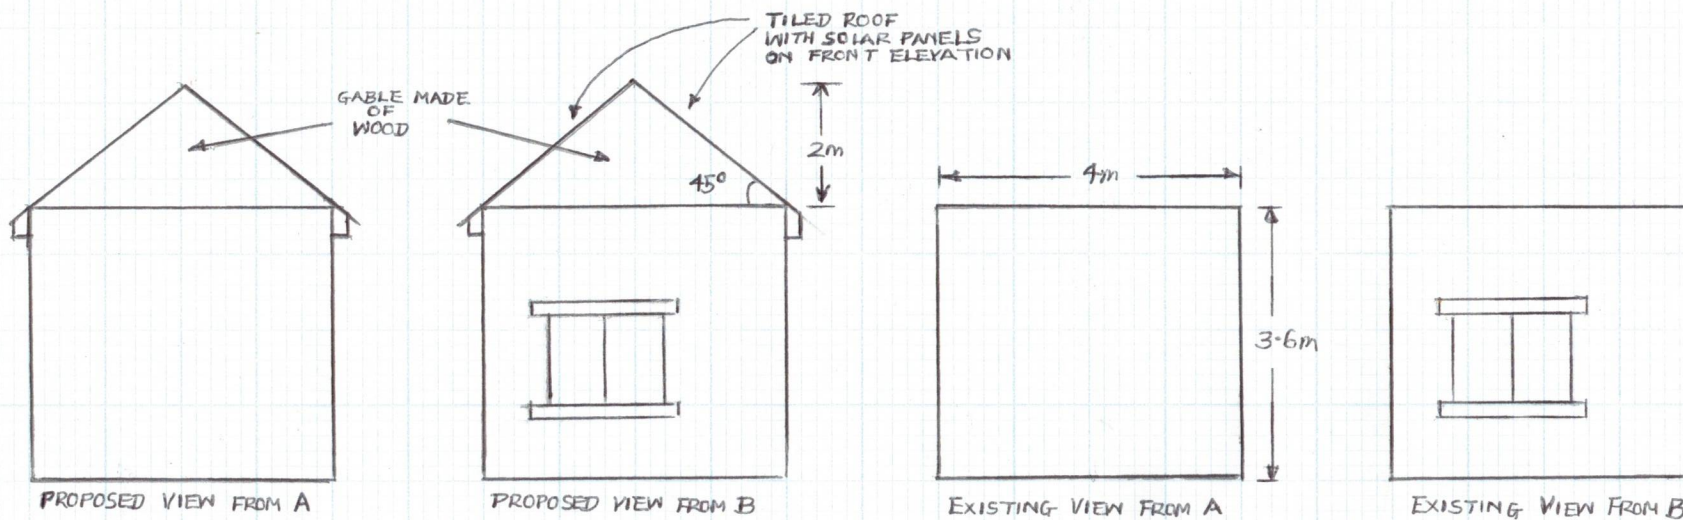

19200

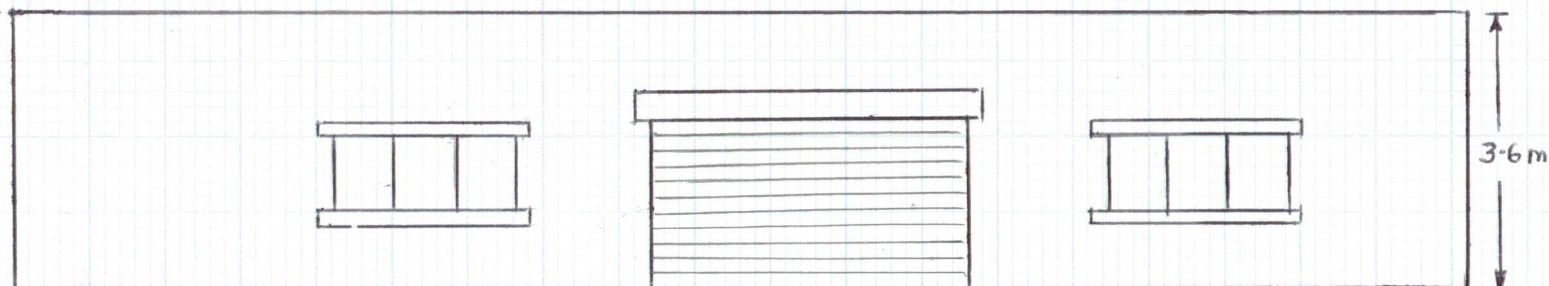

PROPOSED PITCH ROOF
TO OUTBUILDING
AT
WOODLEIGH, VICARAGE RD
DEWSBURY, WF12 9PD

SCALE 1cm:1m (1:100)

DATE 1 JAN 2024