Do not scale from this drawing. Northlight Architecture Ltd must be notified immediately should any discrepancies be found. The contractor must check all dimensions on site before construction or manufacture of materials. This drawing or any portion of it may not be reproduced without the consent of Northlight Architecture Ltd.

1 BASEMENT FLOOR PLAN AS EXISTING

SCALE 1:50

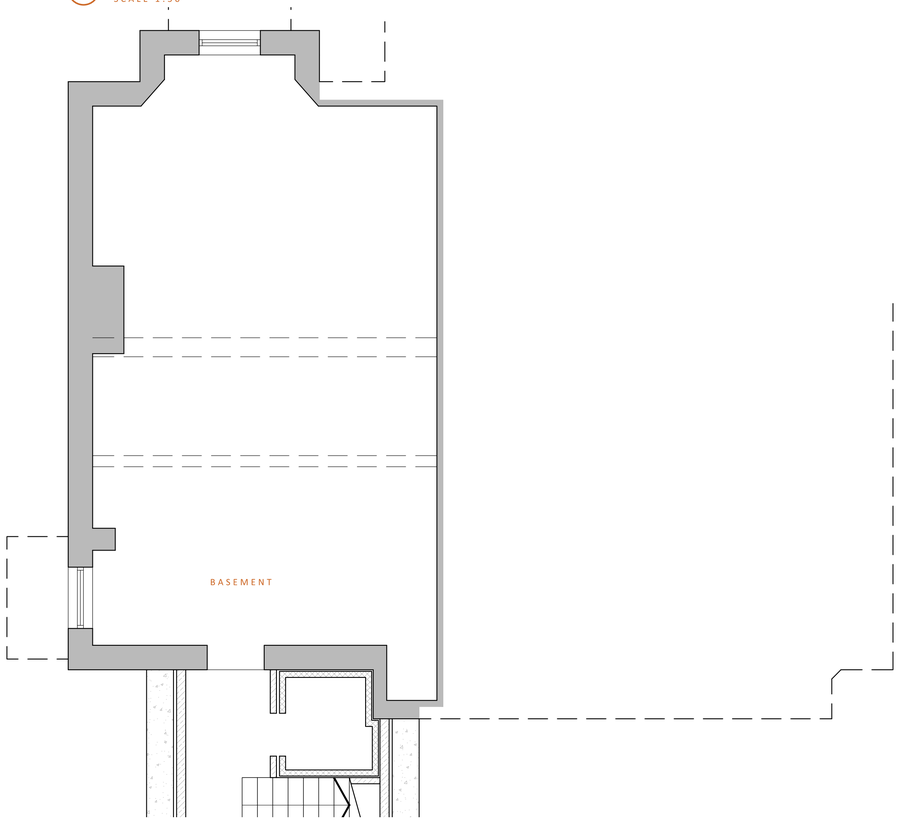

2 GROUND FLOOR PLAN AS EXISTING

SCALE 1:50

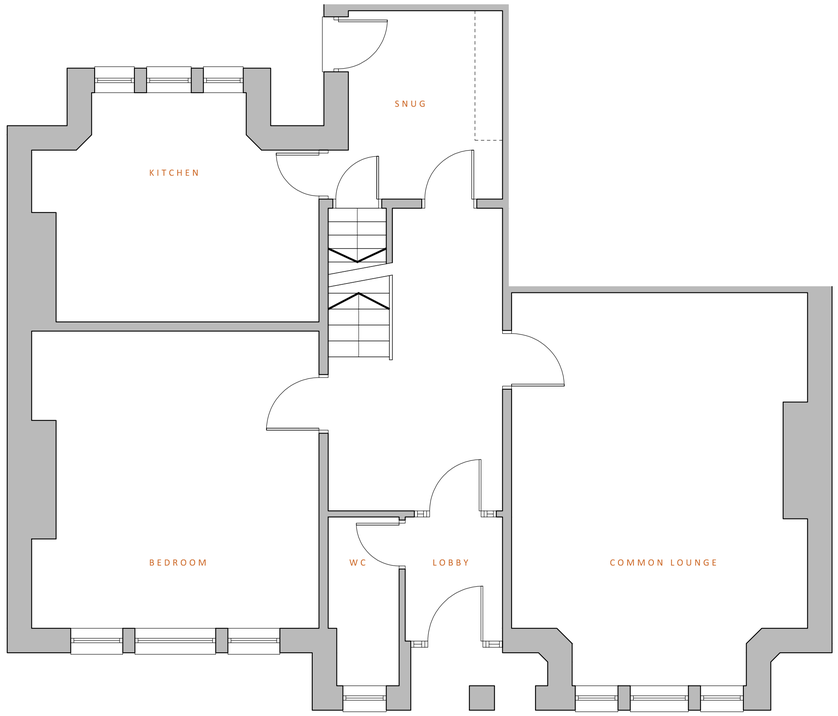

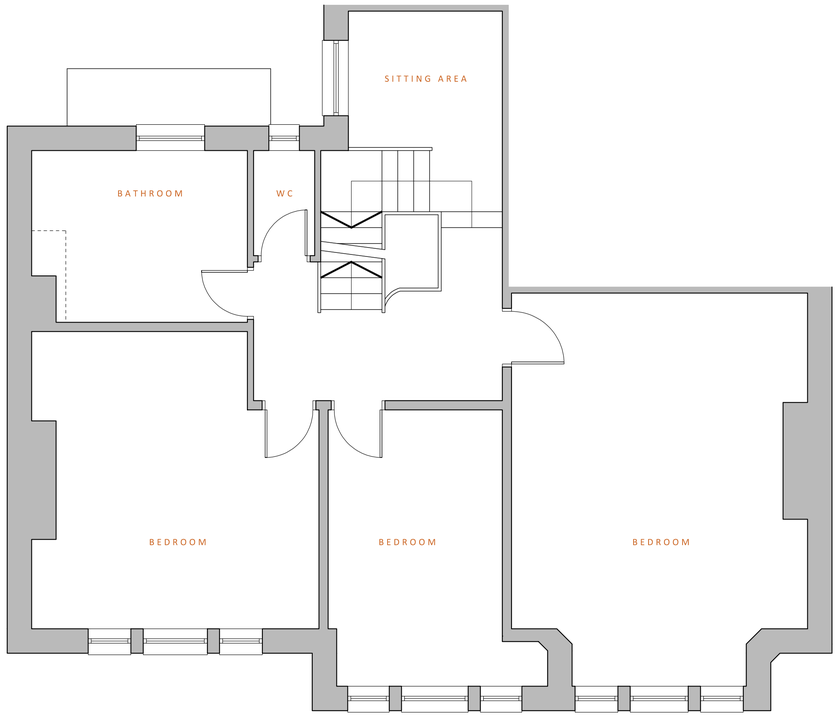

3 FIRST FLOOR PLAN AS EXISTING

SCALE 1:50

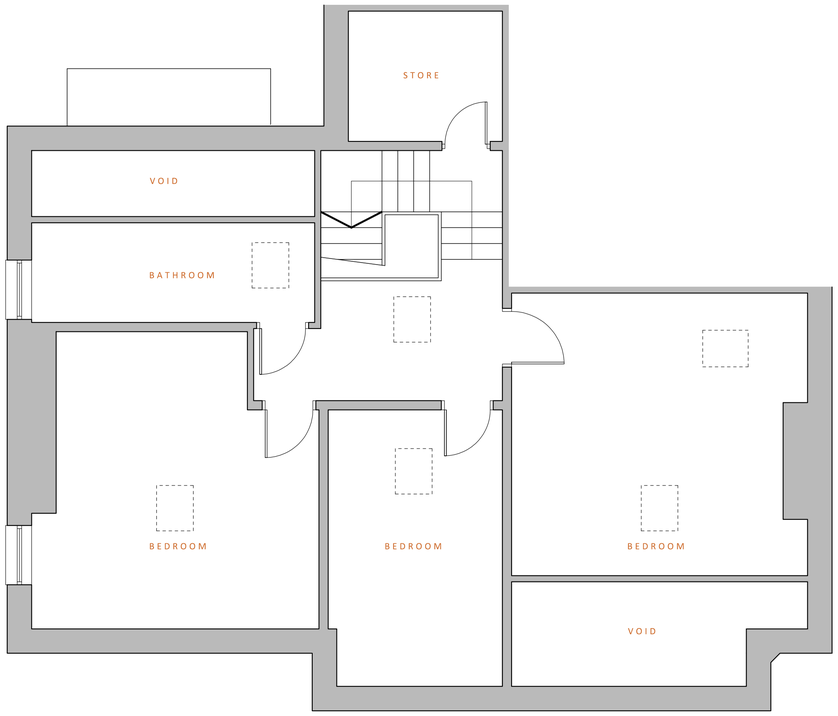

4 SECOND FLOOR PLAN AS EXISTING

SCALE 1:50

NOTE: SURVEY DRAWING PRODUCED FROM INFORMATION RECEIVED FROM A THIRD PARTY - CHECK ALL DIMENSIONS ON SITE PRIOR TO CONSTRUCTION

Rev A -10/05/24- Room labels added

Revisions

NORTHLIGHT ARCHITECTURE LTD
The Media Centre
7 Northumberland Street
Huddersfield
HD1 1RL

t : 07815 290495
f : 07815 290496
e : info@northlightarchitecture.com
w : www.northlightarchitecture.com

Client
A Scholefield

Project
129 Trinity Street,
Huddersfield,
HD1 4DU

Drawing title
Floor Plans as Existing

SURVEY DRAWING

Scale @ A1	Drawn by
1:50	CG
Date	App'd
June '21	-
Drawing no	Rev
21.1144/(EX)01	A

© Northlight Architecture Ltd 2020