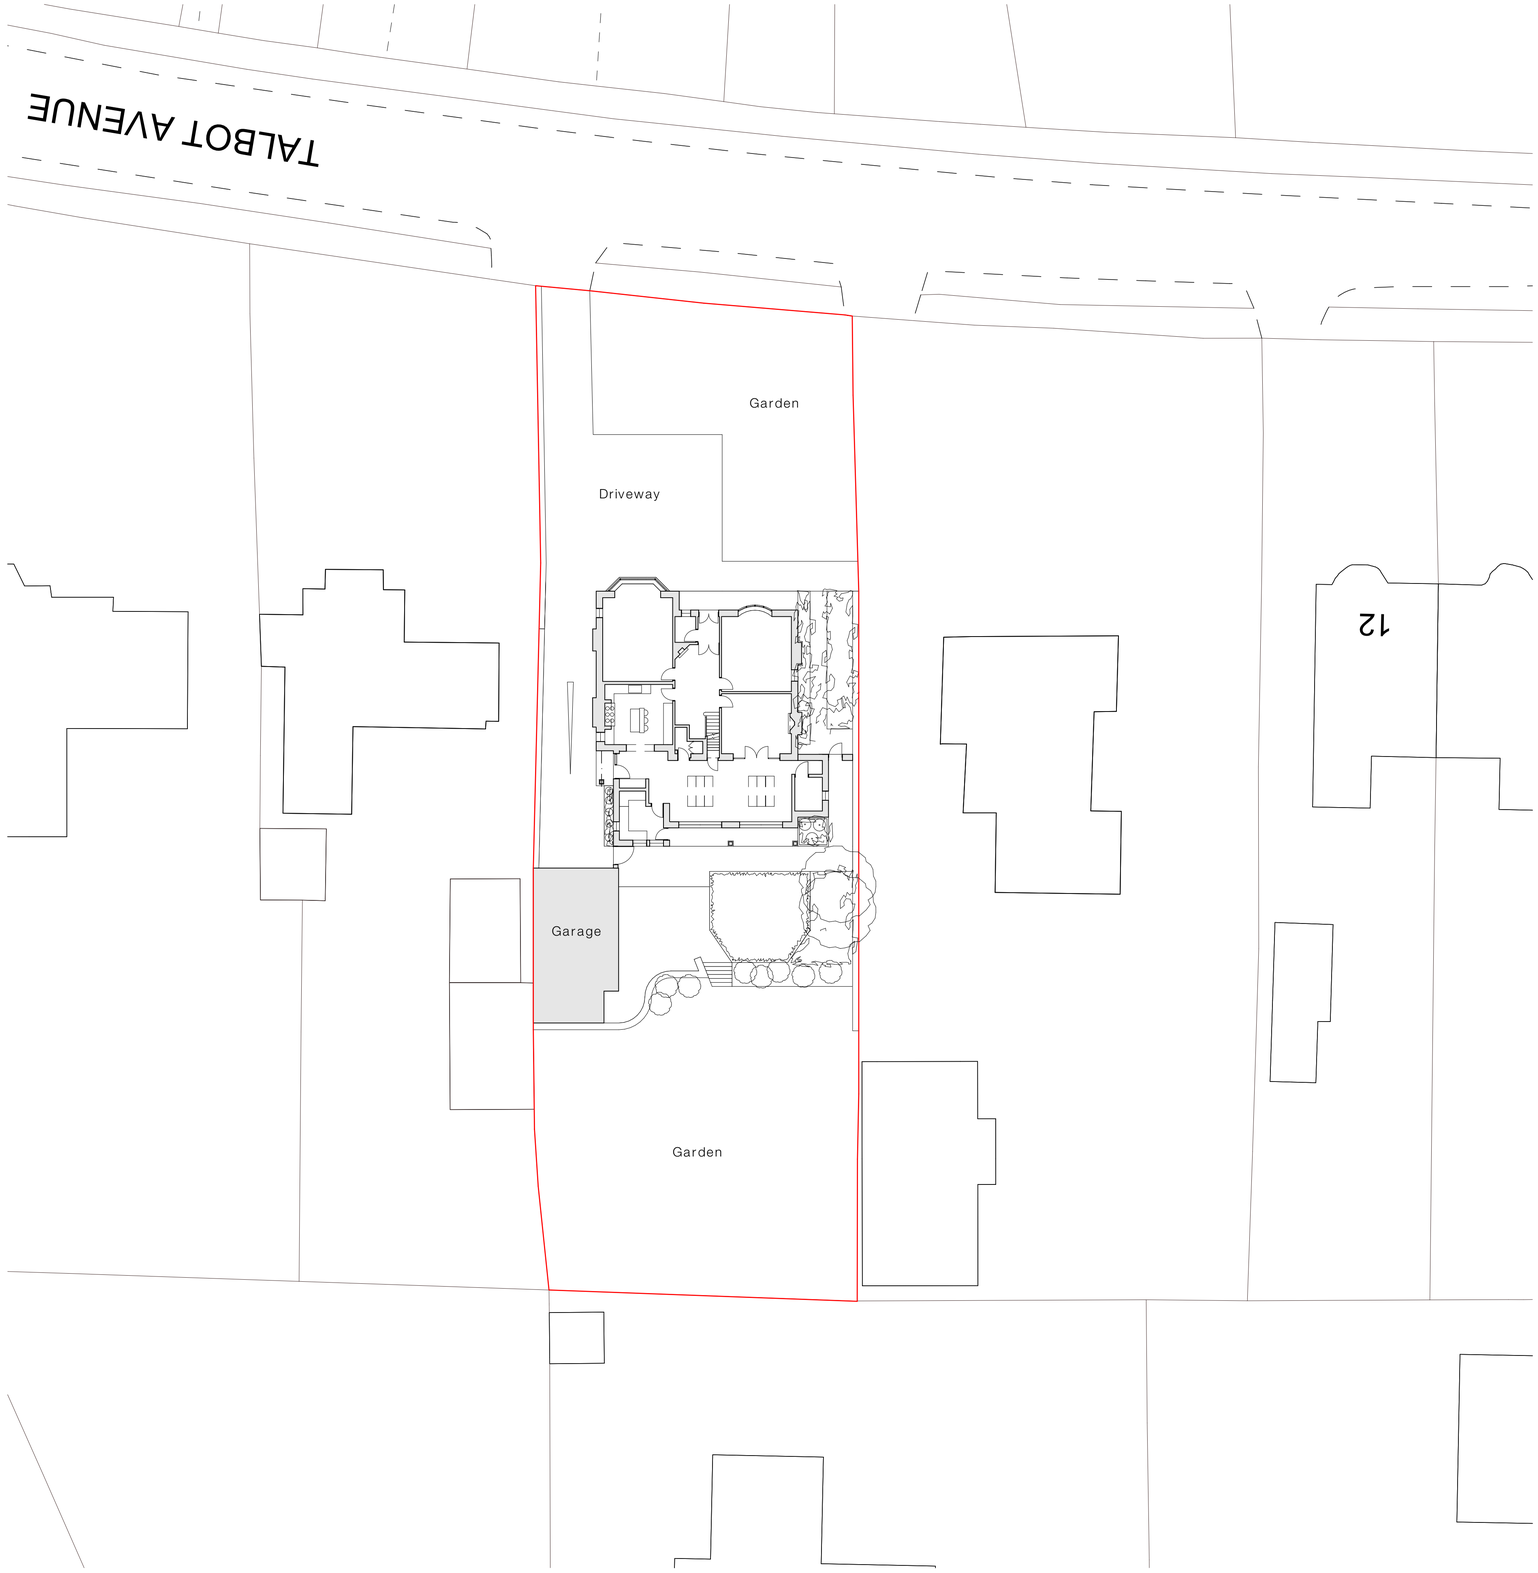

Site Plan - 1:200

Notes

Do not scale from drawing, use figured dimensions only.

All dimensions must be checked and verified on site prior to commencement of work and Architect to be notified of any discrepancies.

This drawing is intended to permit overall scheme proposals only and cannot be used for construction purposes without further information.

Rev	Description	Drawn	Date

N

Scale 1:100
0 3000 6000mm

Client
Mr Venkat Thiyagesh

Site Address
8 Talbot Avenue, Huddersfield, HD3 3BH

Project Description
Rear Extension and Internal Alterations

Status
Planning

Date	Drawn	Checked
May 2024	EB	FWG

Drawing	Scale @ A1
Proposed Site Plan	**1:200, 1:50**

Drawing No.	Revision
3567 (0-) 07	**-**

ONE17 DESIGN
THE DYEHOUSE, ARMITAGE BRIDGE
HUDDERSFIELD, WEST YORKS HD4 7PD
T 01484 668000 E SOLUTIONS@ONE17DESIGN.COM
ONE17DESIGN.COM