




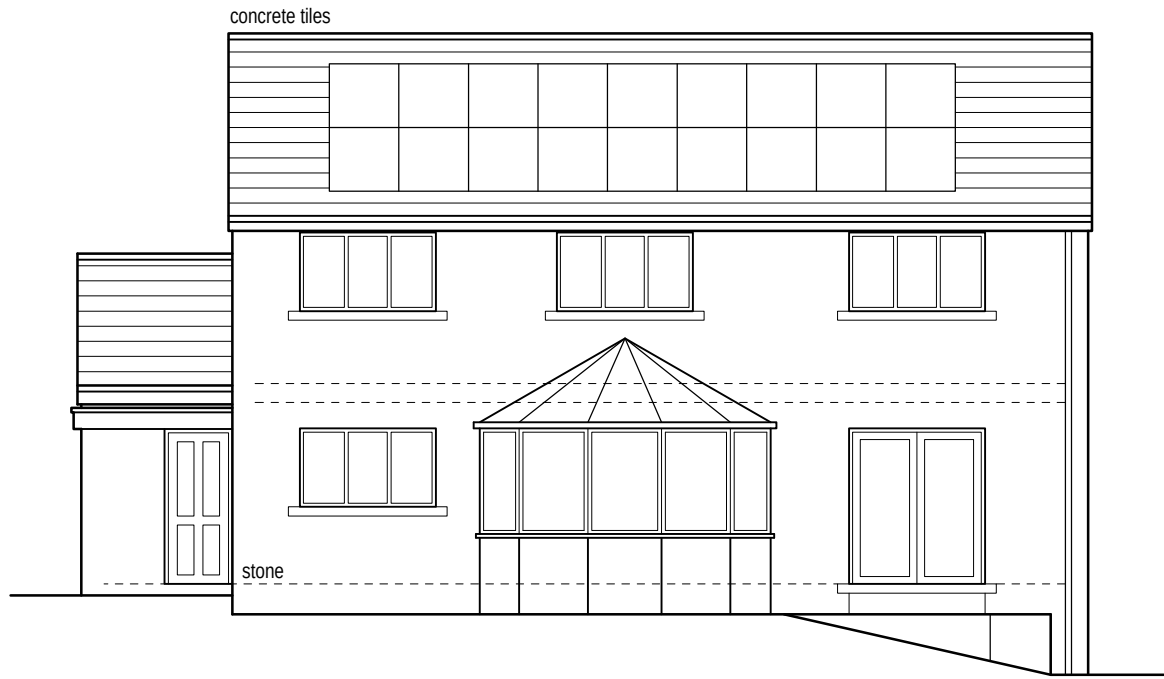


Existing rear/south east facing elevation (1:100)

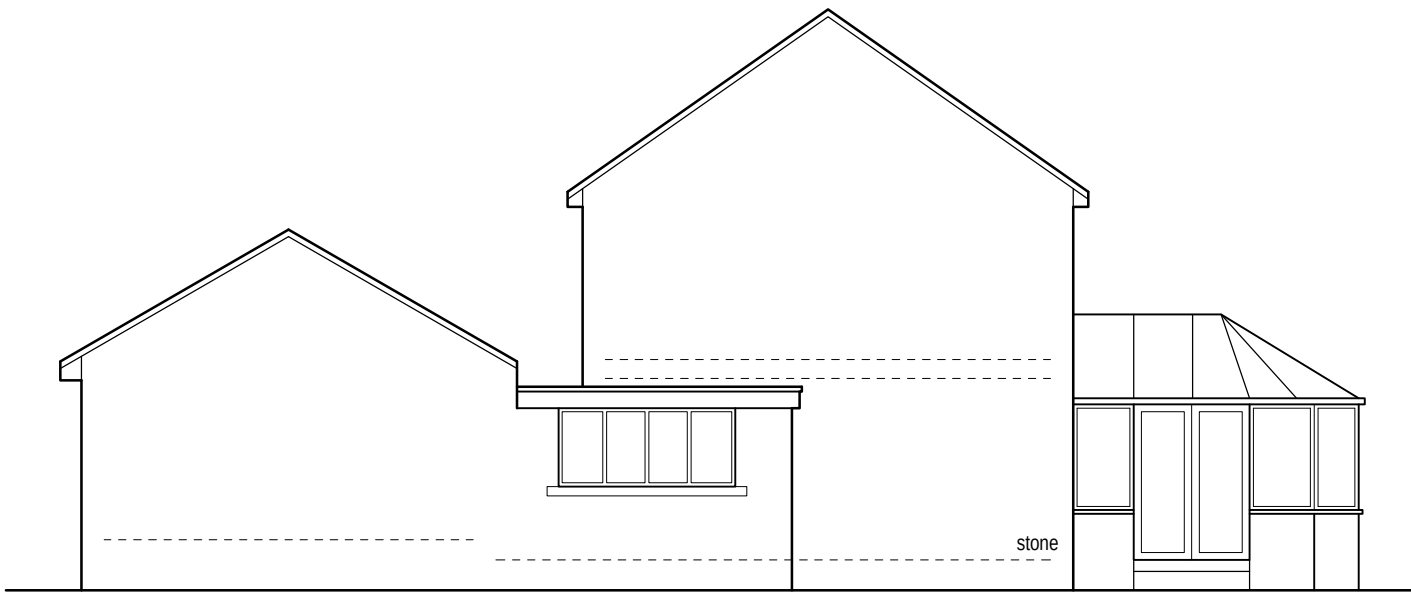

Existing side/south west facing elevation (1:100)

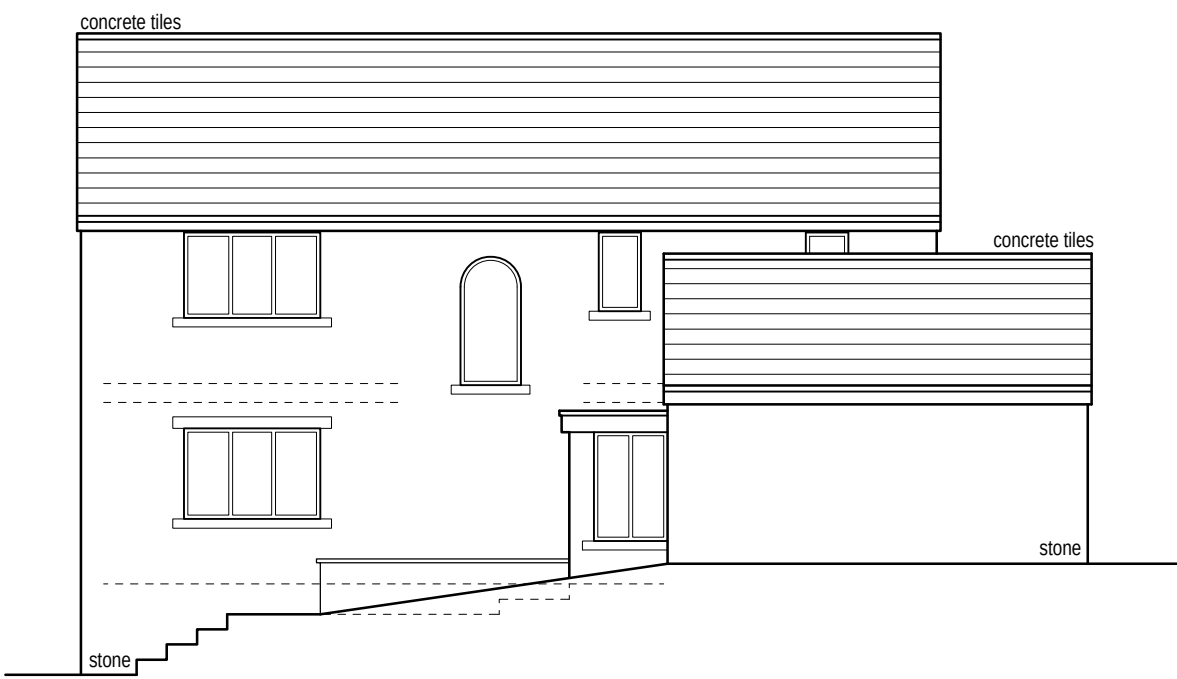


Existing front/north west facing elevation (1:100)

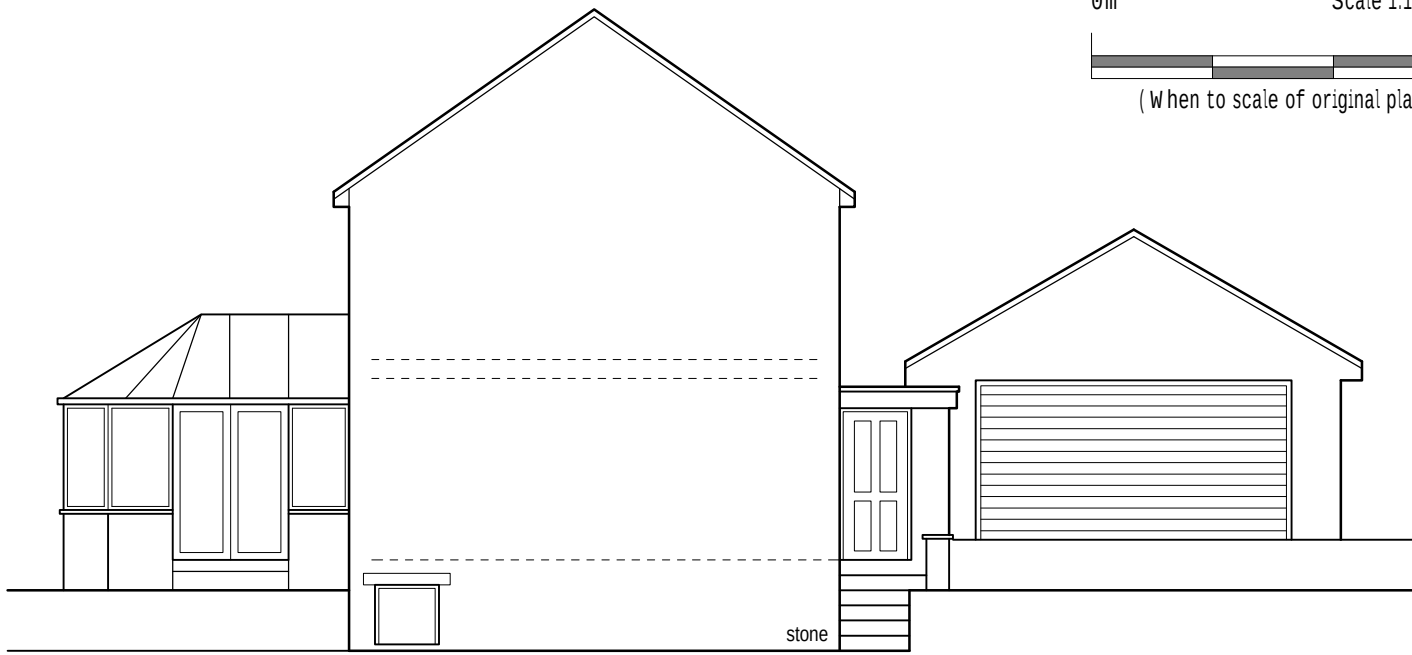

Existing side/north east facing elevation (1:100)

Notes:
1. Setting out to be the responsibility of contractor.
2. Contractor to pay particular attention to pitch of roof and headroom at stairs.
3. Any discrepancies to be reported to Colne Valley Design.


0m
0m
0m
0m
0m
Scale 1:50
Scale 1:100
Scale 1:200
Scale 1:500
Scale 1:1250
4m
8m
16m
40m
100m
(When to scale of original plan bar = 8cm)

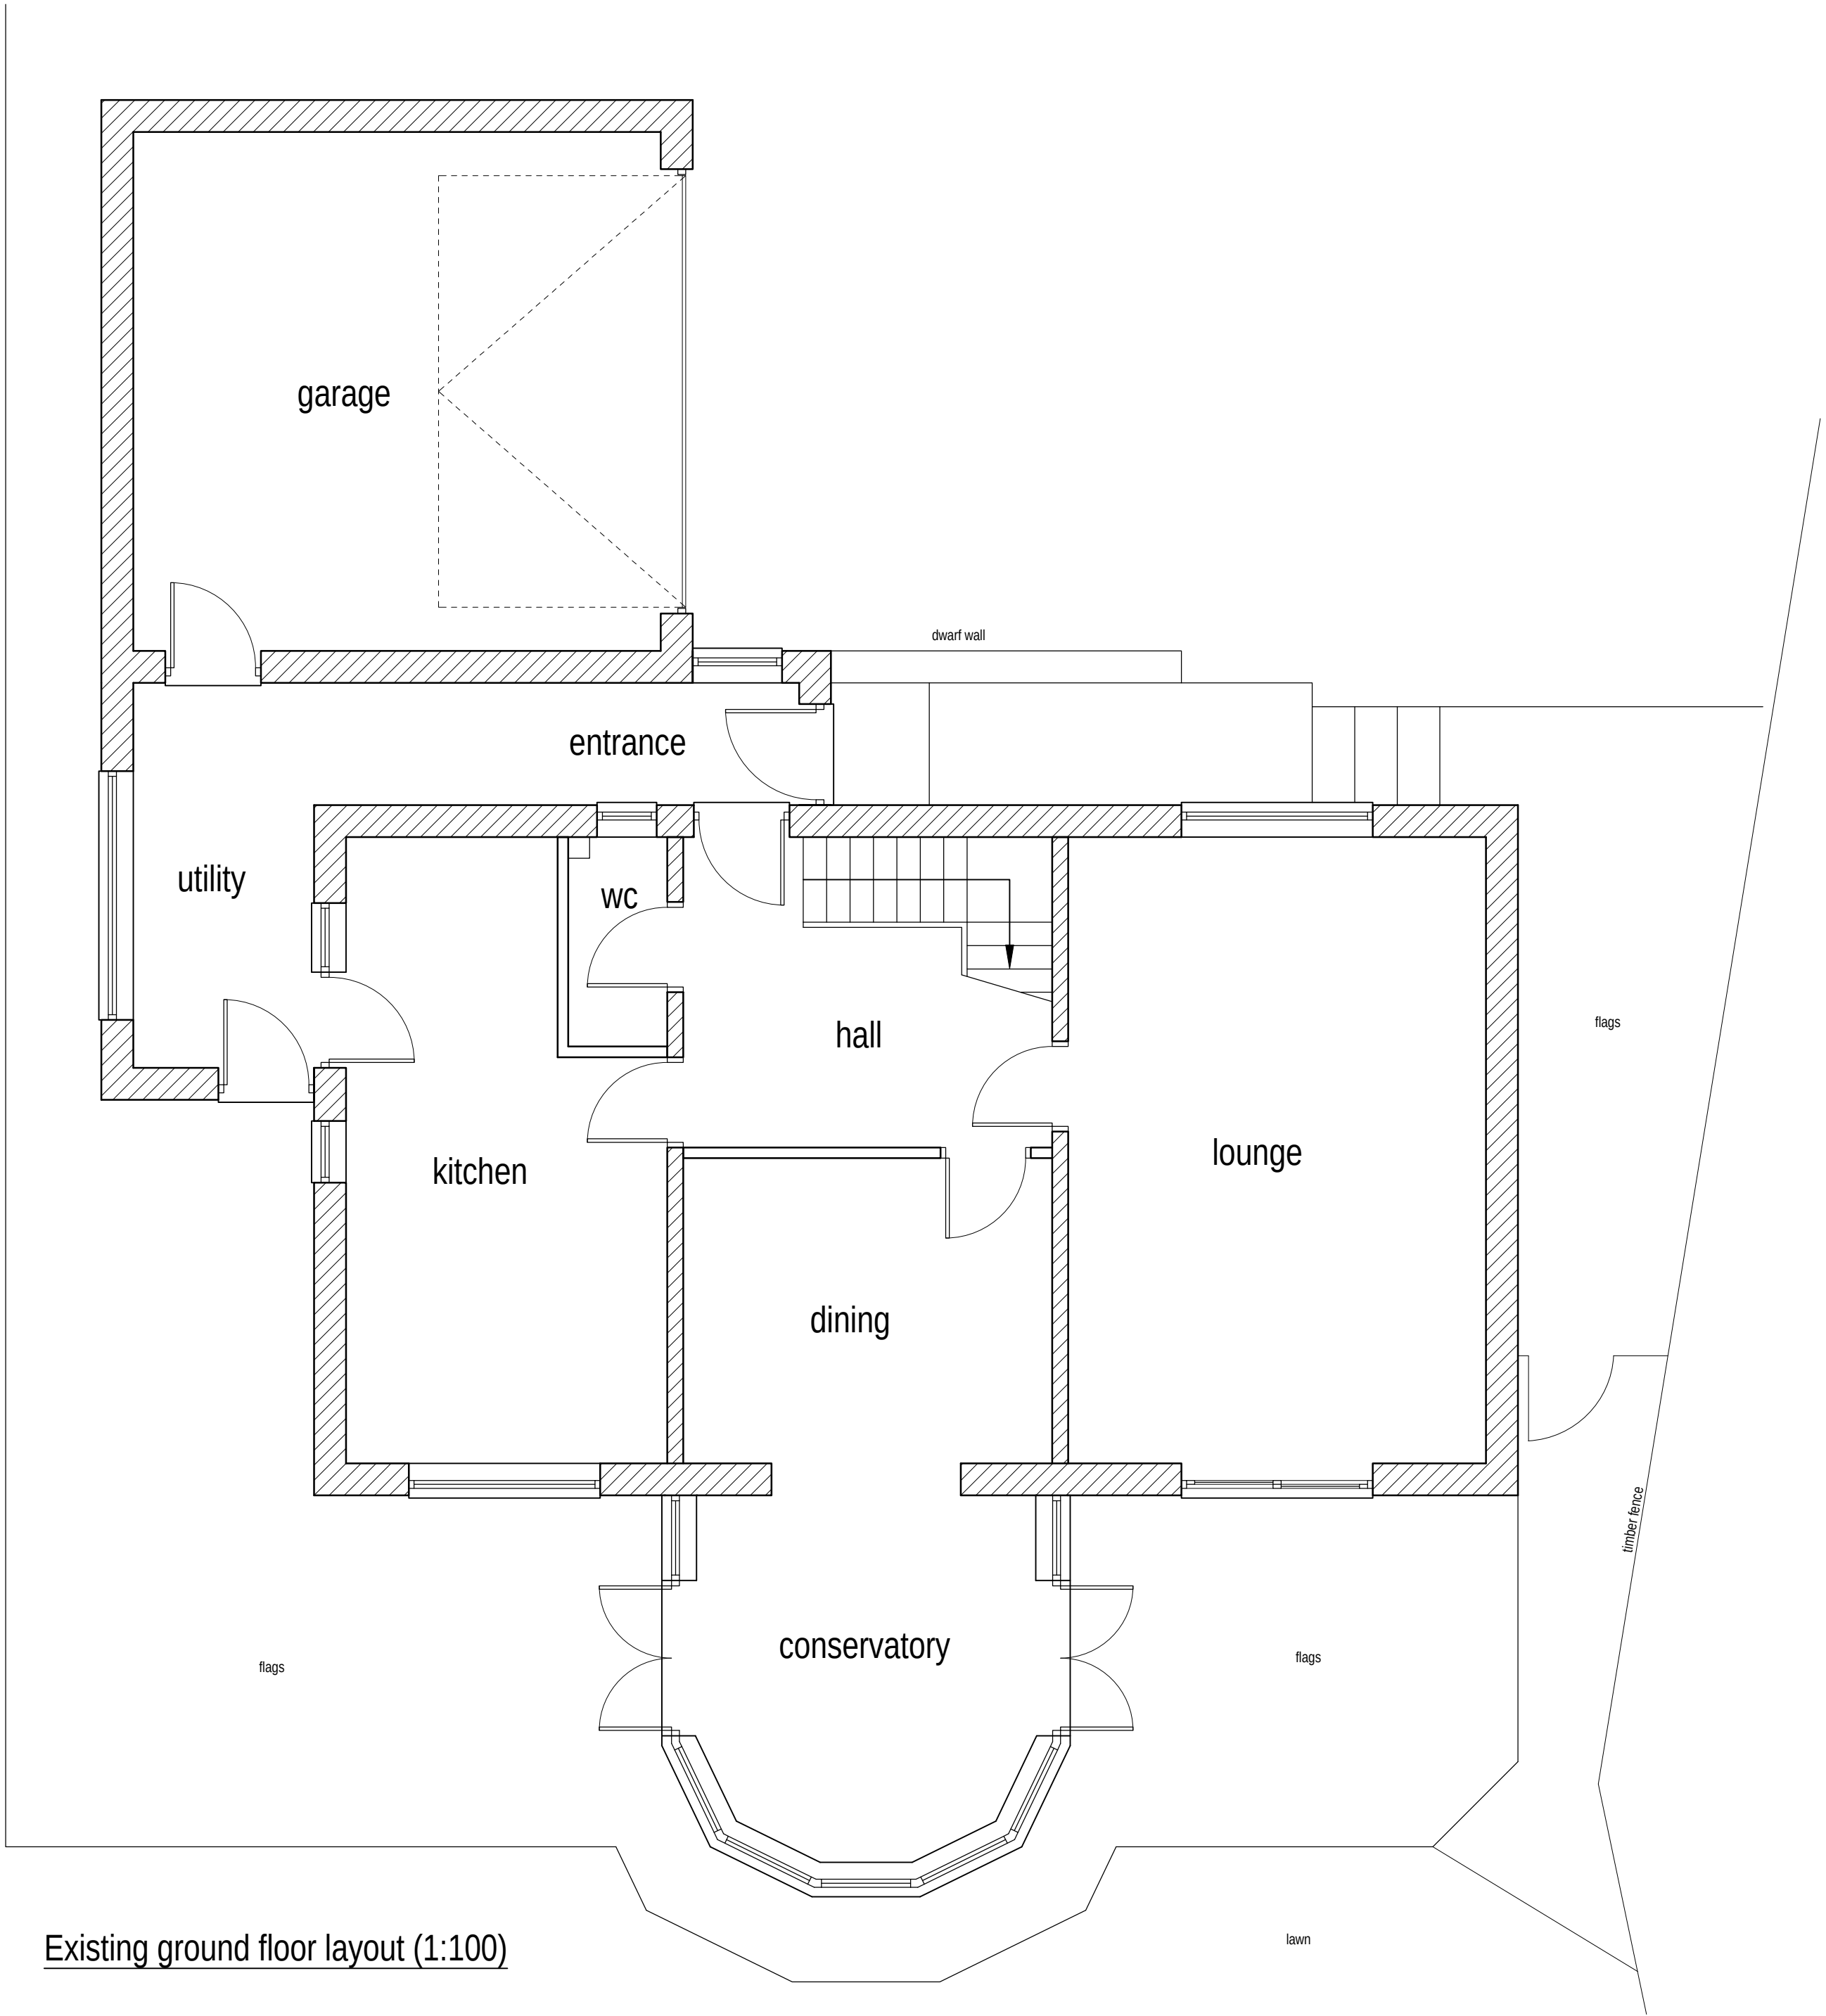

Existing ground floor layout (1:100)



Existing block plan (1:500)

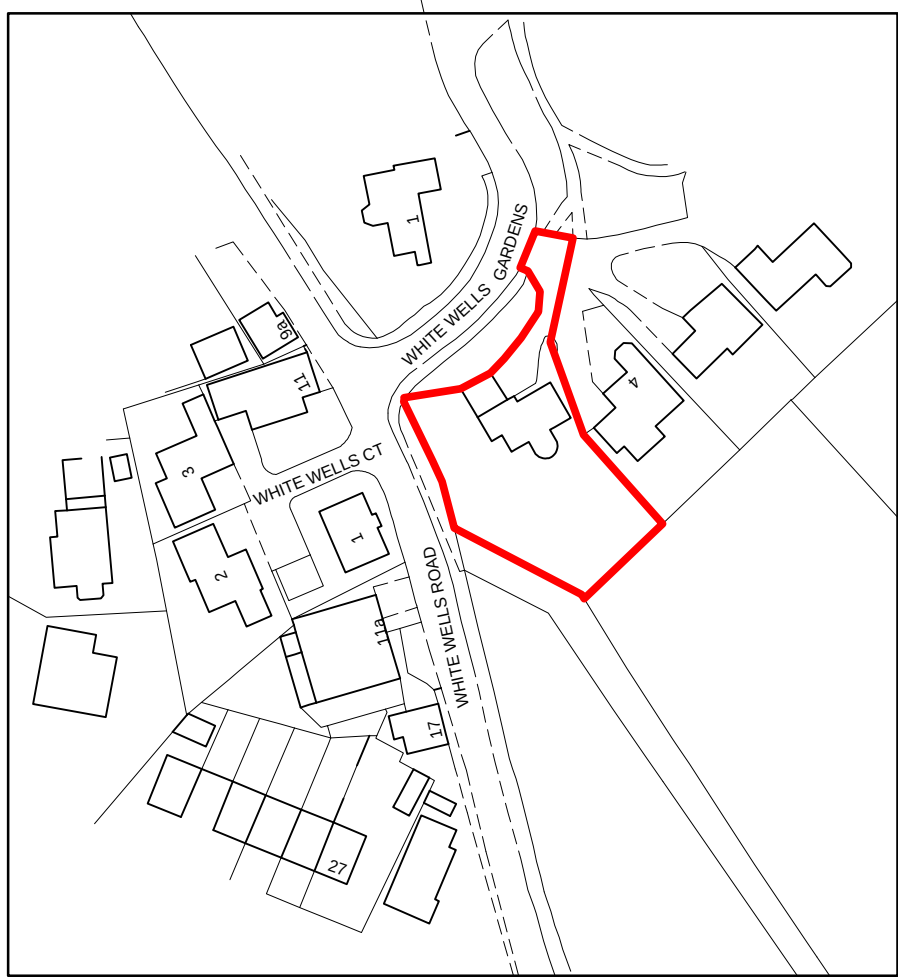

Location plan (1:1250)



Colne Valley Design
8 Meadow Lane
Slaithwaite
Huddersfield HD7 5EX

Tel: 01484 842097
Mobile: 07867 803312
E-mail: mitchell@sbhomes.co.uk

Proprietor: S.A. Mitchell (ACIOB)

Project
Proposed extension and alterations.

For
Mr & Mrs S Anderson.

Address
2 Whitewells Gardens
Scholes
HD9 1TZ.

Title
Existing layouts and elevations.

Job No.
23 J 08.

Drawing number
01.

Date
March 2024.