


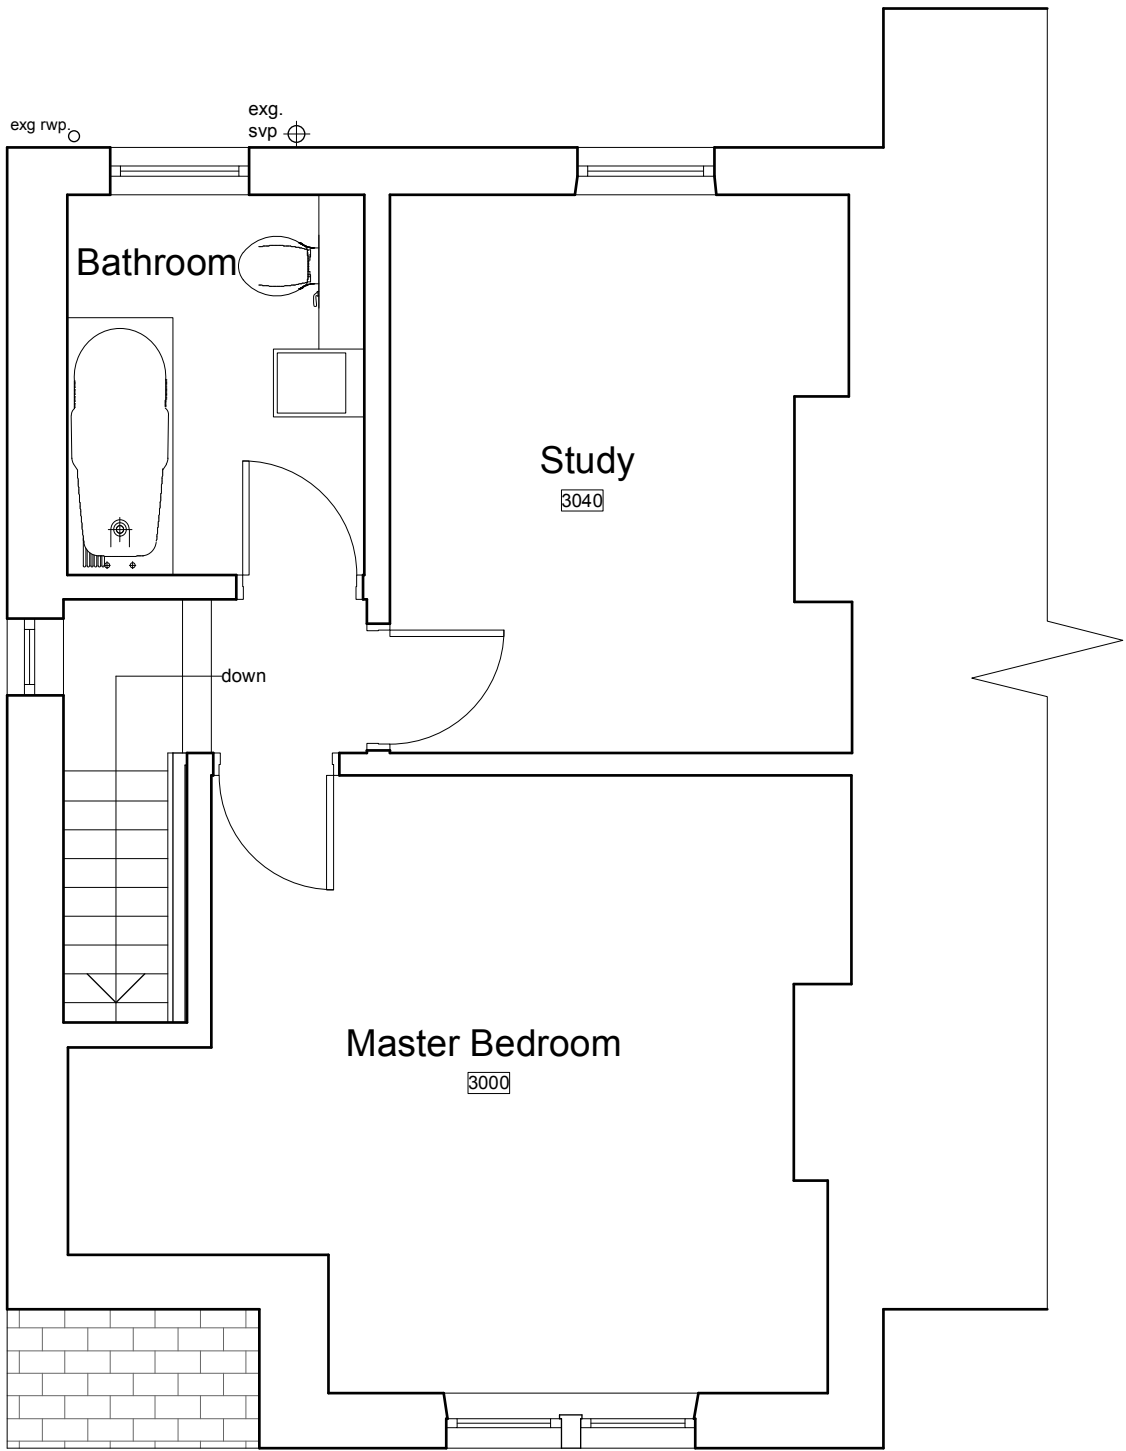


First Floor Plan




Front Elevation – South West




Rear Elevation – North East

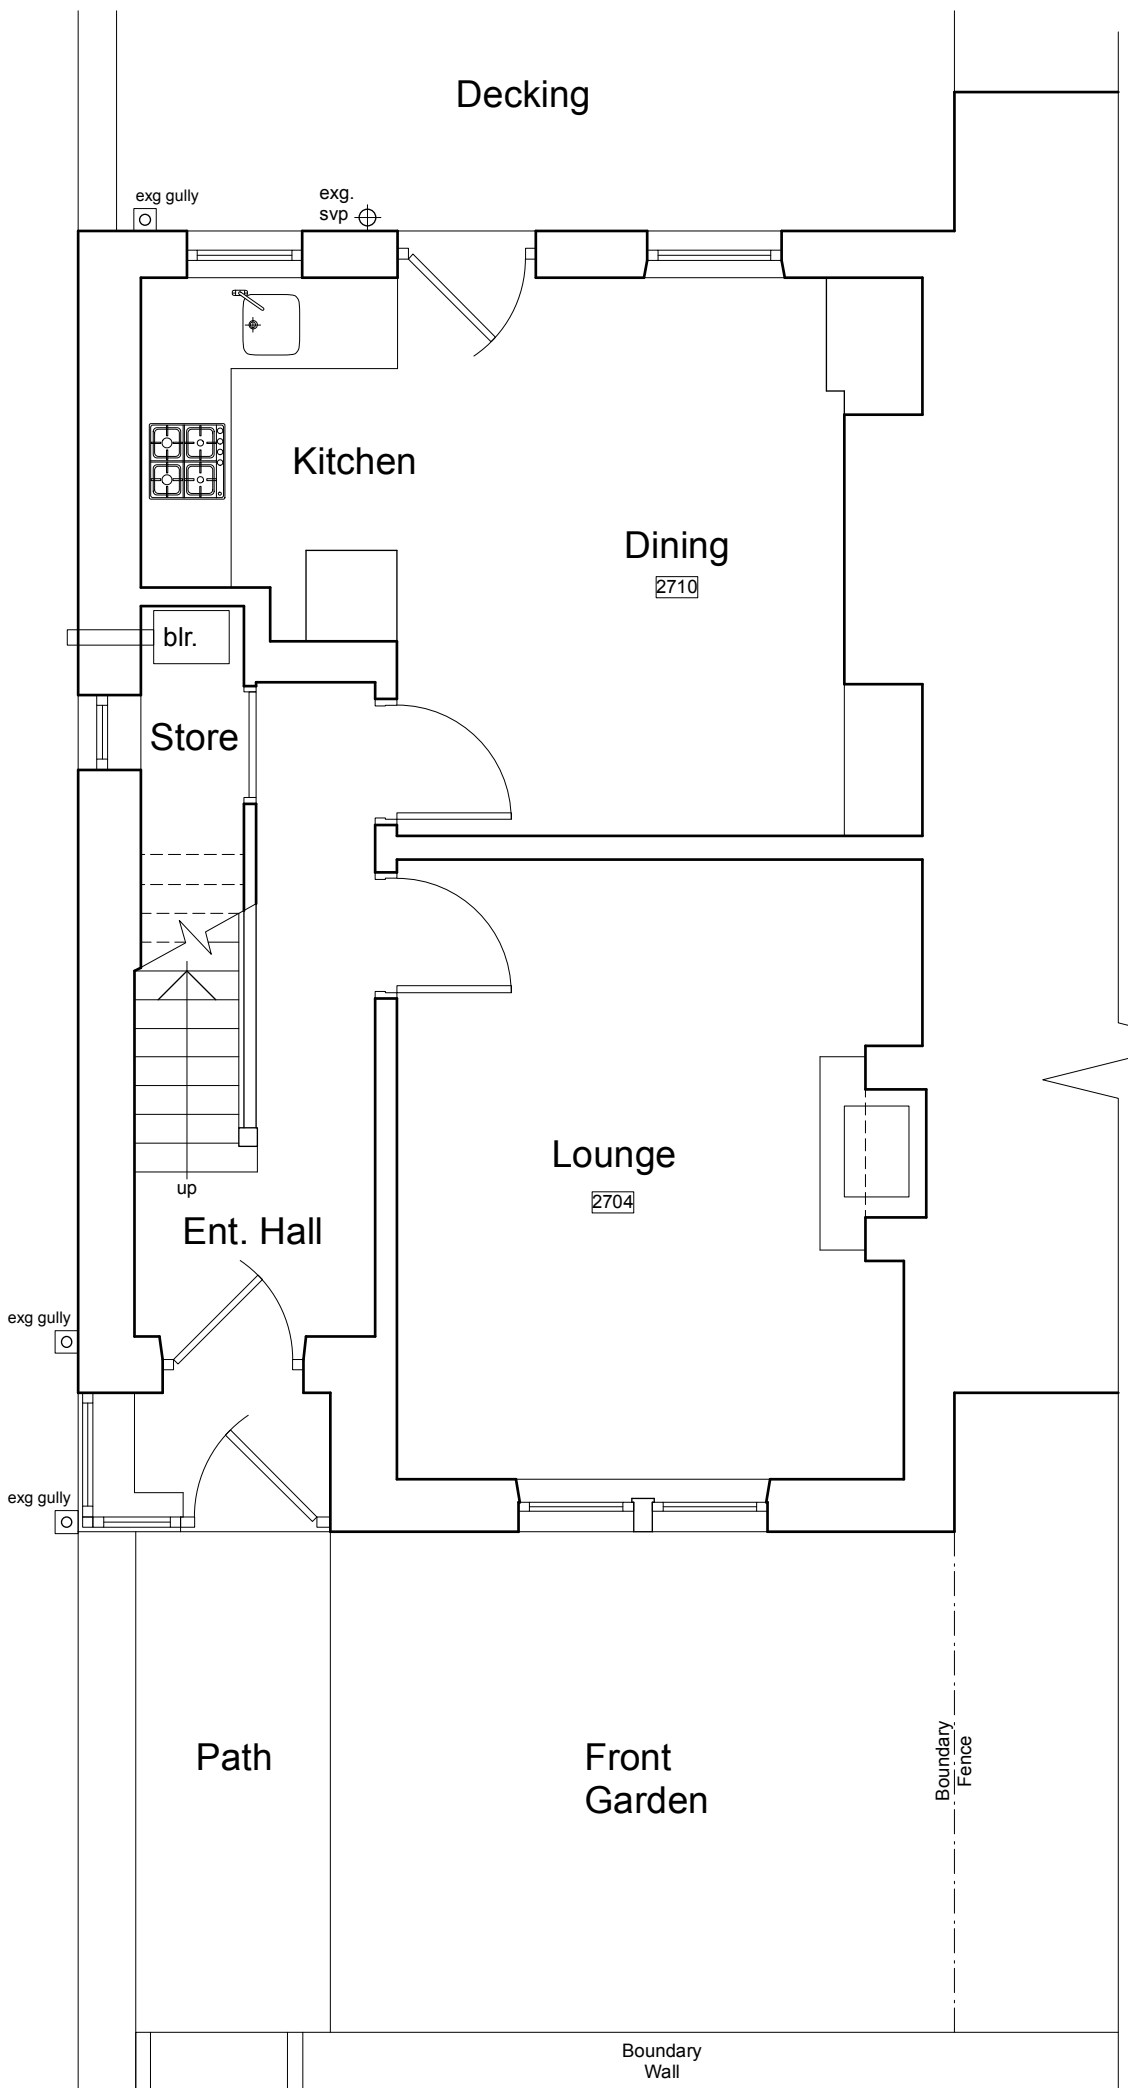


Ground Floor Plan

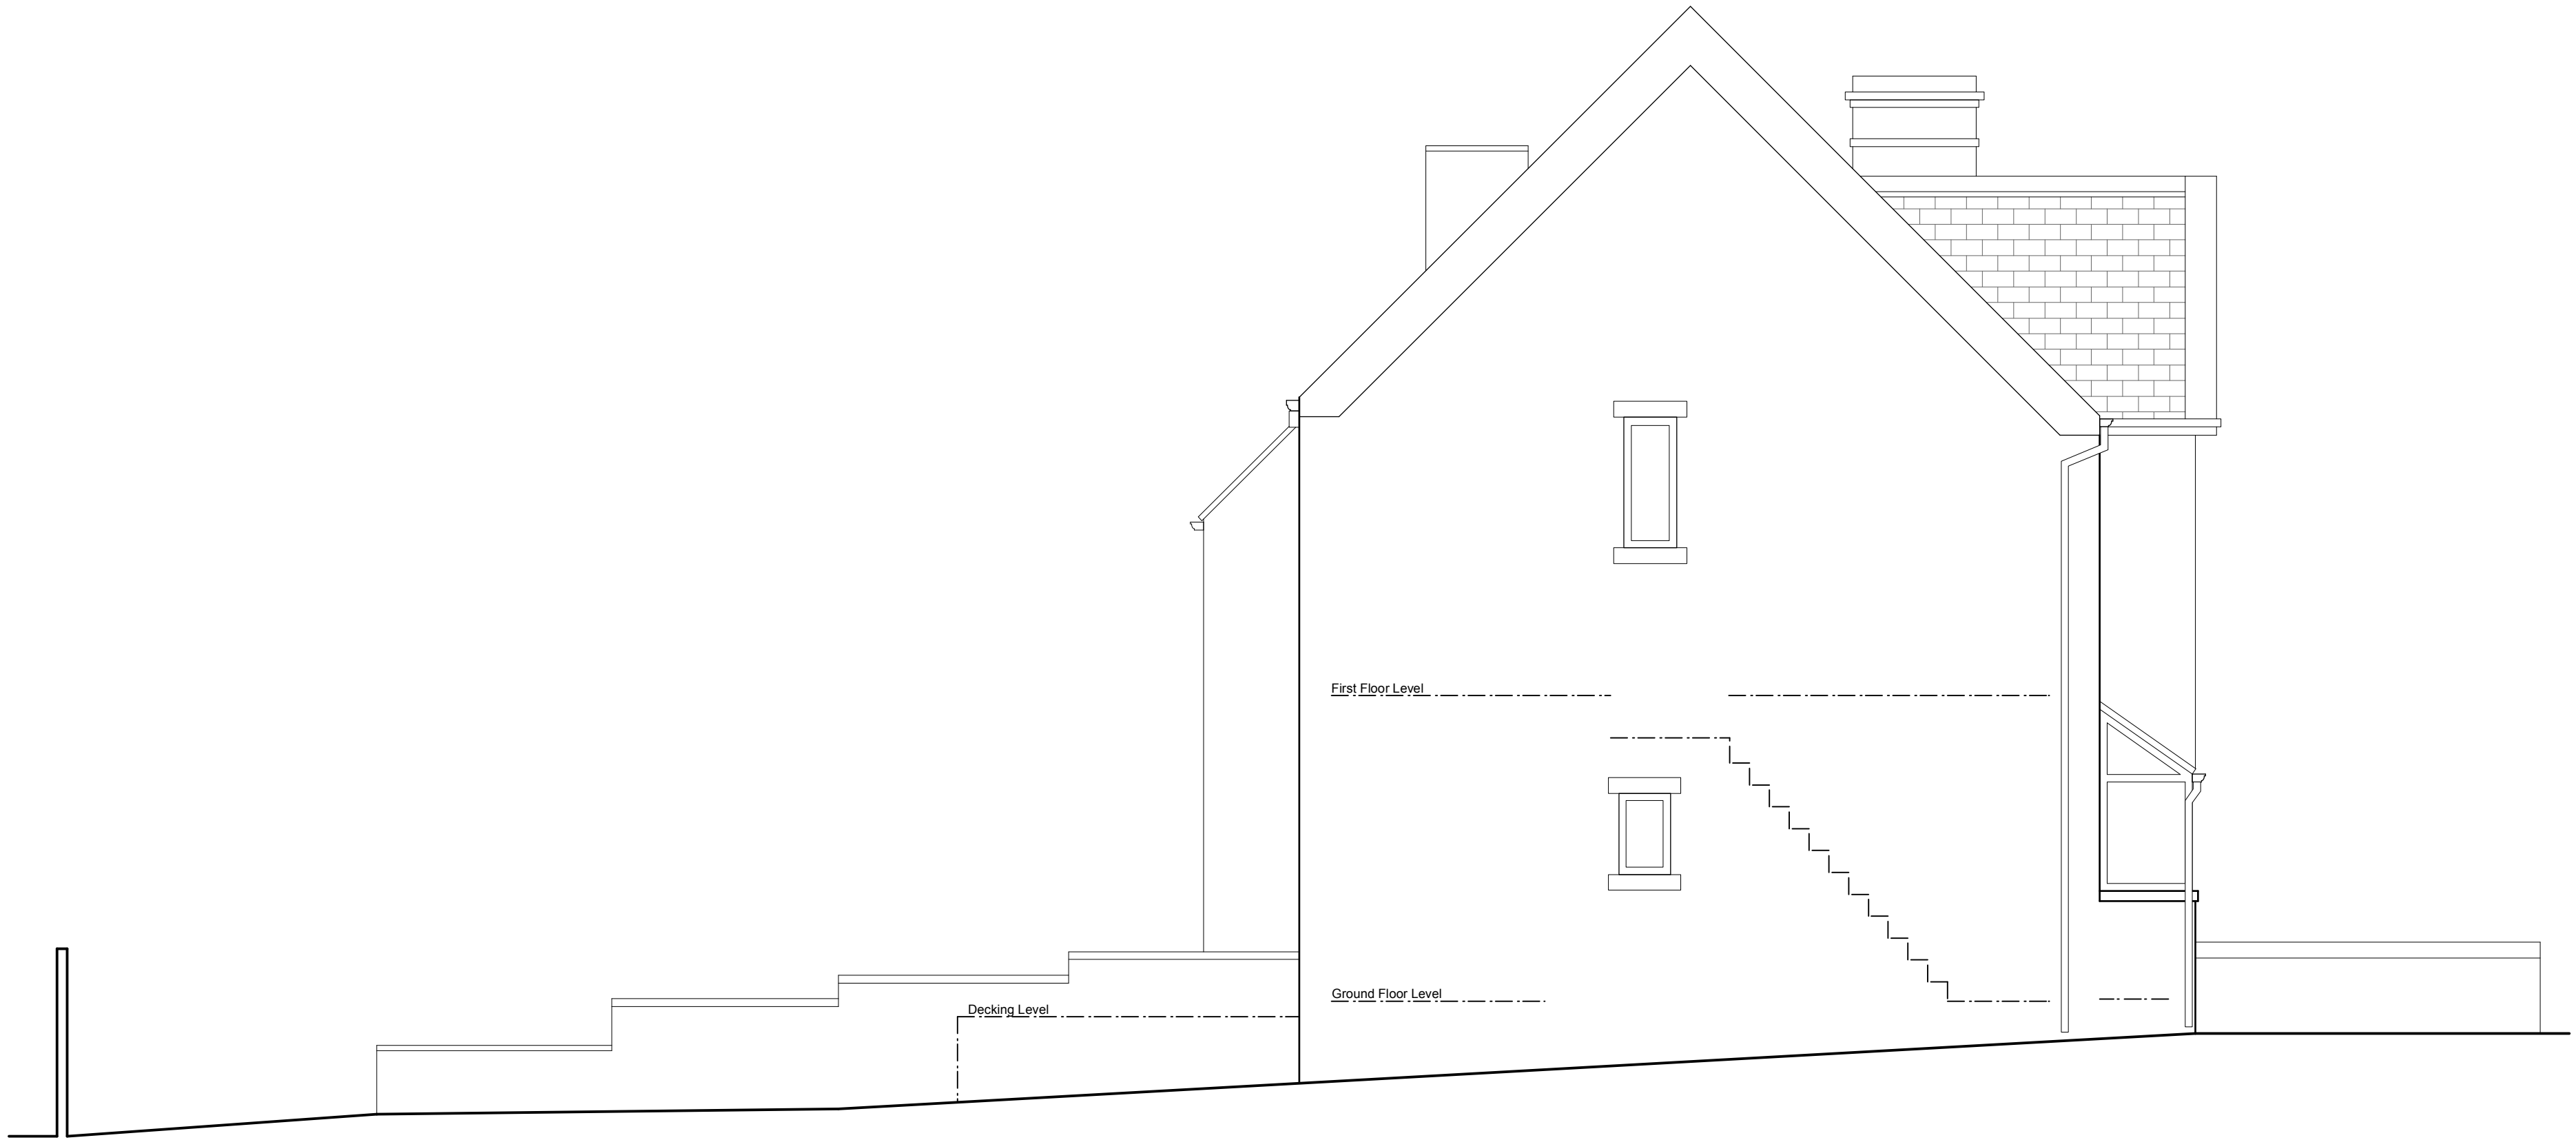

Side Elevation – North West

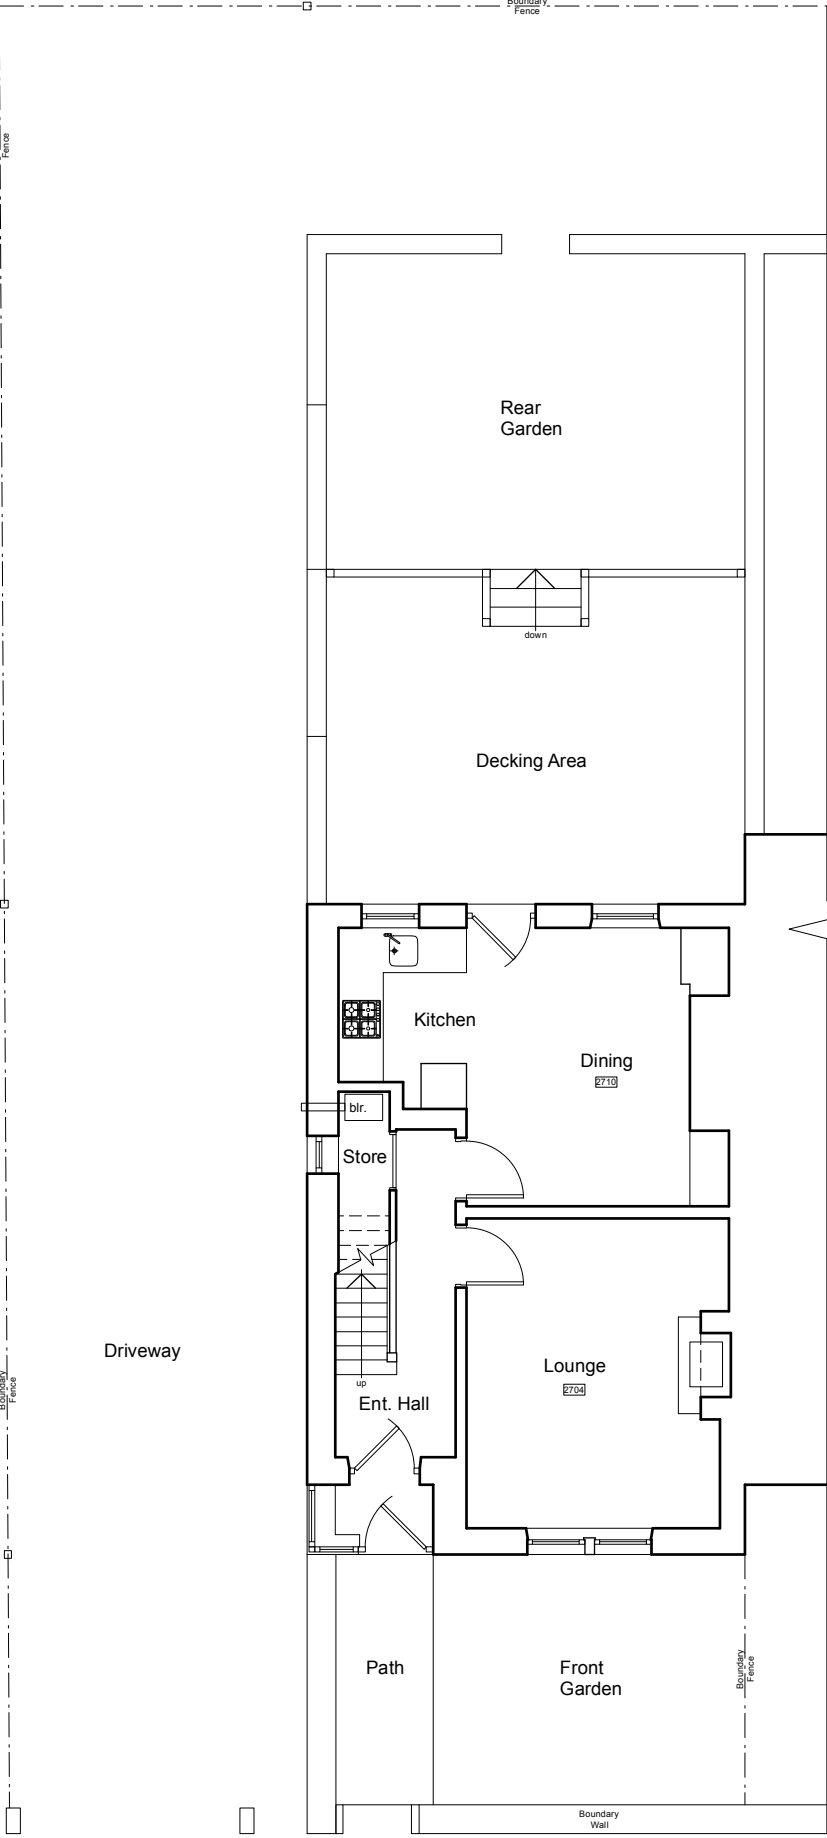

Site Plan

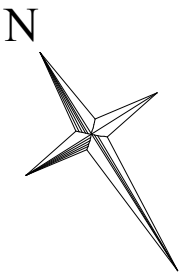

This drawing has been prepared specifically for the purpose of obtaining Planning Permission approval. Its suitability for other purposes, without supplementary details and specifications cannot be guaranteed. The Permissions and/or Approvals are beyond the Architectural designers control, and no guarantee that such will be granted is given or to be inferred by reason of the preparation of this drawing. Only figured dimensions are to be used. All dimensions to be checked on site. This drawing together with the design is the property and copyright of bnkr design and must not be reproduced without prior written permission.

P01	Drawing originated	25.02.24
rev	description	date
project		
Proposed Extensions & Alterations		
at		
3 Field Head, Shepley, HD8 8DR		
for		
Mr H. Mallinson		
title		
General Arrangement as Existing		
number	scale	size
11D-01-P01	1:50	A1