



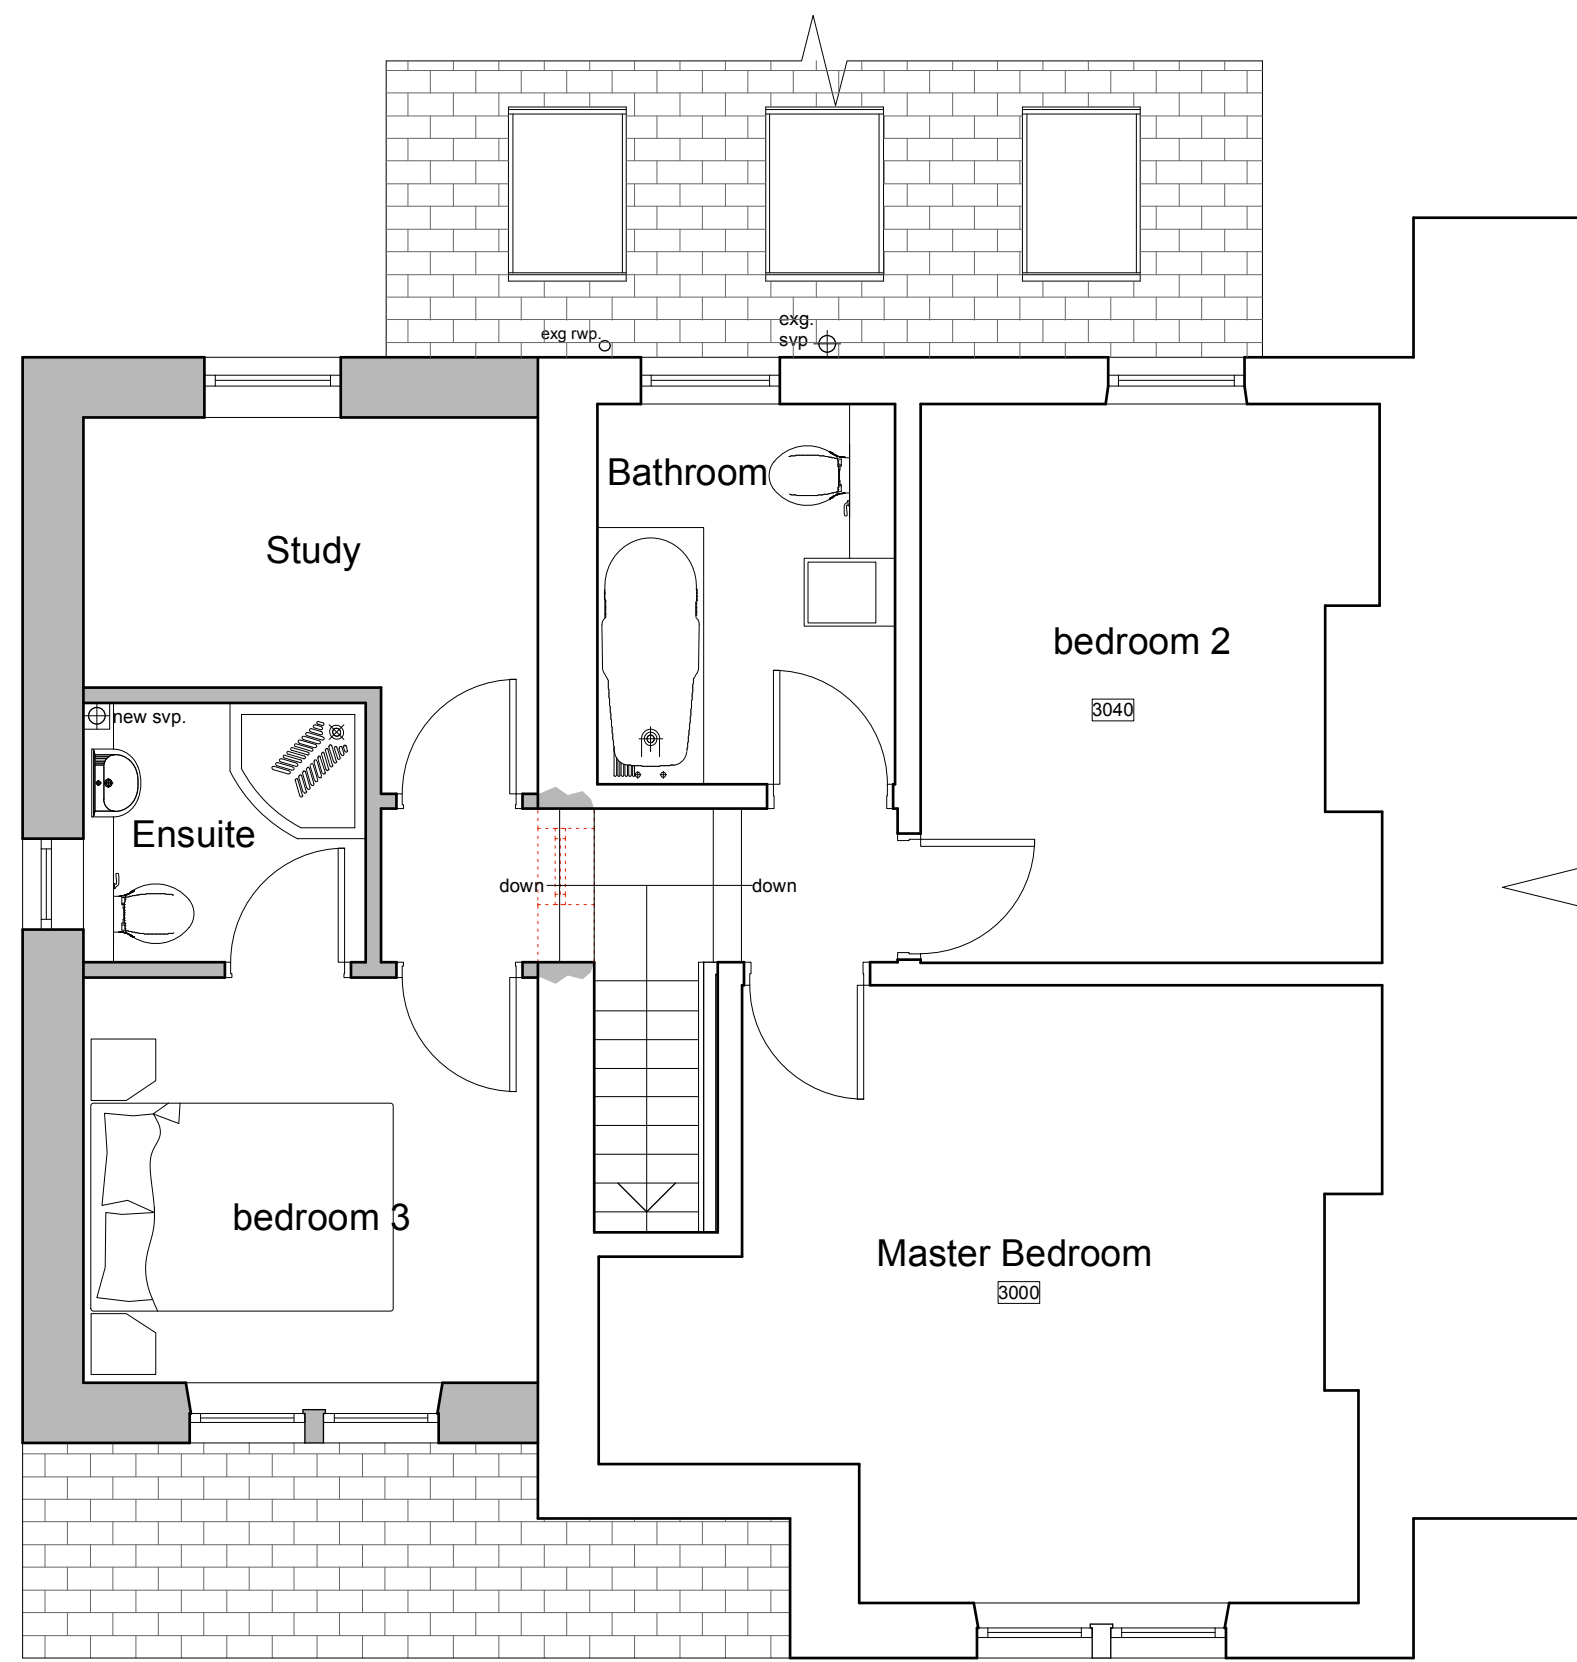


First Floor Plan




Front Elevation – South West

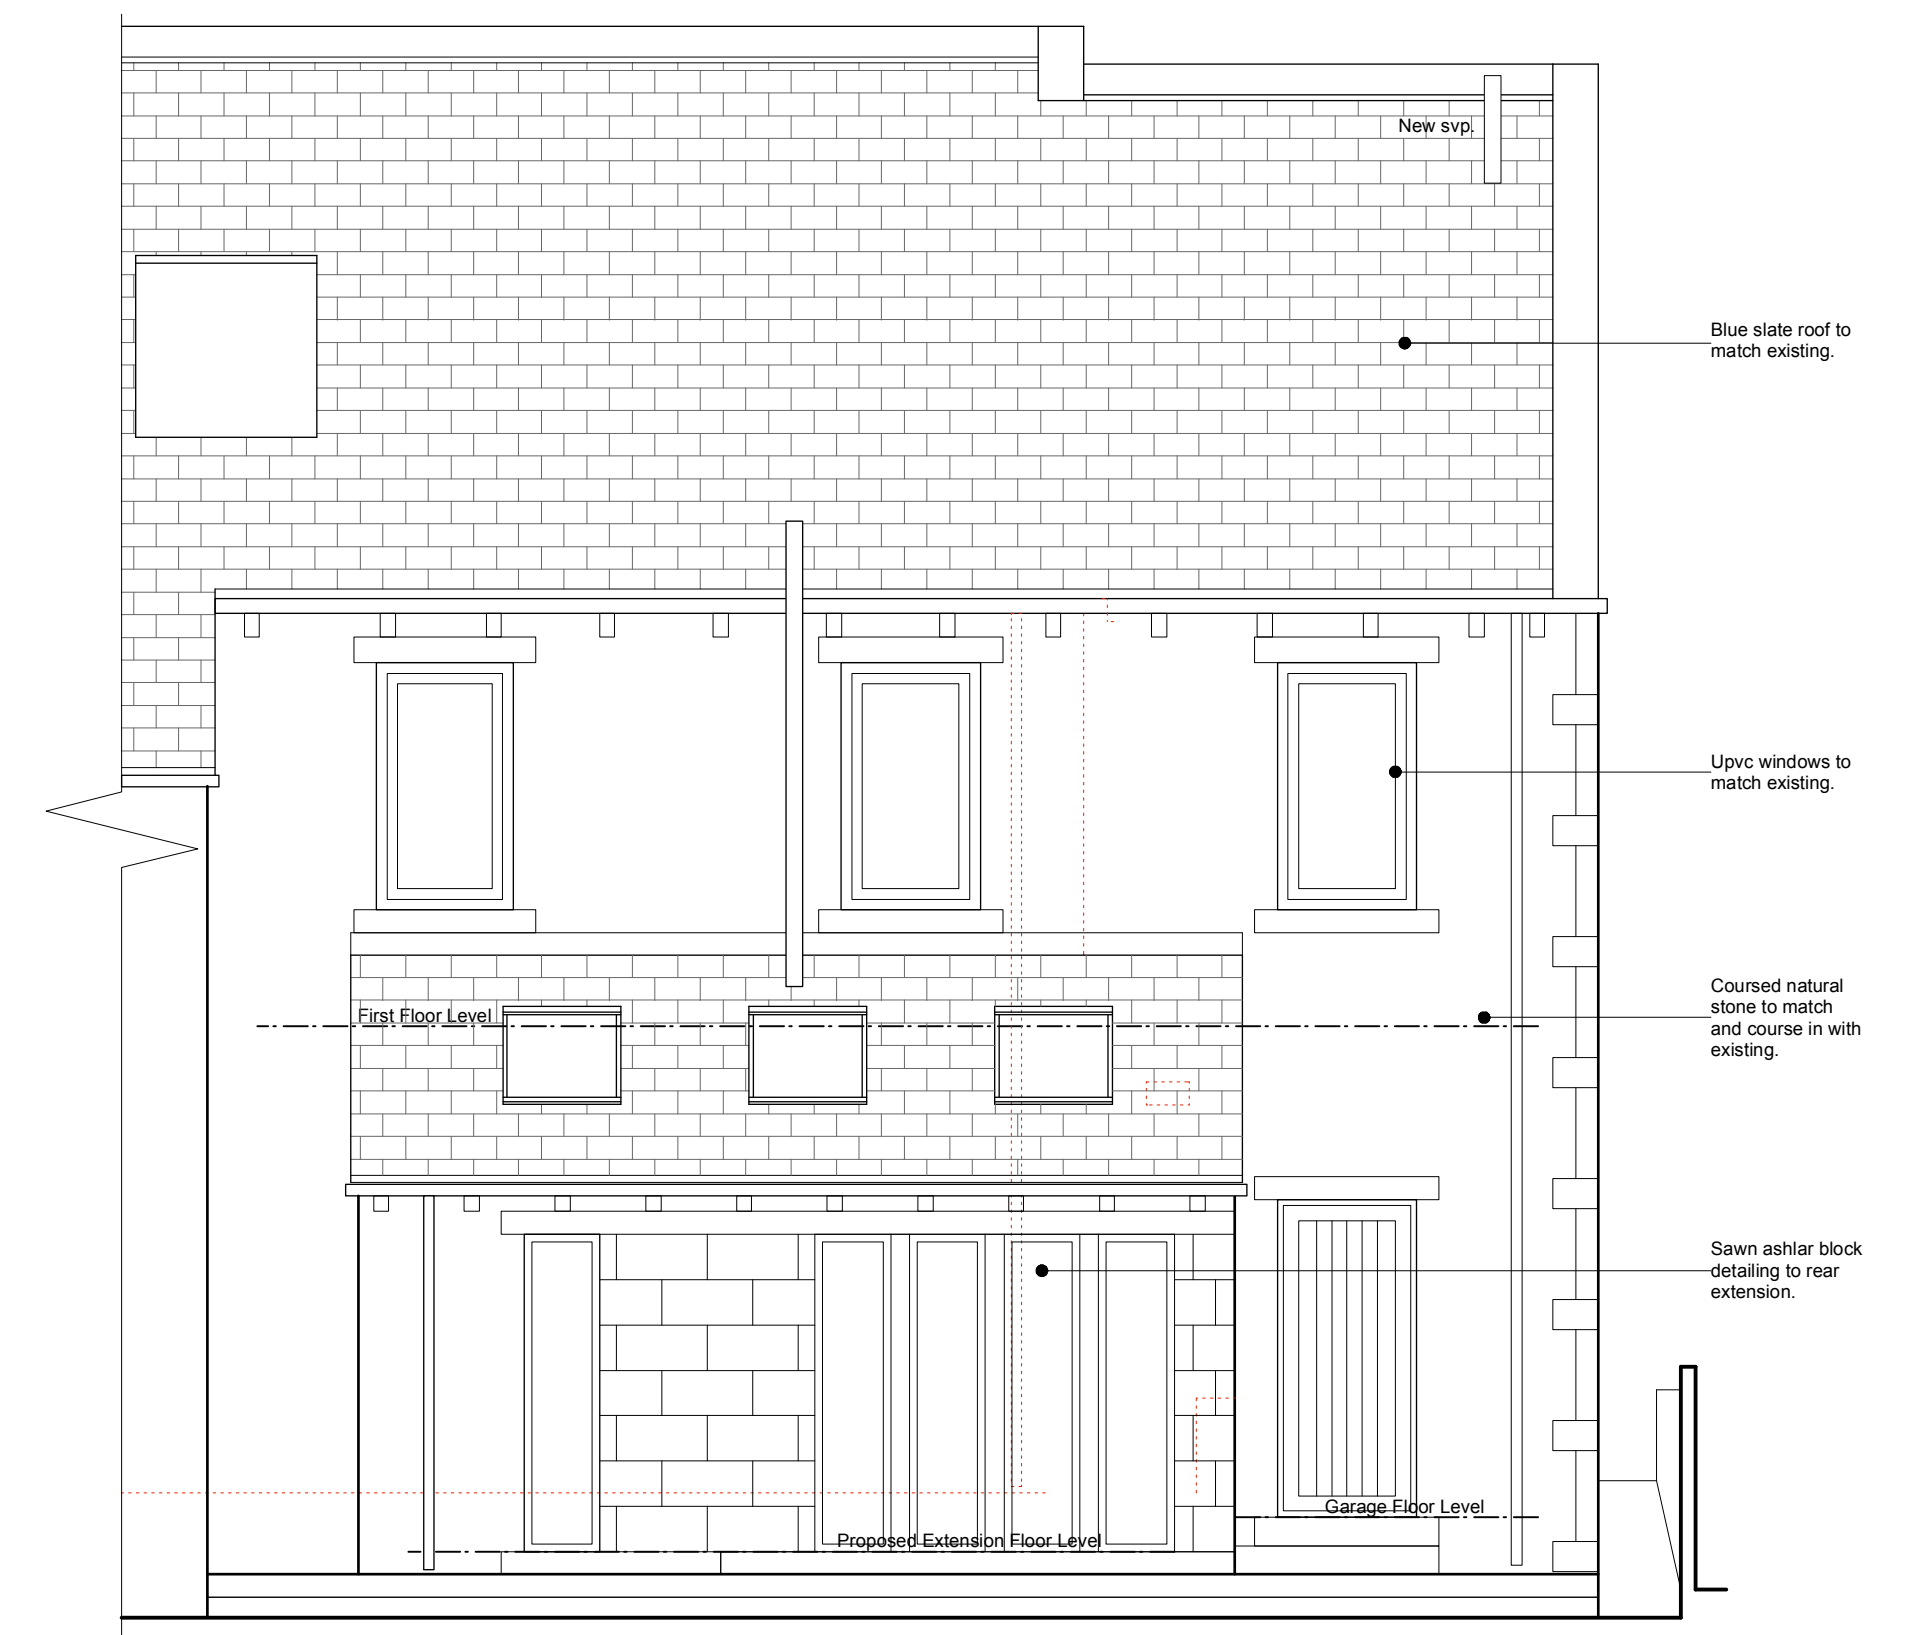


Rear Elevation - North East

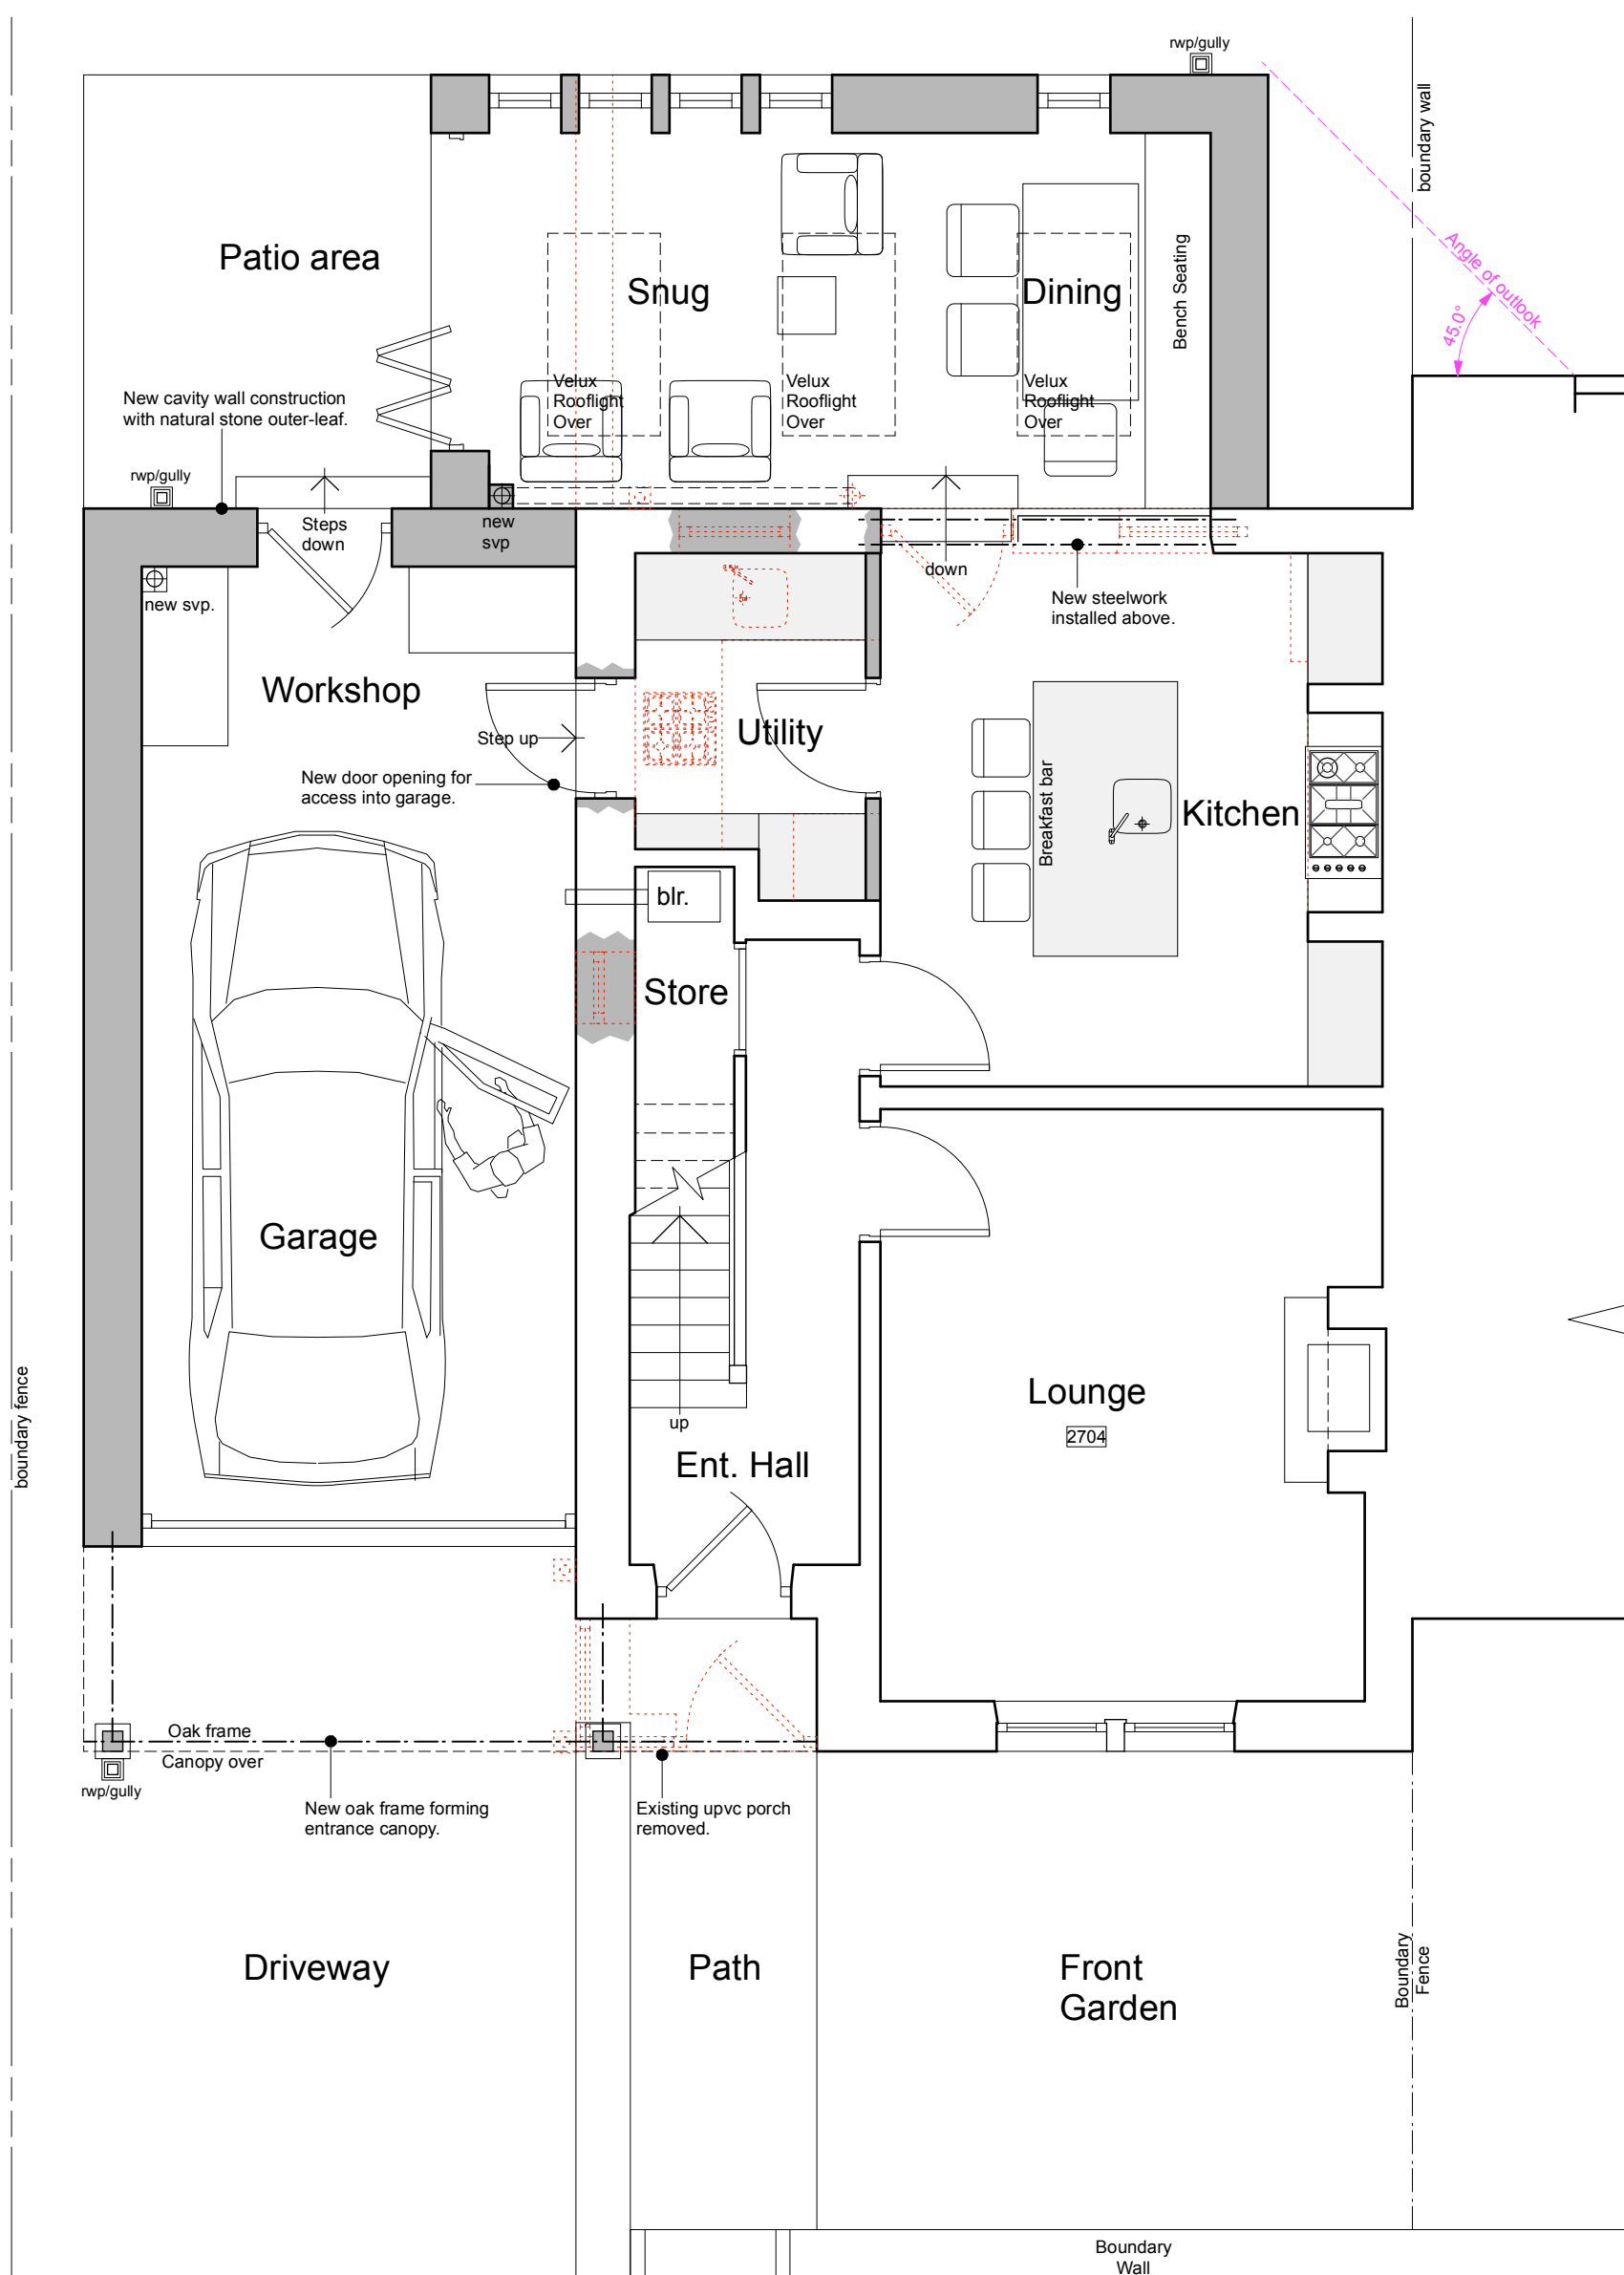

Ground Floor Plan

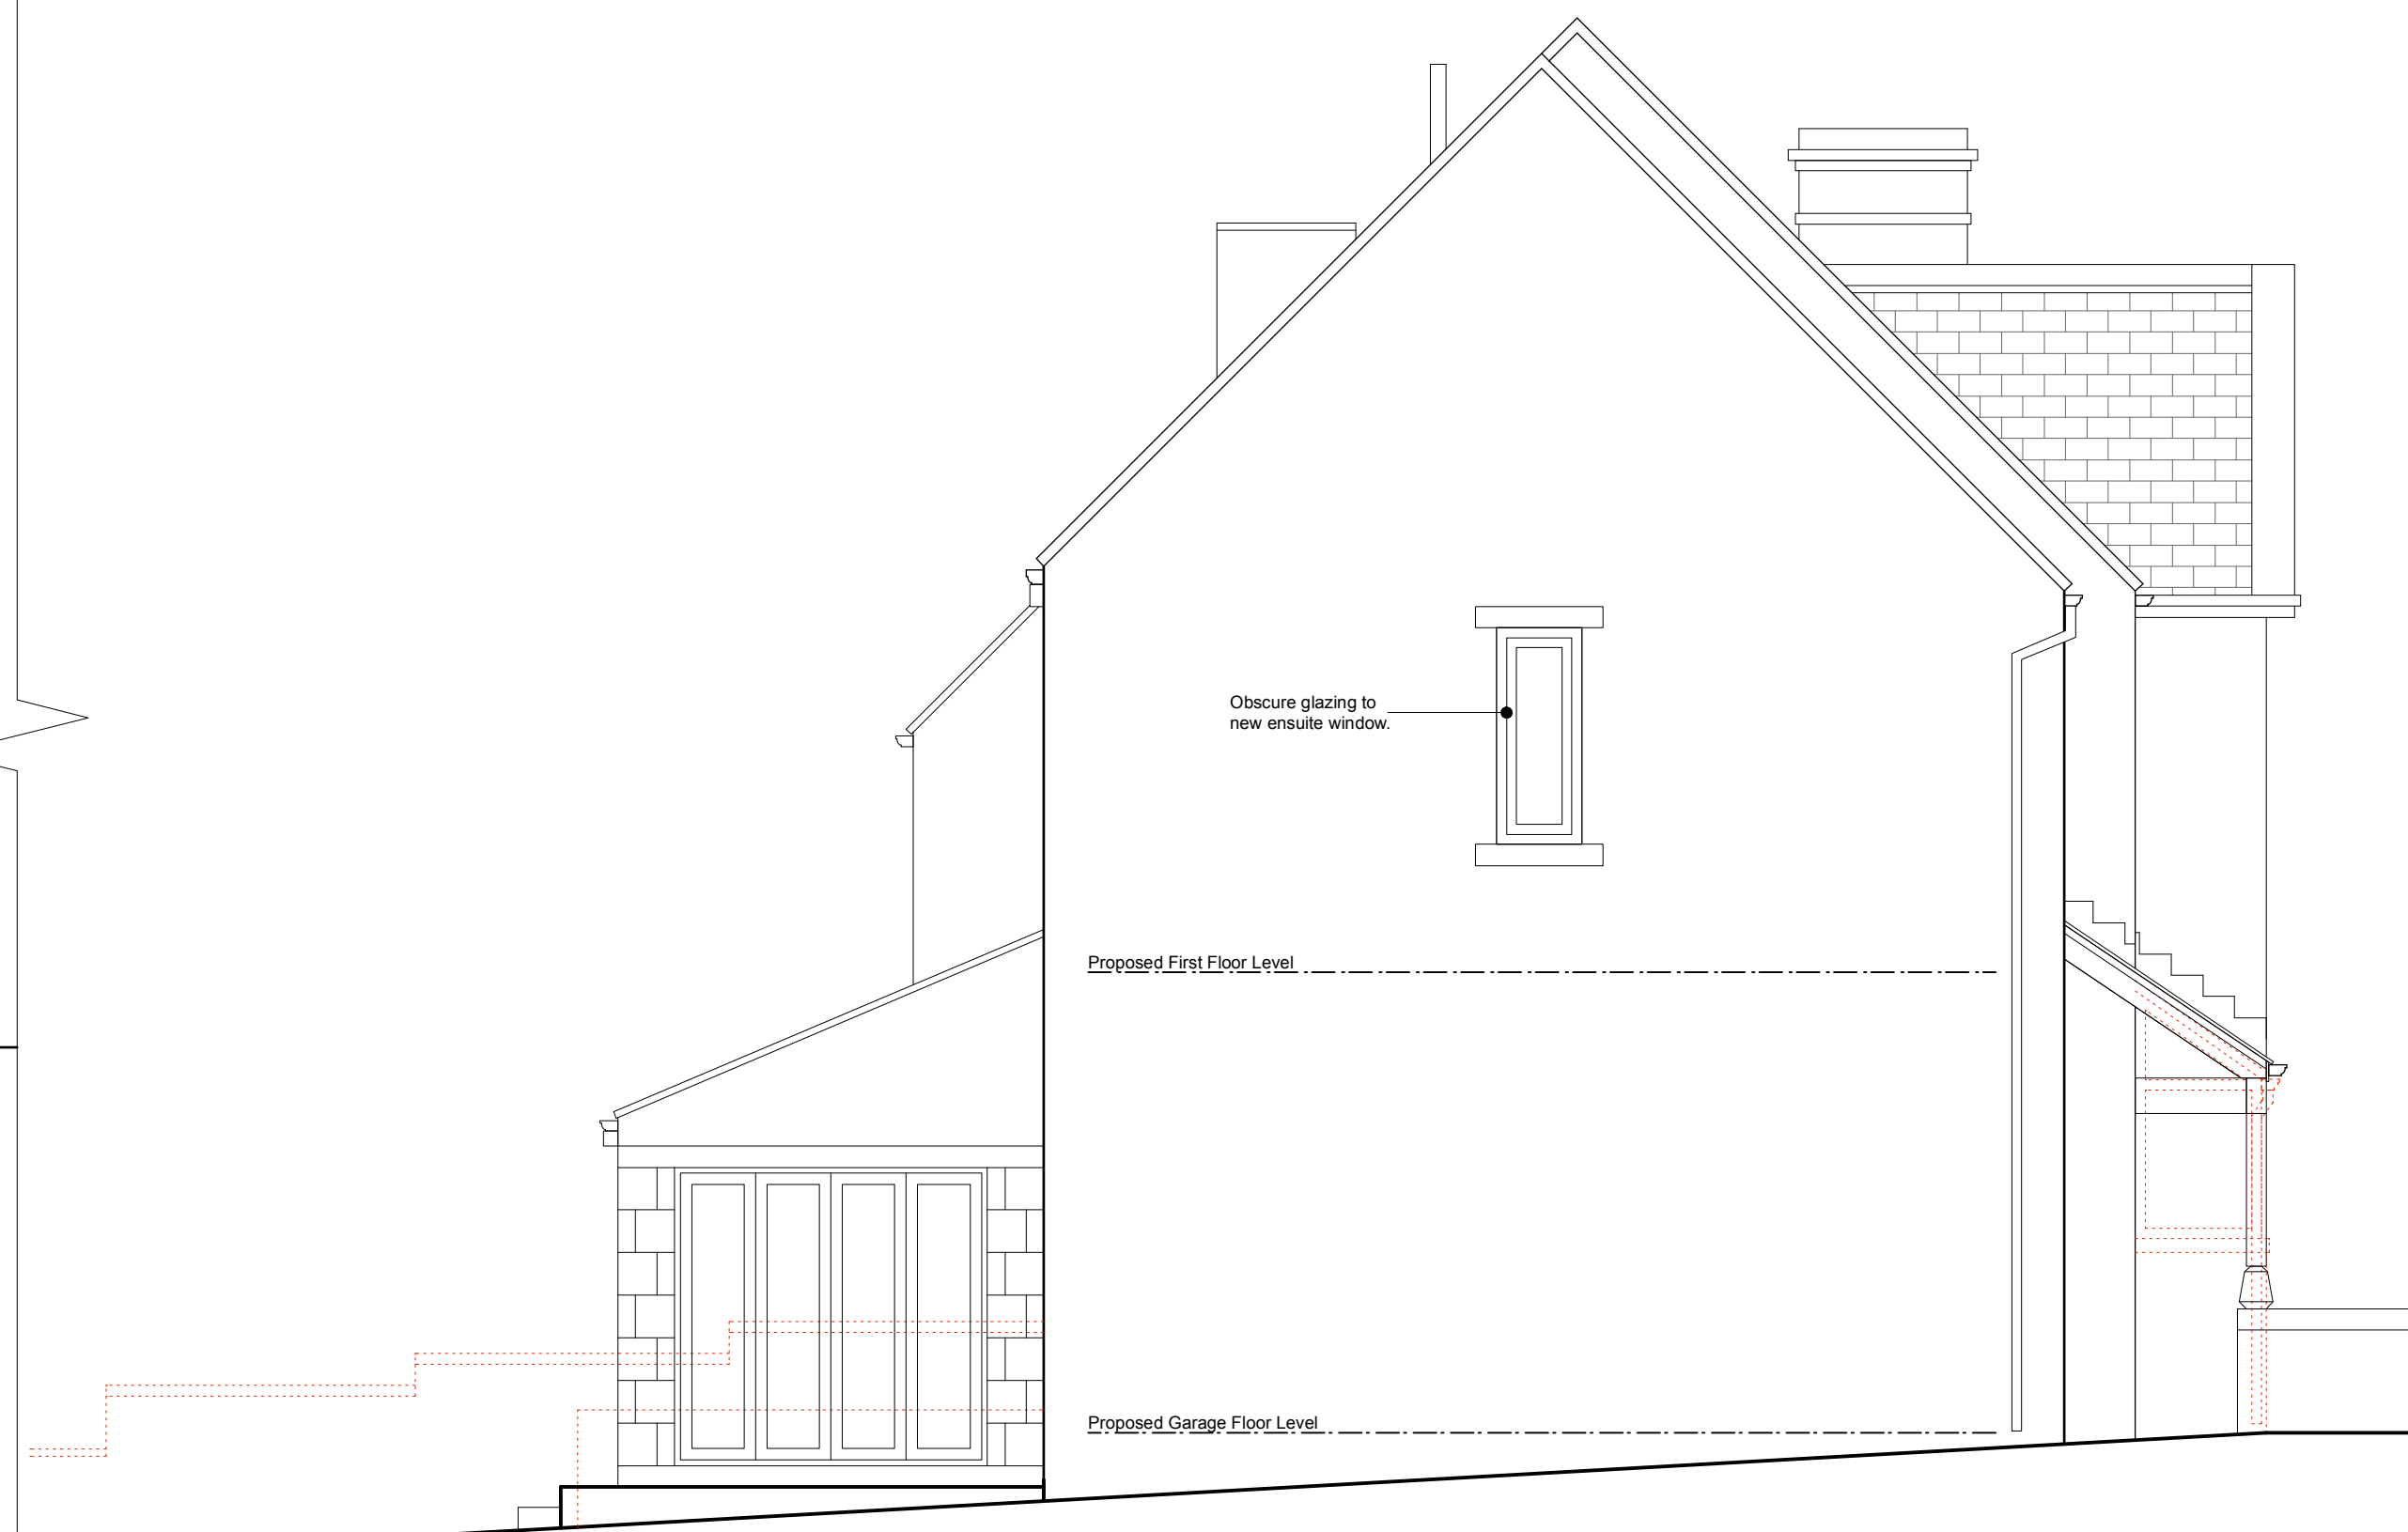

Side Elevation – North West

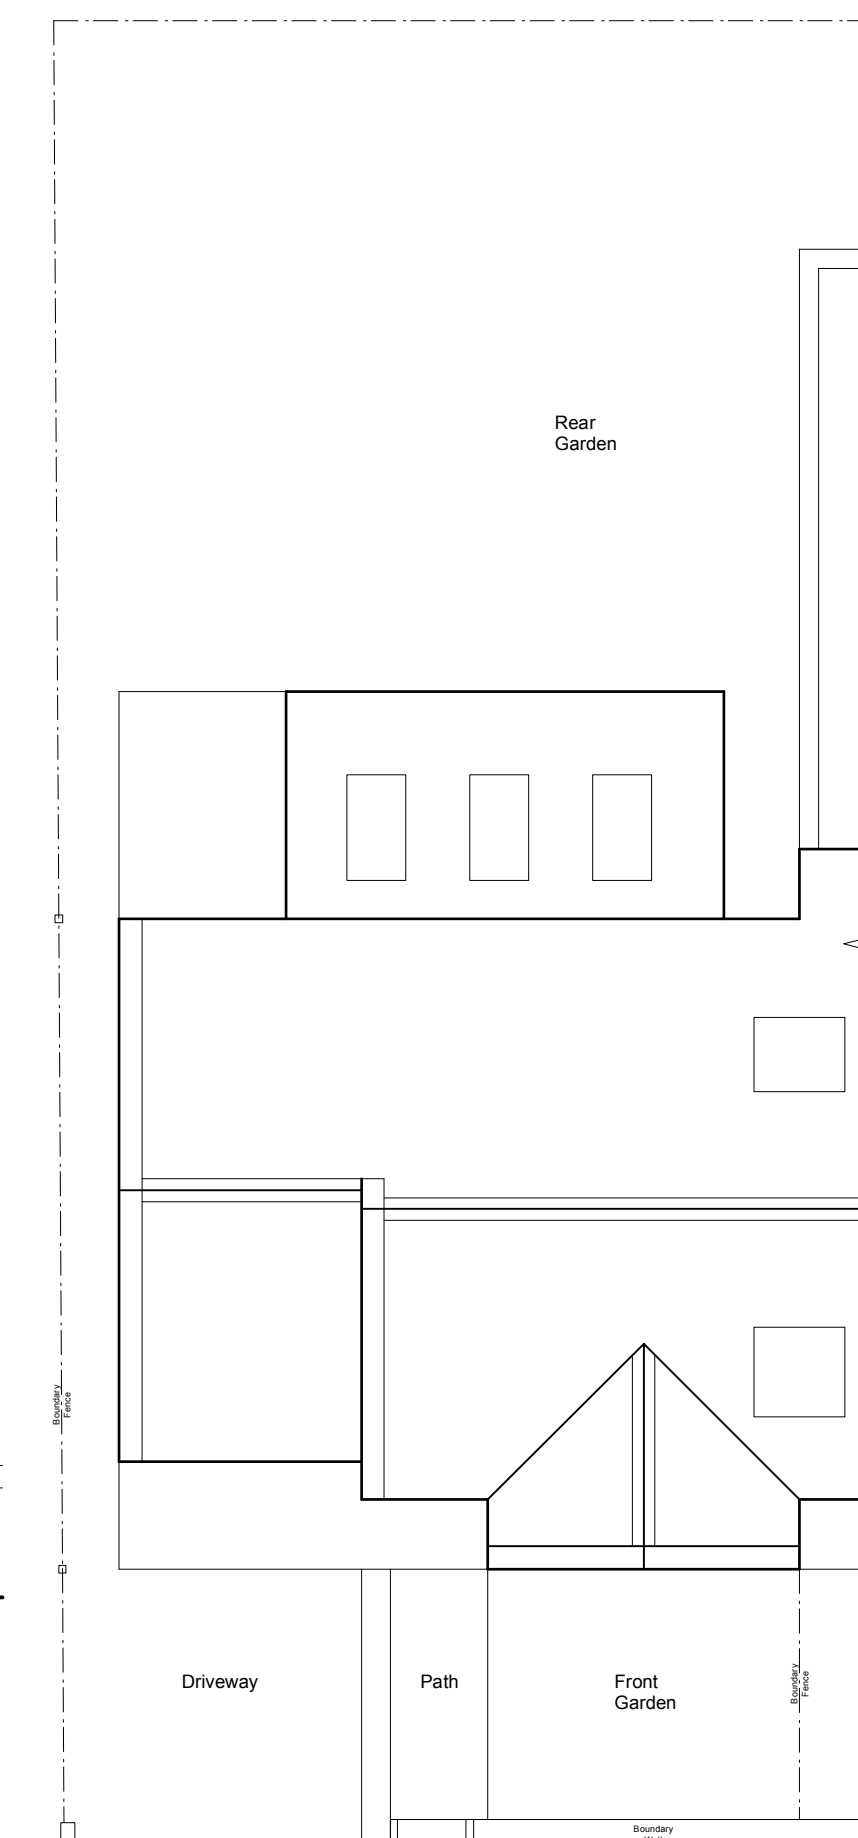

Site Plan 1:100



Location Plan – 1:1250

This drawing has been prepared specifically for the purpose of obtaining Planning Permission approval. Its suitability for other purposes, without supplementary details and specifications cannot be guaranteed. The Permissions and/or Approvals are beyond the Architectural designers control, and no guarantee that such will be granted is given or to be inferred by reason of the preparation of this drawing. Only figured dimensions are to be used. All dimensions to be checked on site. This drawing together with the design is the property and copyright of bnkr design and must not be reproduced without prior written permission.

P01	Drawing originated	01.05.24						
P02	Drawing updated as per LPA's feedback.	27.06.24						
rev.	description	date						
project Proposed Extensions & Alterations at 3 Field Head, Shepley, HD8 8DR for Mr H. Mallinson								
title General Arrangement as Proposed <table border="0" style="width: 100%;"> <tr> <td>number</td> <td>scale</td> <td>size</td> </tr> <tr> <td>11D-02-P02</td> <td>1:50, 1:100</td> <td>A1</td> </tr> </table>			number	scale	size	11D-02-P02	1:50, 1:100	A1
number	scale	size						
11D-02-P02	1:50, 1:100	A1						