
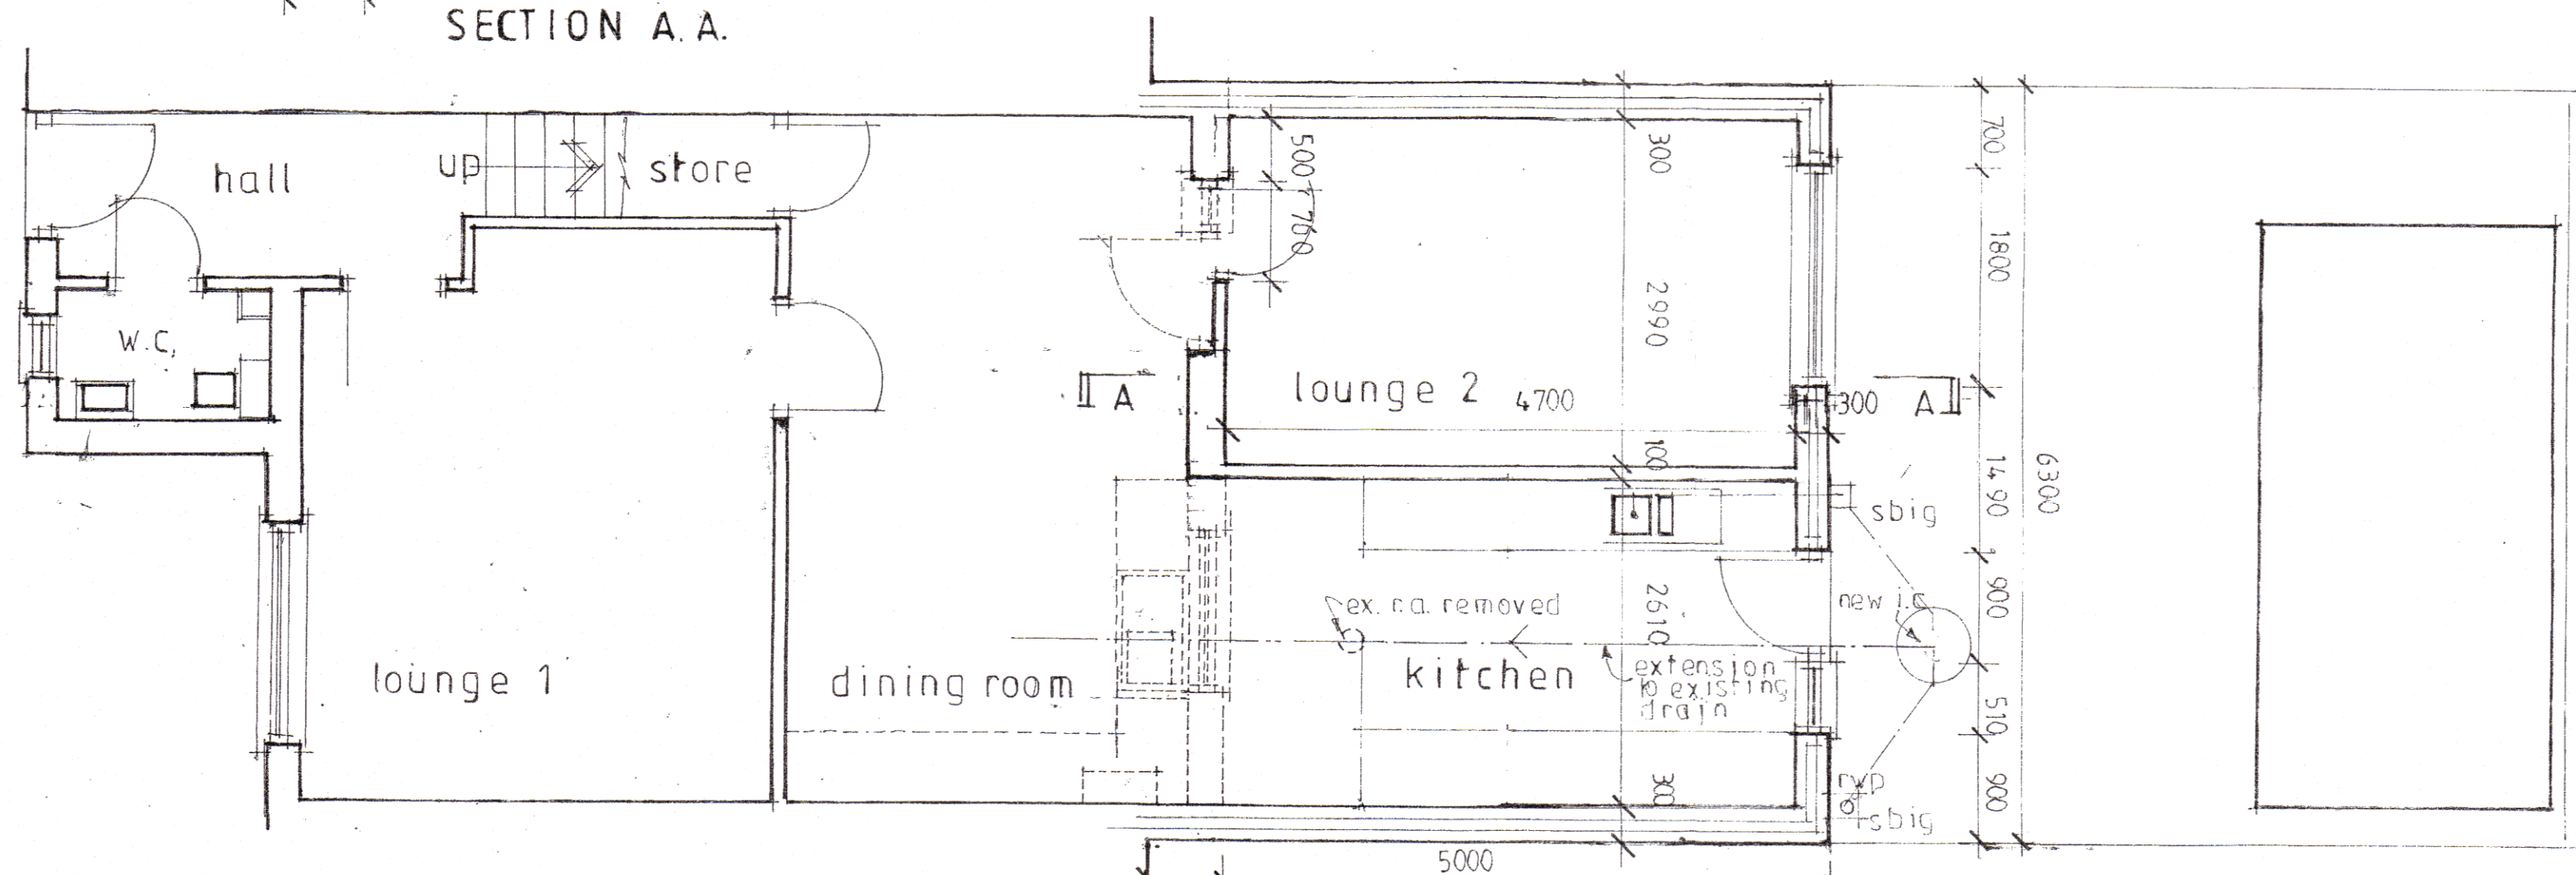
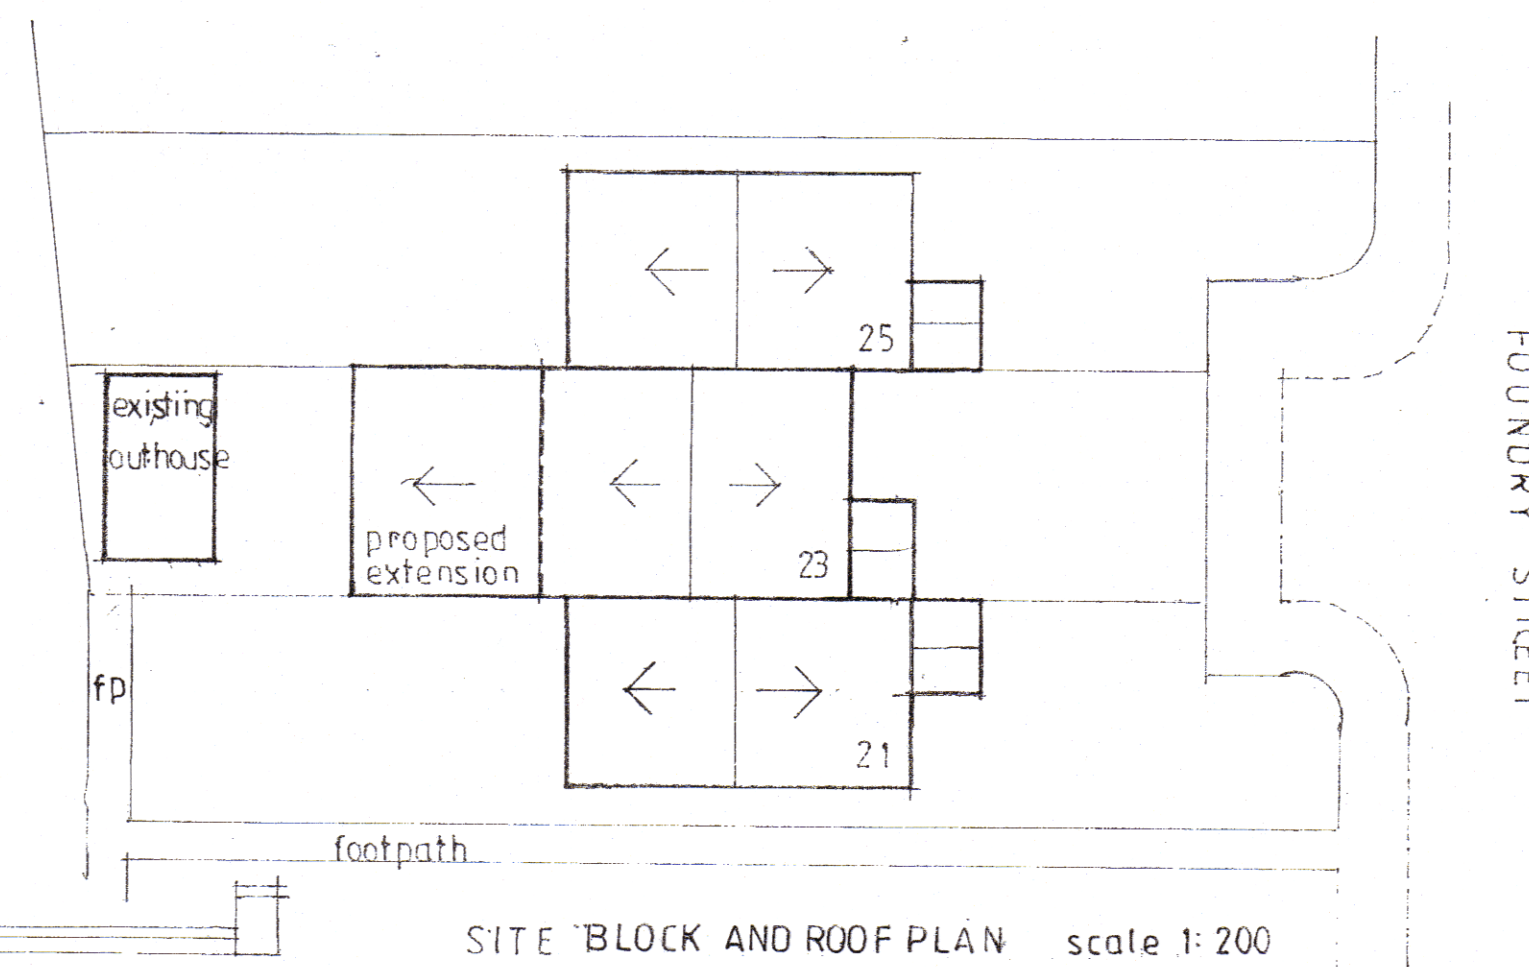
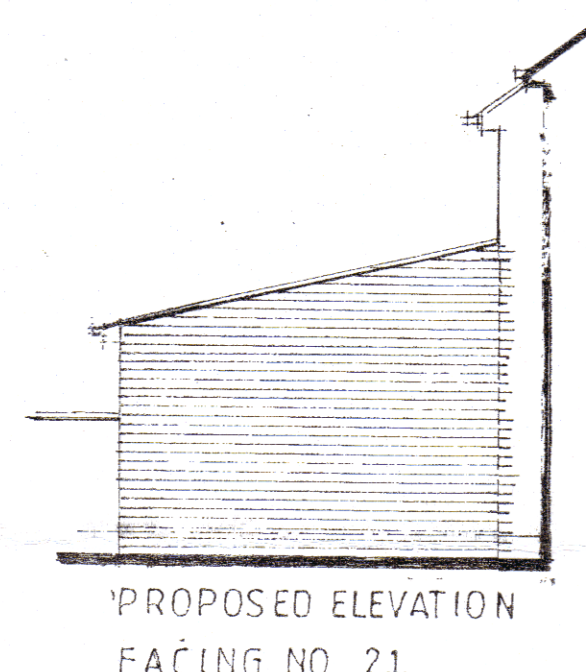
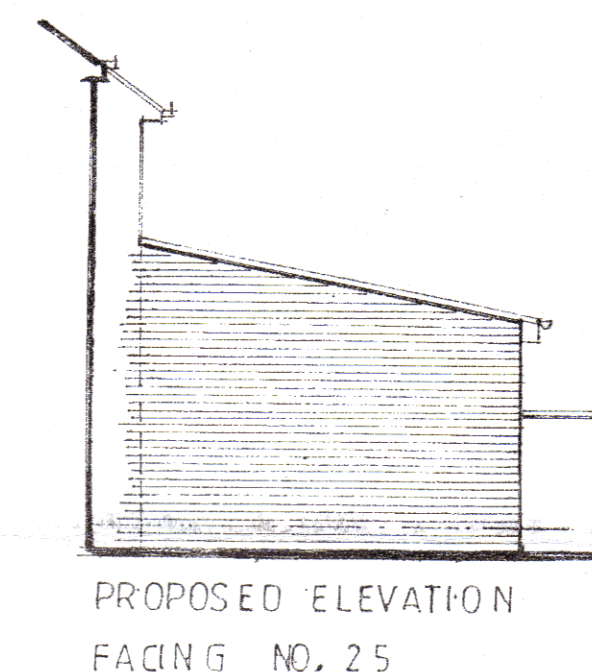
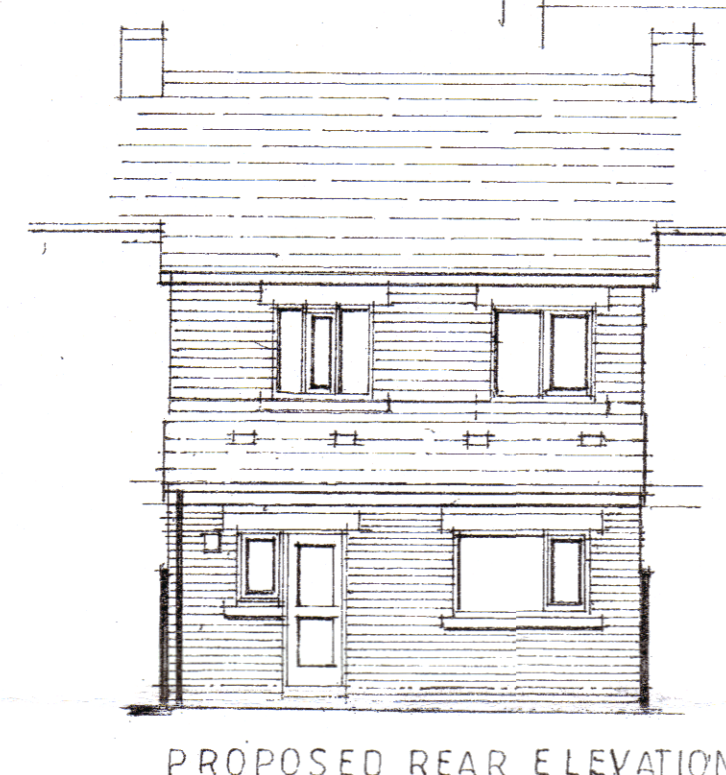
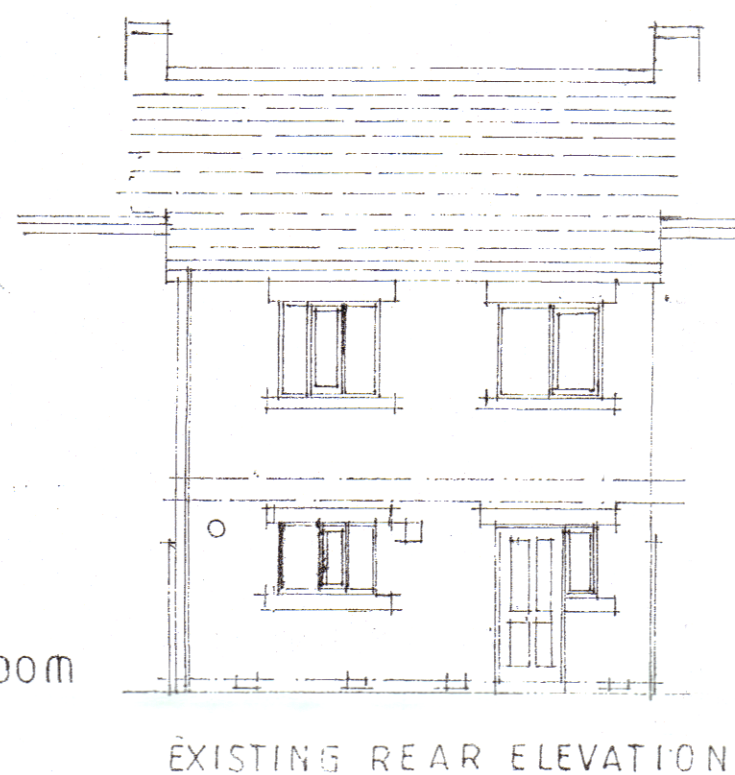


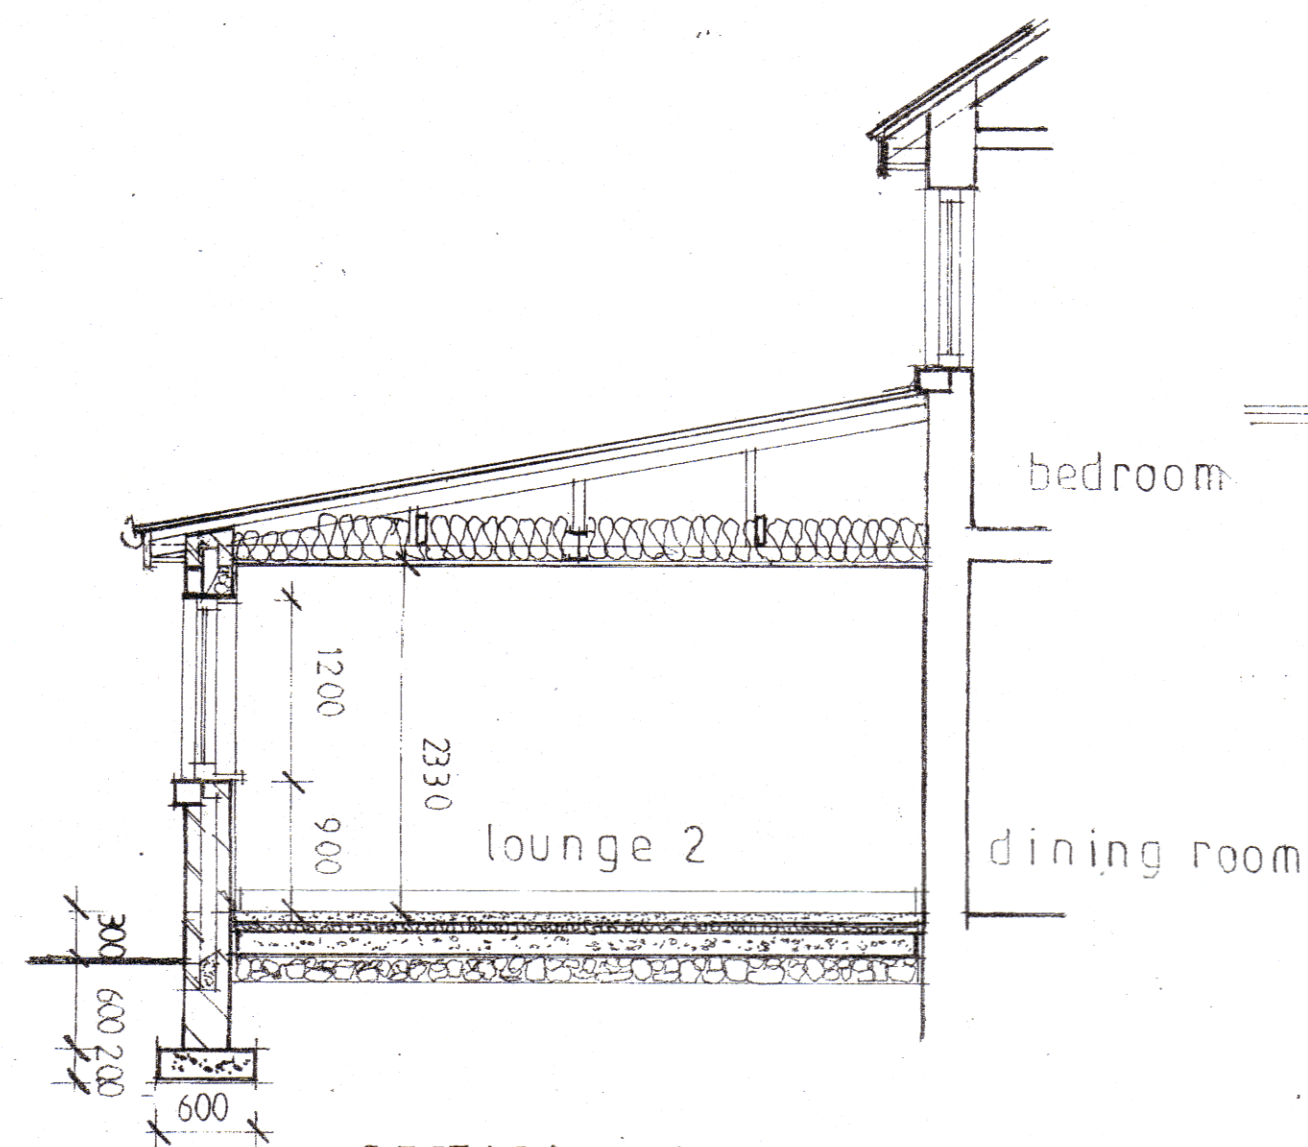

MATERIALS

WALLS Facing brick to match existing.

ROOF Concrete Tiles to match existing

WINDOWS White u.p.v.c.

DOOR White u.p.v.c.

R.W. GOODS Black p.v.c.

PROPOSED SINGLE STOREY EXTENSION TO REAR OF 23 FOUNDRY STREET RAVENSTHORPE DEWSBURY WF13 3HW FOR MS. NIAGINA BASHIR
scales 1:50, 1:100, drawing SKETCH PROPOSALS drawing no.231210.2