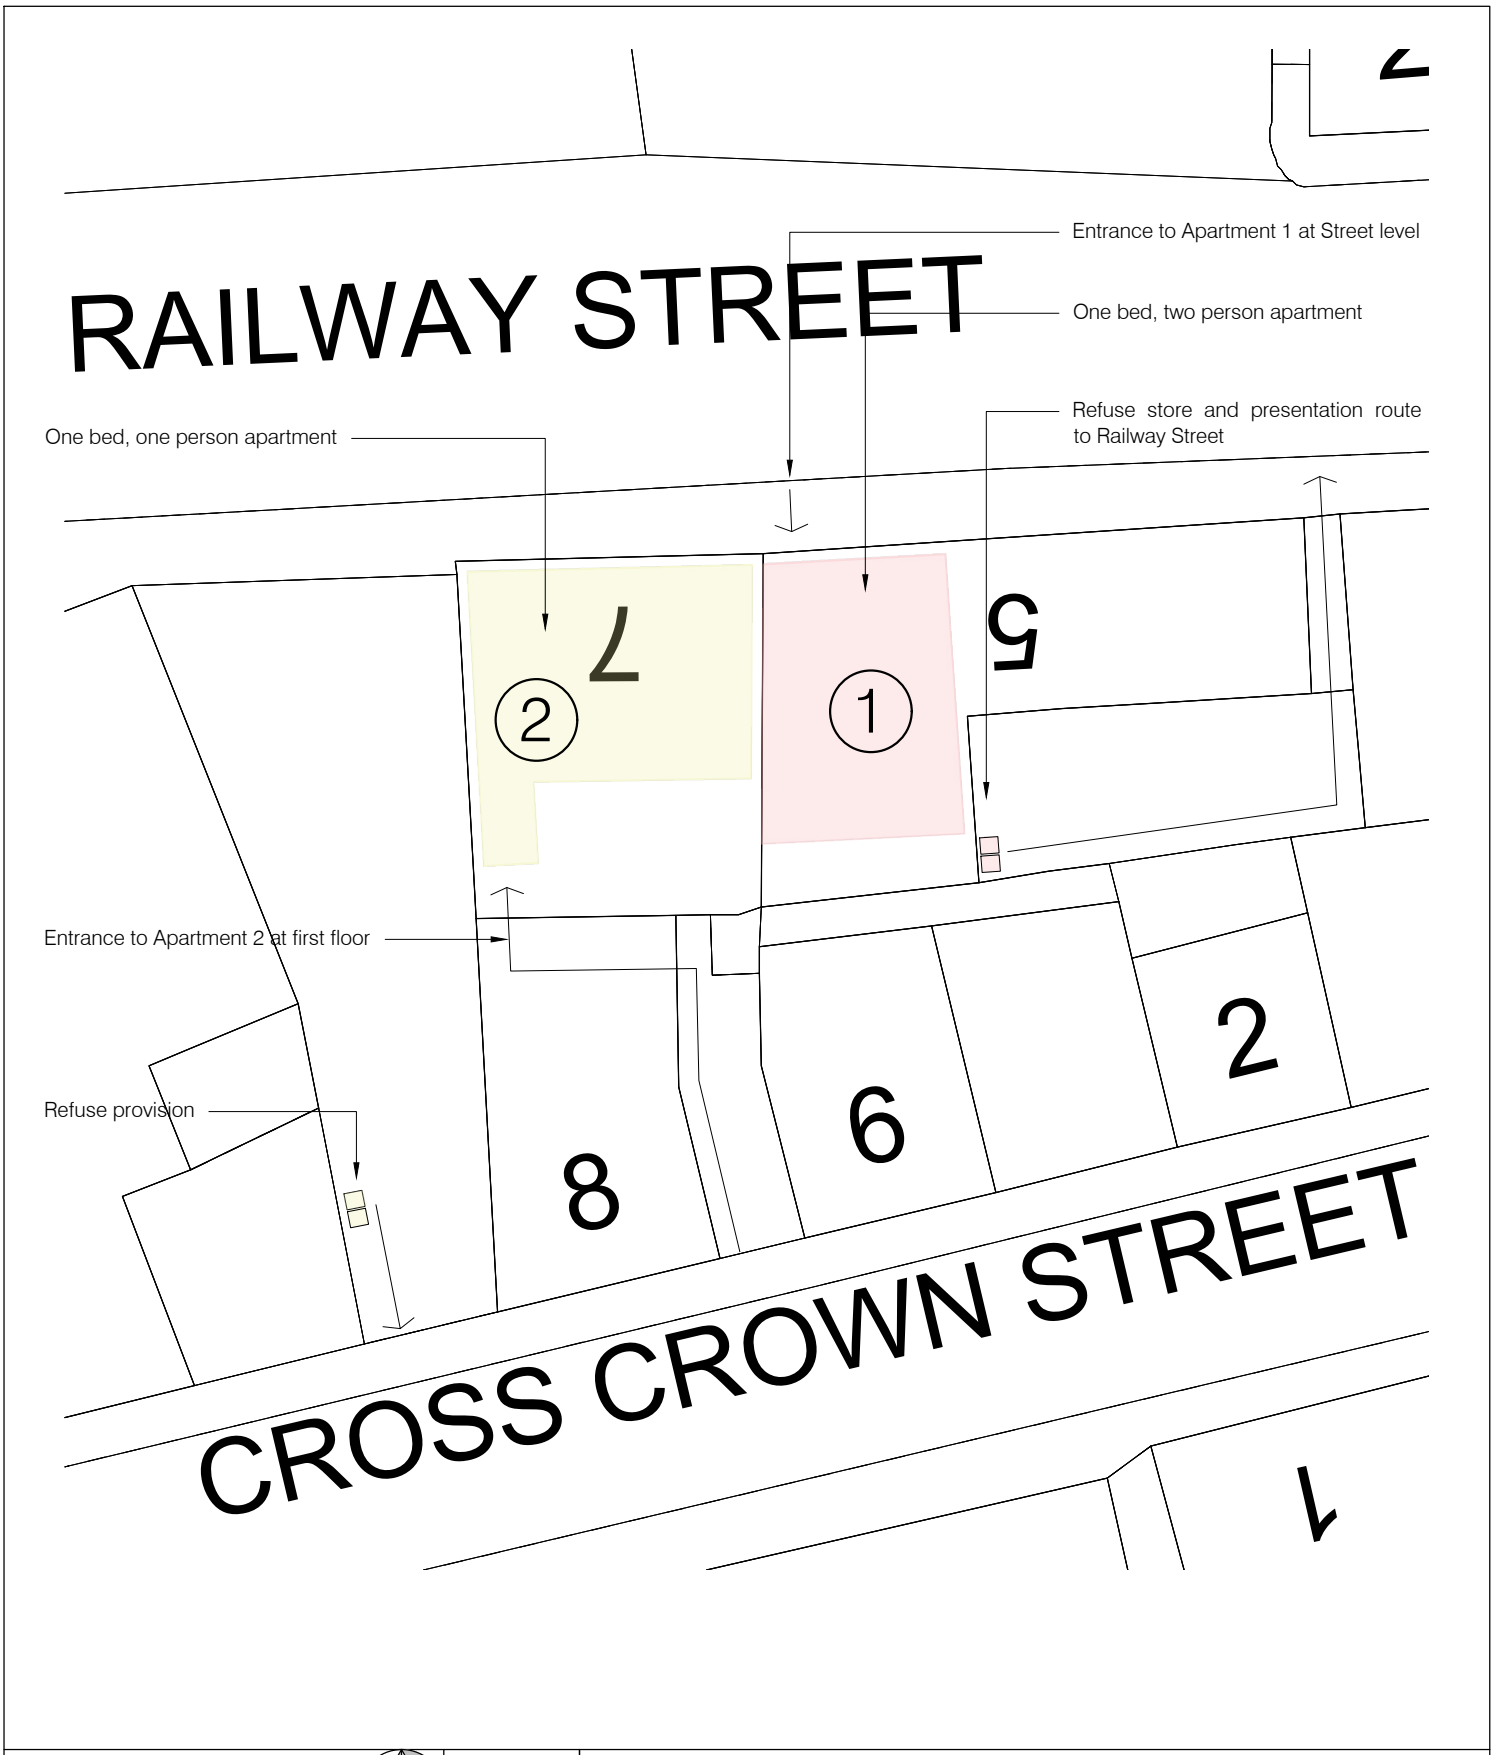

Drawings based on Ordnance Survey (Streetwise License No 100047474)

0 2 4 6 8 10m

Scale 1: 200

Architecture and Design,
The Studio, Coal Pit Lane, Brighouse
HD6 4HW T: 01484 717115
info@jg-d.co.uk www.jg-d.co.uk

Project	Proposed change of use of retail unit at 5a Railway Street, Cleckheaton BD19 3HR
Client	Broadleaf Property Management Ltd, 8C Cross Crown Street, Cleckheaton BD19 3HW
Dwg Title	(23260)3_Block Plan
Scale	1: 200 @ A4
Date	May 24