Rev	Date	By	Description
P1	21/04/2023	DM	GA plan dwg Number Updated to tender stage. Pod Switch room wall amended to a cavity wall for thermal line. server / drivers mess room wall offsett to allow more room in mess room. Switch room louvre screen omitted.
P2	08/06/2023	SD	Issued for information
P3	16/06/2023	SD	Issued for Stage 4A.
P4	21/12/2023	SE	Glass canopies amended in layout. Bin store amended and roof removed.Submitted for a non material planning application

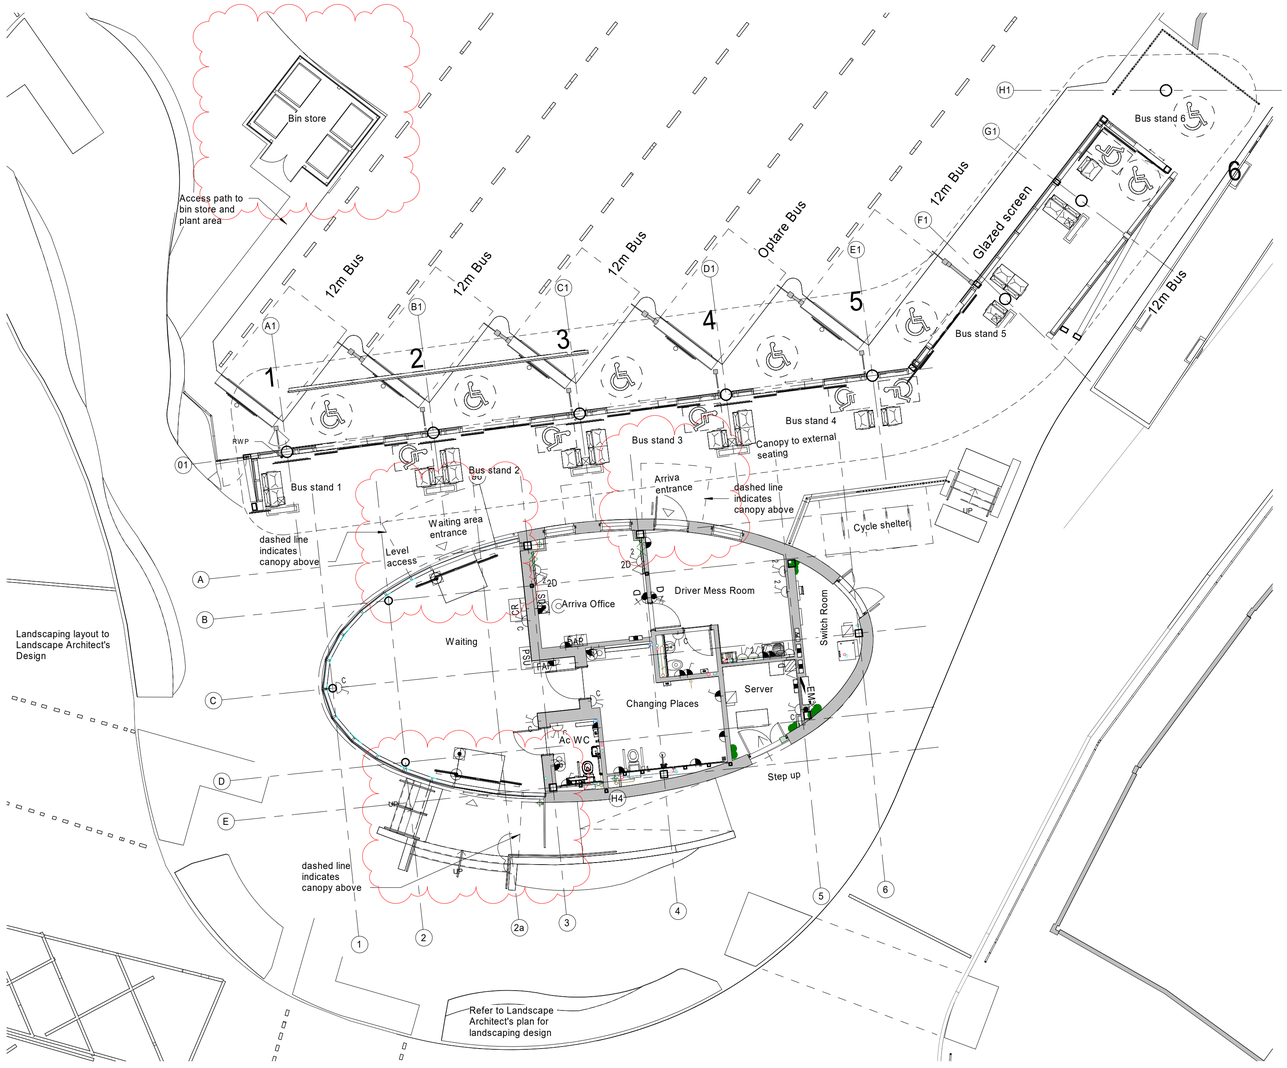

Proposed GA Plan Stage 4

1 : 100

Notes:

For Fixtures, furniture and equipment including seating refer to dwg 520101

Refer to dwg 201012 for Pod Detailed Plan

SCALE 1:100

1m | 5m | 10m

Kirklees COUNCIL

SGP

Architects + Masterplanners

33 Park Place
Leeds
LS1 2RY

t: +44 (0)113 246 7969

www.stephengeorge.co.uk

Heckmondwike Bus Station
Royle Fold
Heckmondwike WF16 0HR

Drawing Name:
Proposed GA Plan

Drawing Stage:	**RIBA Stage 4A**
Status:	**S4 - Suitable for stage approval**
SGP File Ref:	20233-SGP-HEK-ZZ-M3-A-200001

SGP Project No:	Date:	Drawn:	Team:	Scale:	Rev:
20-233-003	11/01/22	DM	Leeds	1 : 100 @ A1	**P4**

Drawing Number:
20233-003 SGP - HEK-XX-DR-A- 201101
Project Code Originator Volume Level Type Role Number

Red Line Boundary based on O/S Data and **NOT** confirmed as the Legal Boundary

This drawing, the works and concepts depicted are copyright of Stephen George + Partners LLP and may not be reproduced or made use of, either directly or indirectly without express written consent. All heights, levels, sizes and dimentions to be checked on site before any work is put to hand.