
Do not scale from this drawing. Studio Gedye must be notified immediately should any discrepancies be found. The contractor must check all dimensions on site before construction or manufacture of materials. This drawing or any portion of it may not be reproduced without the consent of Studio Gedye.

Possible area for re planting.

T17 T16 T15 All Sycamore

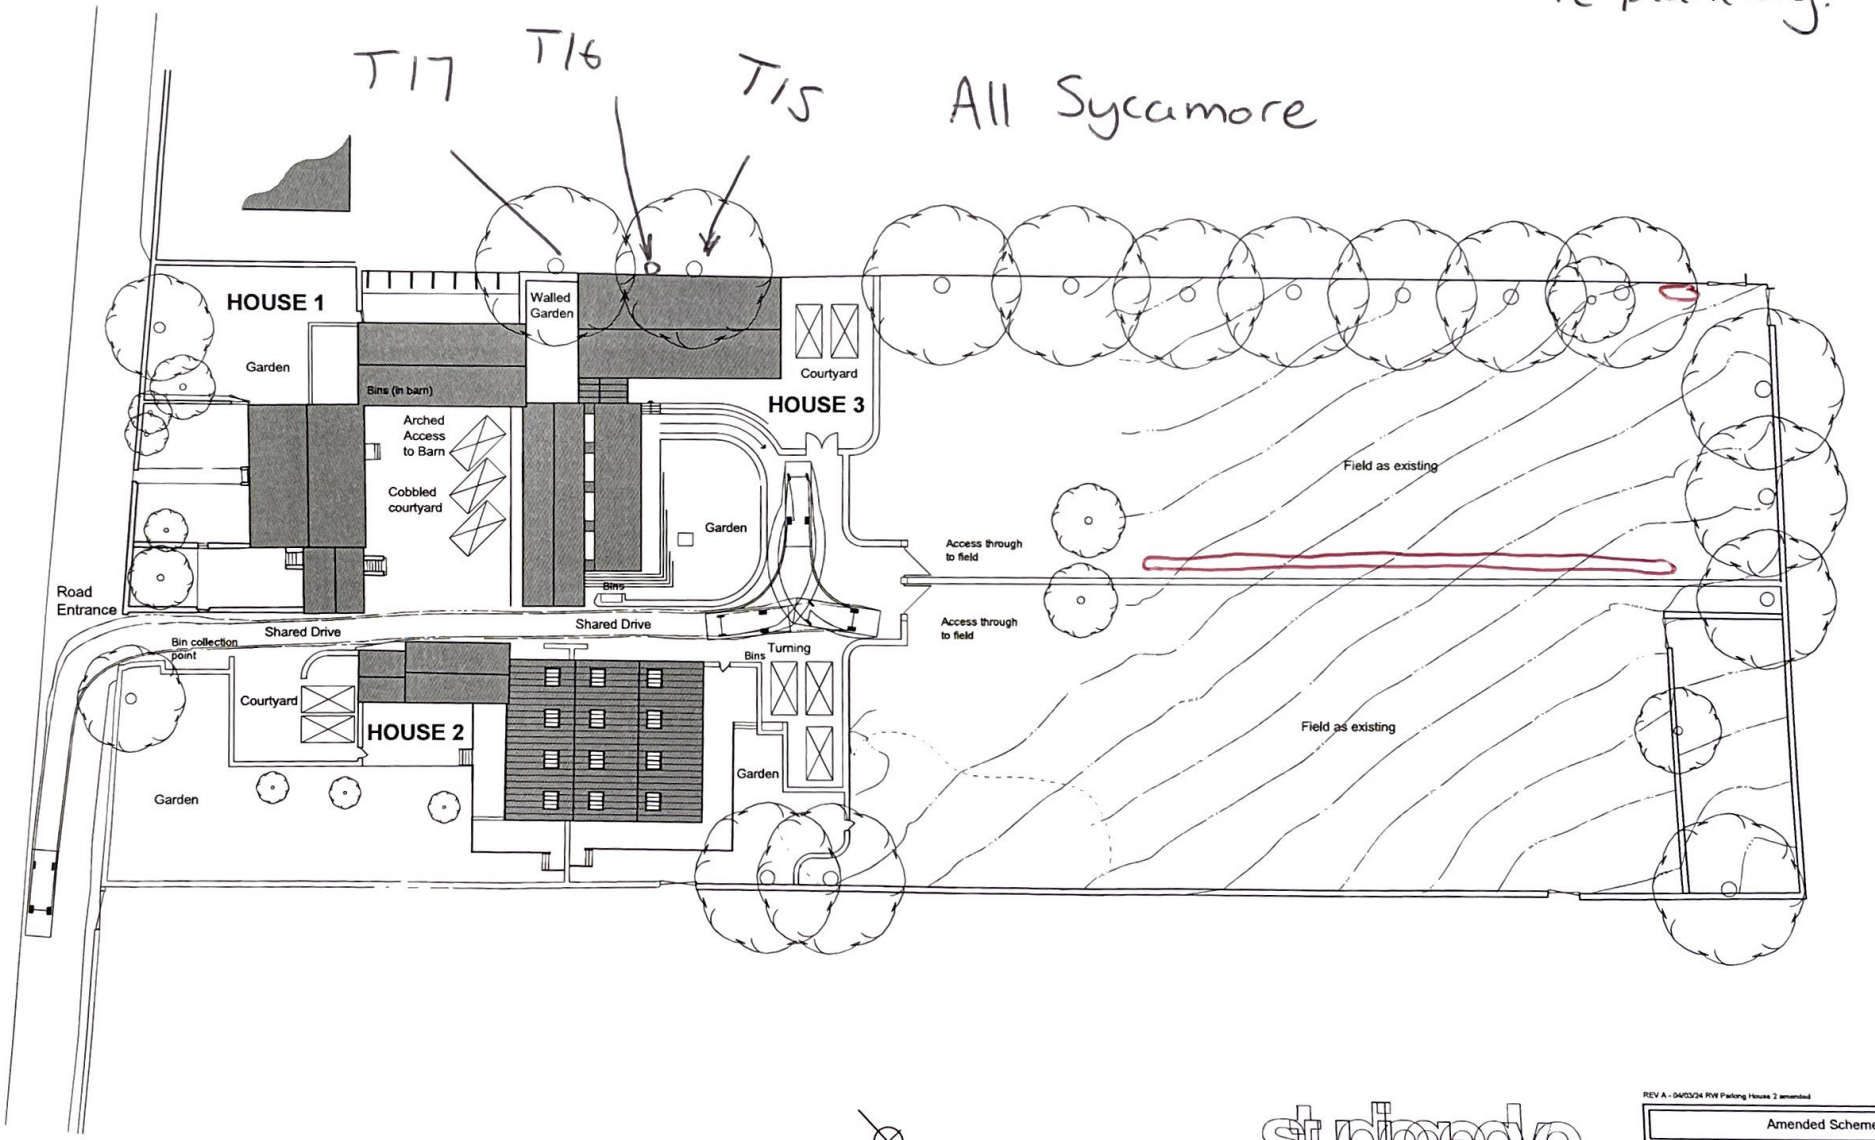

studiogedye
architectureanddesign
The Studio
2 Bank View
Main Road
Hathersage
Derbyshire
S32 1BB
T 01433 65946 M 0791 253 4372
E spedye@mac.com

Project
Oldfield Road, Honley
Holmfirth, HD9 6RL


REV A - 04/03/24 RW Parking House 2 amended

Amended Scheme

Drawing title
Site Masterplan

Drawn by		Date	App'd
RW		29/02/24	-
Drawing no	Project no	Scale @ A3	Rev
300	21030	1:500	A


© Studio Gedye Ltd 2022

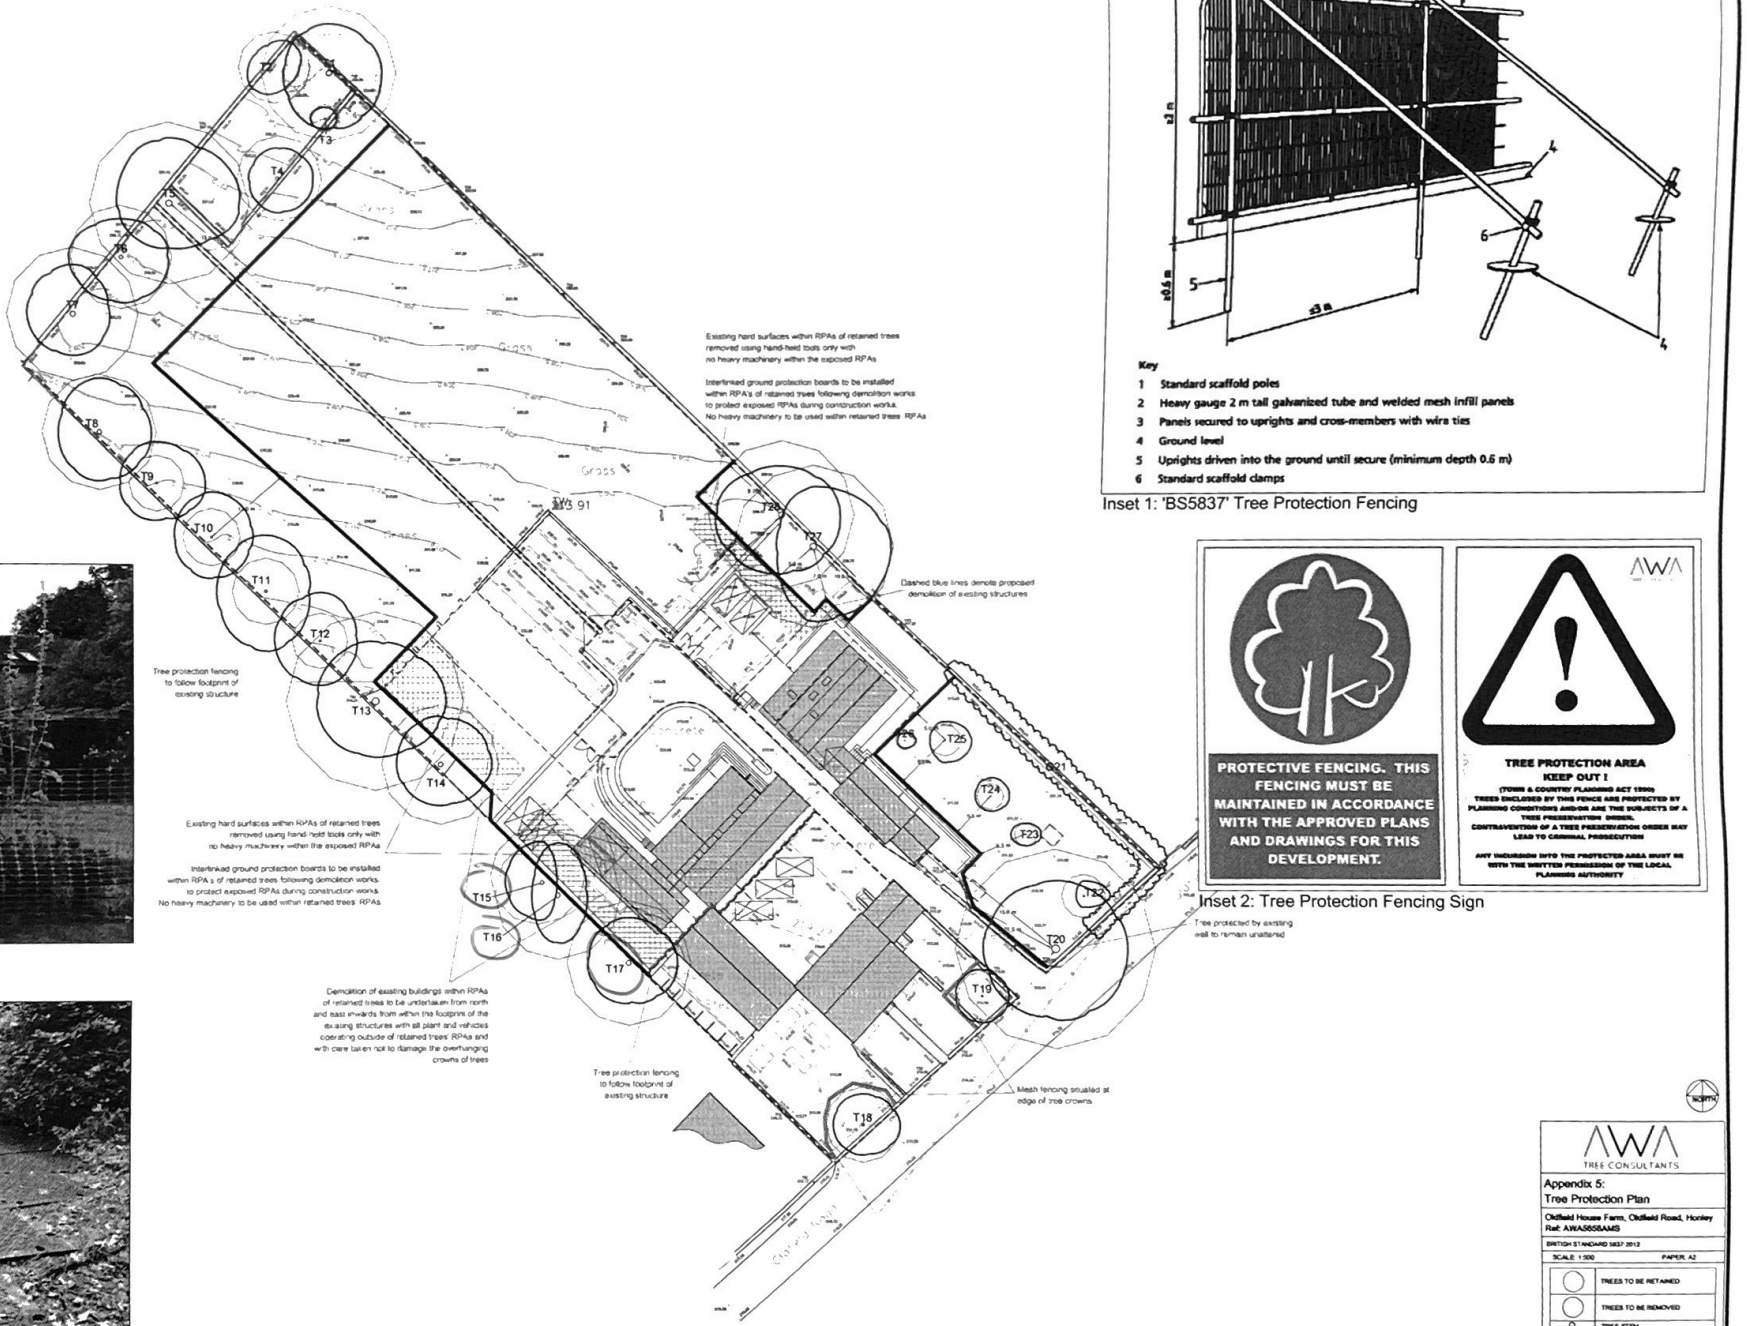

Key

1. Standard scaffold poles
2. Heavy gauge 2 m tall galvanized tube and welded mesh infill panels
3. Panels secured to uprights and cross-members with wire ties
4. Ground level
5. Uprights driven into the ground until secure (minimum depth 0.6 m)
6. Standard scaffold clamps

Inset 1: 'BS5837' Tree Protection Fencing

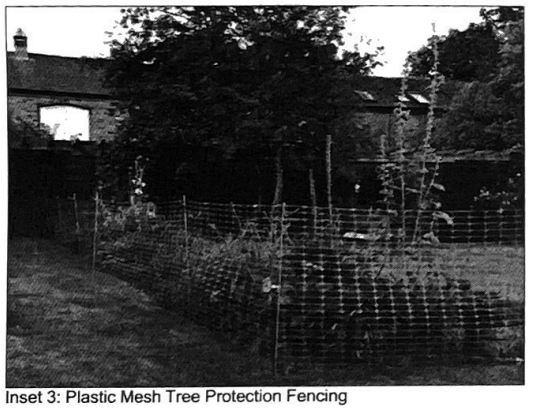

Inset 3: Plastic Mesh Tree Protection Fencing



Inset 4: Ground Protection Boards

Inset 2: Tree Protection Fencing Sign

AWA TREE CONSULTANTS

Appendix 5:
Tree Protection Plan

Oldfield House Farm, Oldfield Road, Honley
Ref: AWA5658AMS

BRITISH STANDARD 5837:2012

SCALE 1:500 PAPER: A2

	TREES TO BE RETAINED
	TREES TO BE REMOVED
	TREE STEM
	TREE PROTECTION FENCING 'BS5837'
	TREE PROTECTION FENCING 'PLASTIC MESH'
	RPA: ROOT PROTECTION AREA
	GROUND PROTECTION BOARDS