



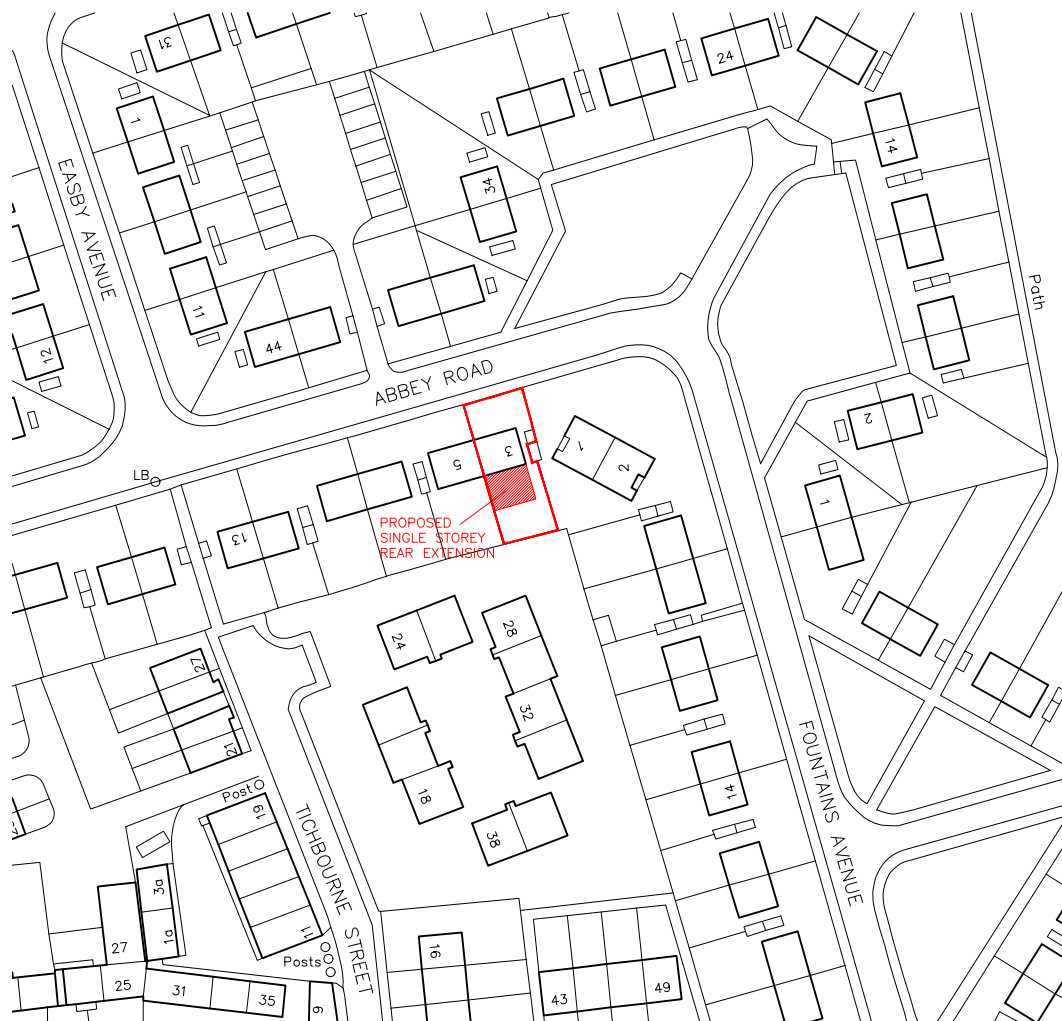

LOCATION PLAN 1:1250

PRELIMINARY

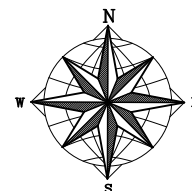

THIS DRAWING IS COPY RIGHT AND MUST NOT BE REPRODUCED / COPIED. MADE USE OF OR ISSUED WITHOUT PRIOR WRITTEN CONSENT OF DK ARCHITECTS

	DK ARCHITECTS
	t 01924 477212
	m 07718 990668
	e info@dkarchitects.net
	w dkarchitects.net
DK Architects, Suite 4, Batley Business Park, Technology Drive, Batley, WF17 6ER	

PROJECT: EXTENSION AND ALTERATIONS TO DWELLING	
ADDRESS: 3 ABBEY ROAD, BATLEY, WF17 7ER	
DRG: LOCATION PLAN	
STATUS: PLANNING APPLICATION subject to approval	
DATE: 9.5.24	DRAWN: AHD
SCALE: 1:1250	CHECKED: ANK
SIZE: A4	DRG NO: 24.2759.03
COPYRIGHT © 2007 DK ARCHITECTS(UK) LIMITED. ALL RIGHTS RESERVED. REFER TO DIMENSIONS AND DO NOT SCALE.	