IF IN ANY DOUBT PLEASE ASK THE ARCHITECT FOR CLARIFICATION.

DO NOT SCALE FROM DRAWING. ALL DIMENSIONS TO BE CHECKED ON SITE

THE COPYRIGHT FOR THESE DRAWINGS REMAINS THE PROPERTY OF THE ARCHITECT. THEY MUST NOT BE REPRODUCED IN ANY WAY WITHOUT THE ARCHITECTS PRIOR WRITTEN CONSENT.

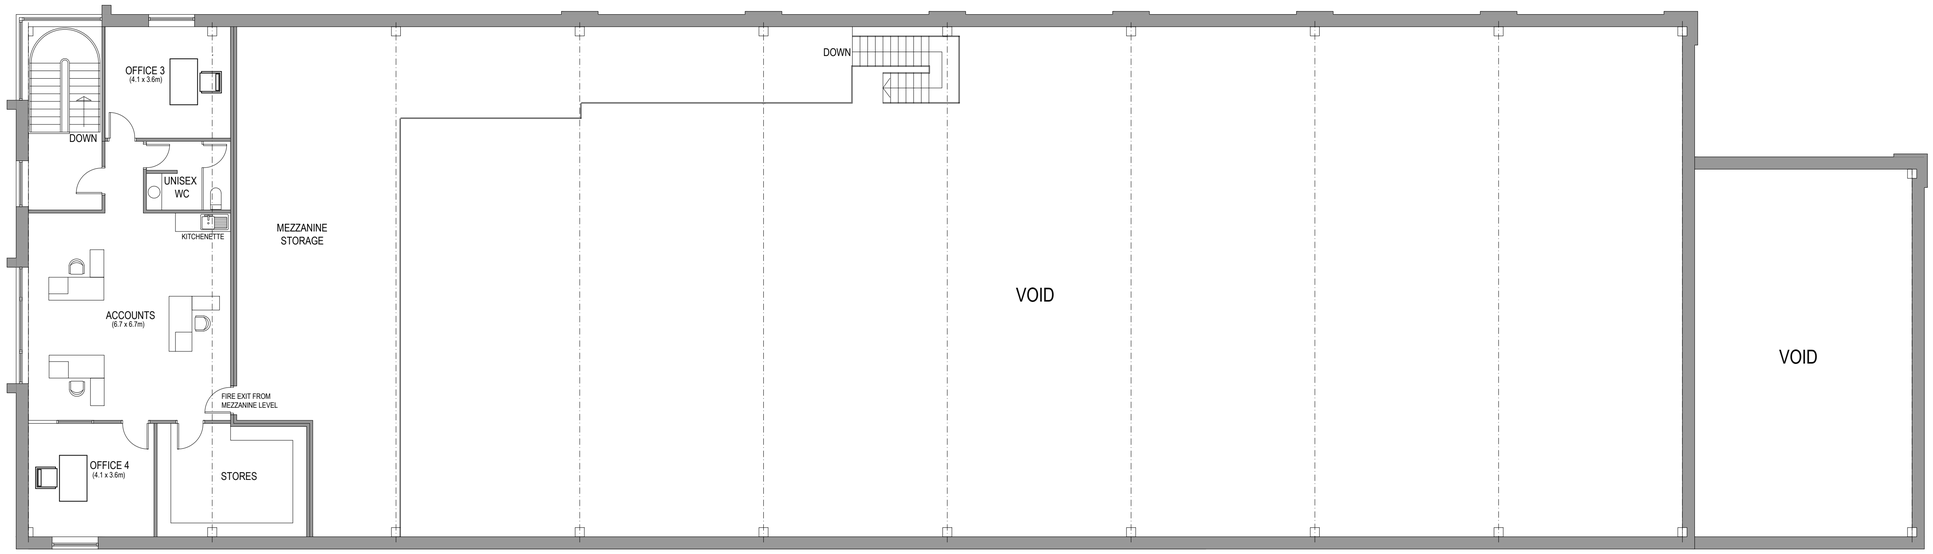

FIRST FLOOR LAYOUT

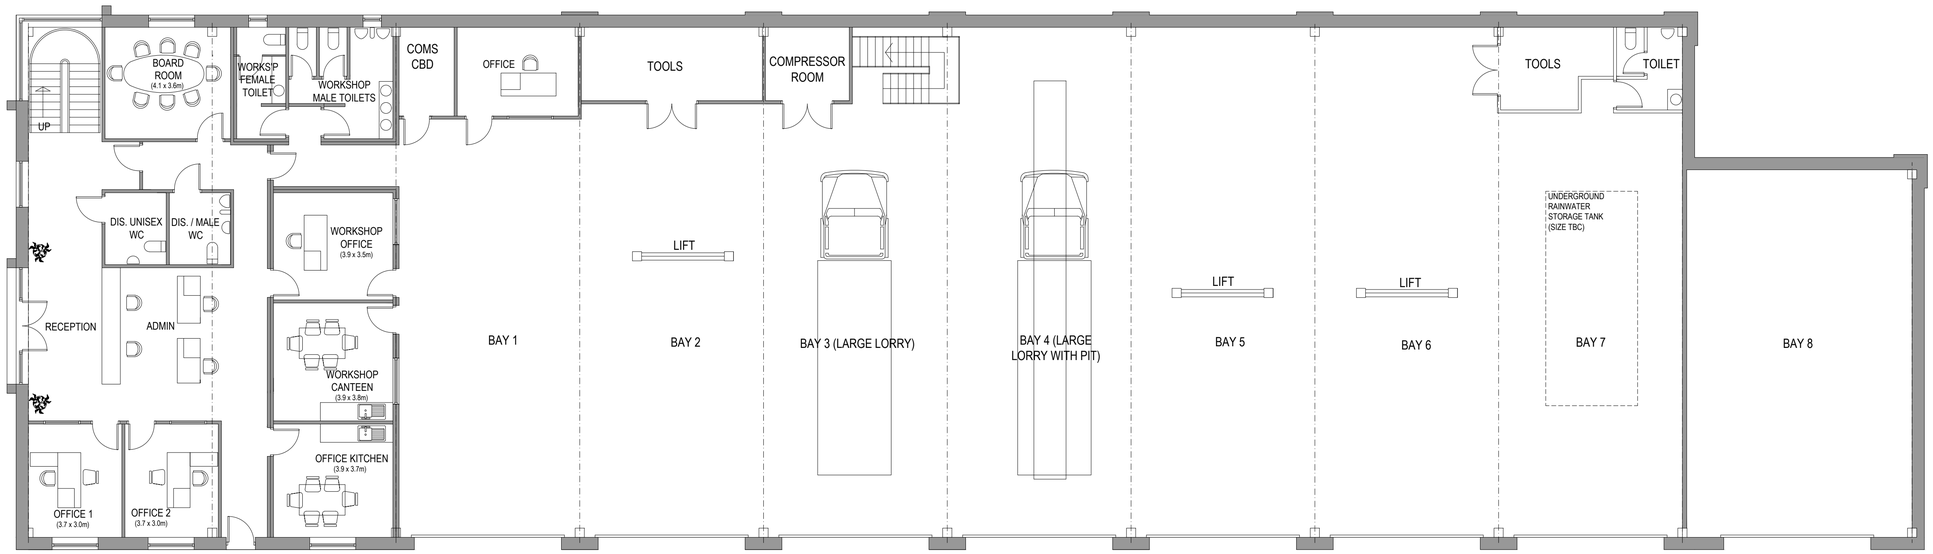

GROUND FLOOR LAYOUT

northern design
partnership

Chartered Architects
The Chapel, Millmoor Road,
Meltham, Holmfirth, HD9 5JU

www.northerndesignpartnership.co.uk
Instagram: @northerndesignp
Telephone: (01484) 854848

client	ARROW SELF DRIVE
project	NEW PREMISES ST ANDREWS ROAD HUDDERSFIELD HD1 6RZ
drawing	PROPOSED PLANS

revision	notes	date	drawn
*	*	*	*

scale :	1:100 AT A1	04.24	PB

project no.	drawing no.	revision
2322	02	