Copyright: All rights reserved. This drawing must not be reproduced without permission.
This drawing must not be scaled.
Dimensions are in millimetres unless otherwise specified.

This drawing is based on survey information provided by other another party
The information shown relating to any proposed design or construction is therefore dependant upon the accuracy and completeness of the original survey

no	revision	date	by	checked
A	amended to Planning Dept. comments	09.05.19	MJD	mjd
B	as existing levels adj. drain in car park added	30.09.19	MJD	mjd
C	wood pellet boiler and flue added	03.06.21	MJD	mjd
D	posi'n of boiler flue changed	09.09.21	MJD	mjd
E	posi'n of charging points, bicycle storage and 2door glazing added	23.05.22	MJD	mjd
F	window and external door refs added	08.03.24	MJD	mjd

Drawing Status
PLANNING APPLICATION

KEY FOR ADDITIONAL INFORMATION ADDED AFTER GRANT OF PLANNING APPROVAL / L.B.C. AND FOR DISCHARGE OF CONDITIONS ATTACHED TO EACH

Indicates vehicle charging point to provide Mode 3 charging with a continuous output of least 16A (3.5kW) and Type 2 socket

Indicates where secondary glazing to be installed (to be read in conjunction with other notes associated with windows and glazing

Indicates bicycle storage

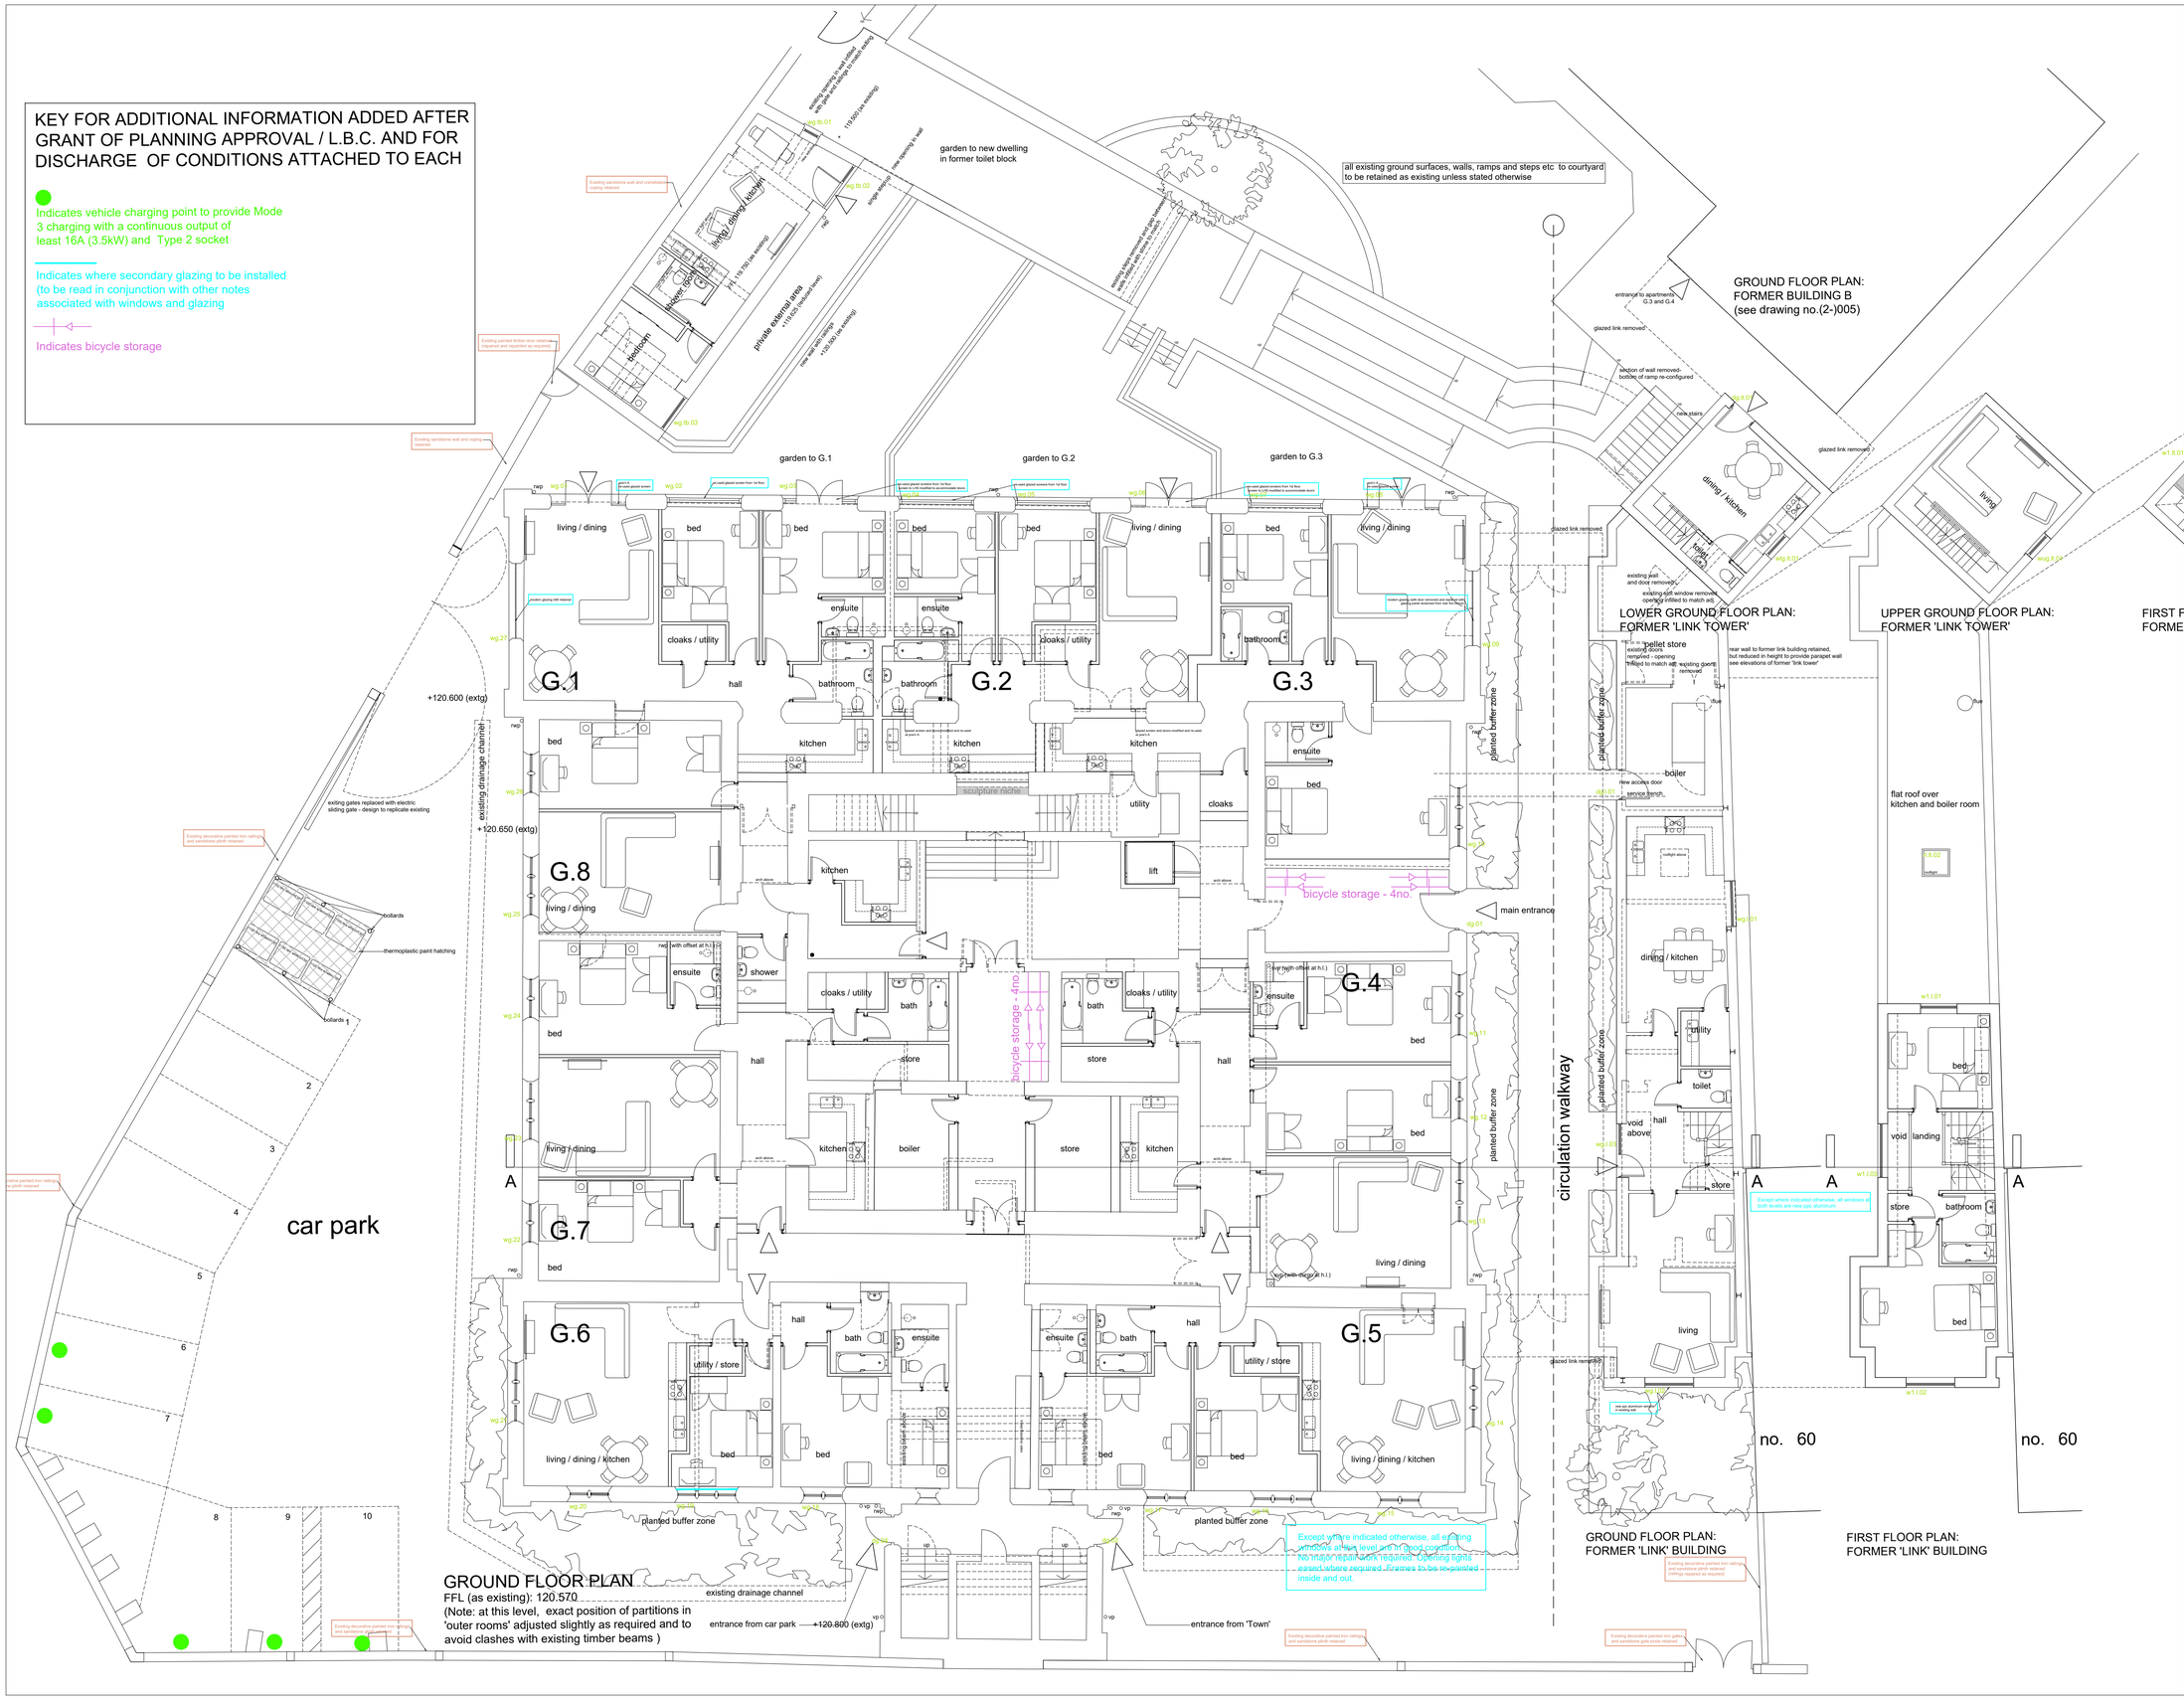

space
architecture and design limited
The Studio
Lake House
Blackmoorfoot Road
Huddersfield
HD7 5TR
t: 01484 841423
f: 01484 847757
e: md@spacearchitecture.net
w: www.spacearchitecture.net

Client
San Pedro Properties Ltd

Project
Conversion of Former College Buildings to Residential Apartments
Highfields, New North Road,
Huddersfield, HD1 5LS

Drawing Title
Proposed Ground Floor Plan: Building A and toilet block and all floors: Link and Tower Buildings

Scale @ A1	Scale @ A3	Date	Drawn	Checked	Drawing Number	Revision
1:100	1:200	08.03.18	MJD	mjd	18.007(2-)001	F

COPYRIGHT ©