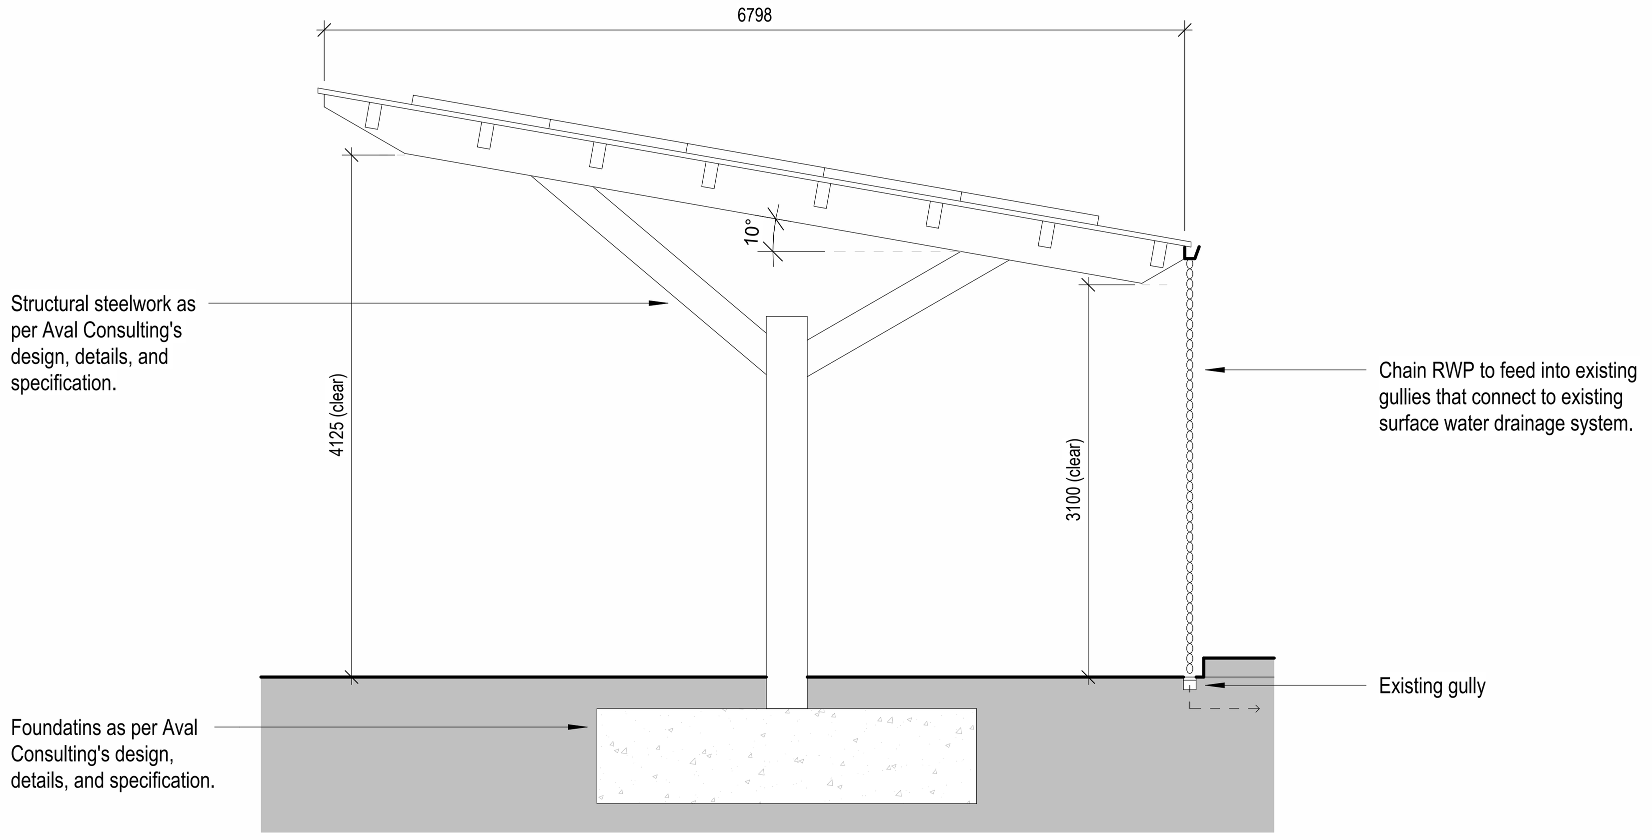

TYPICAL SECTION

1 : 50

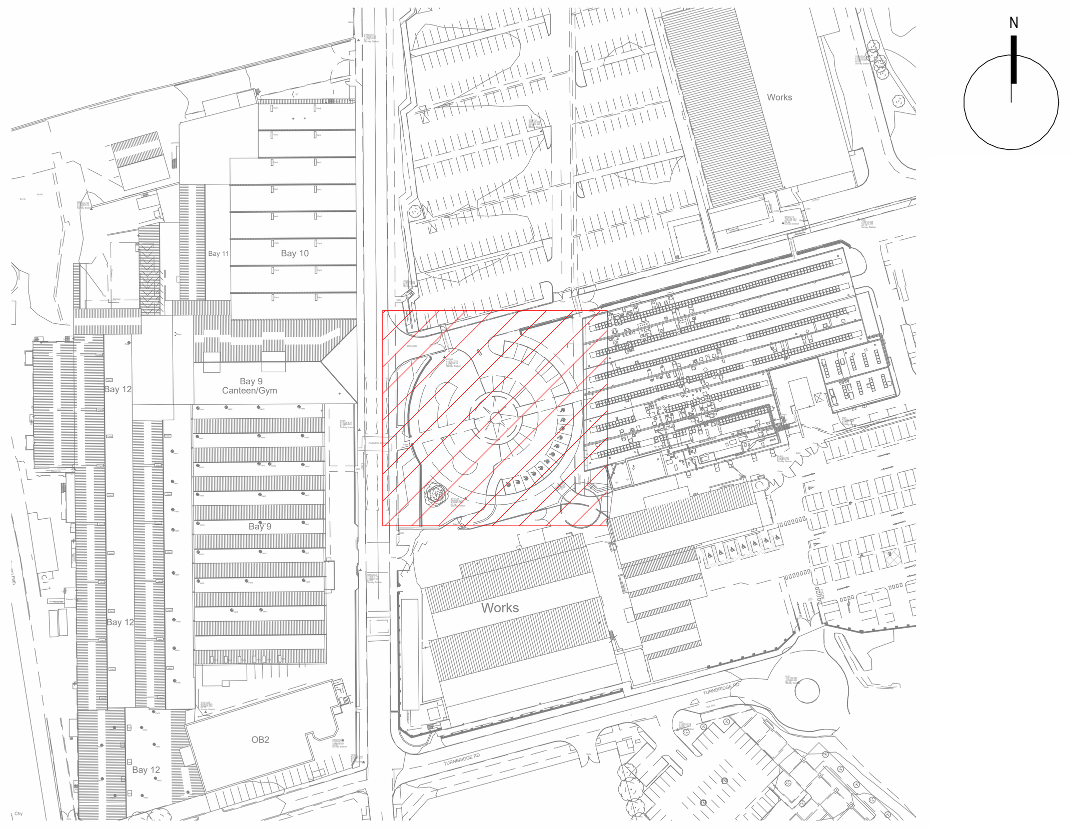

REFERENCE PLAN

1 : 2000

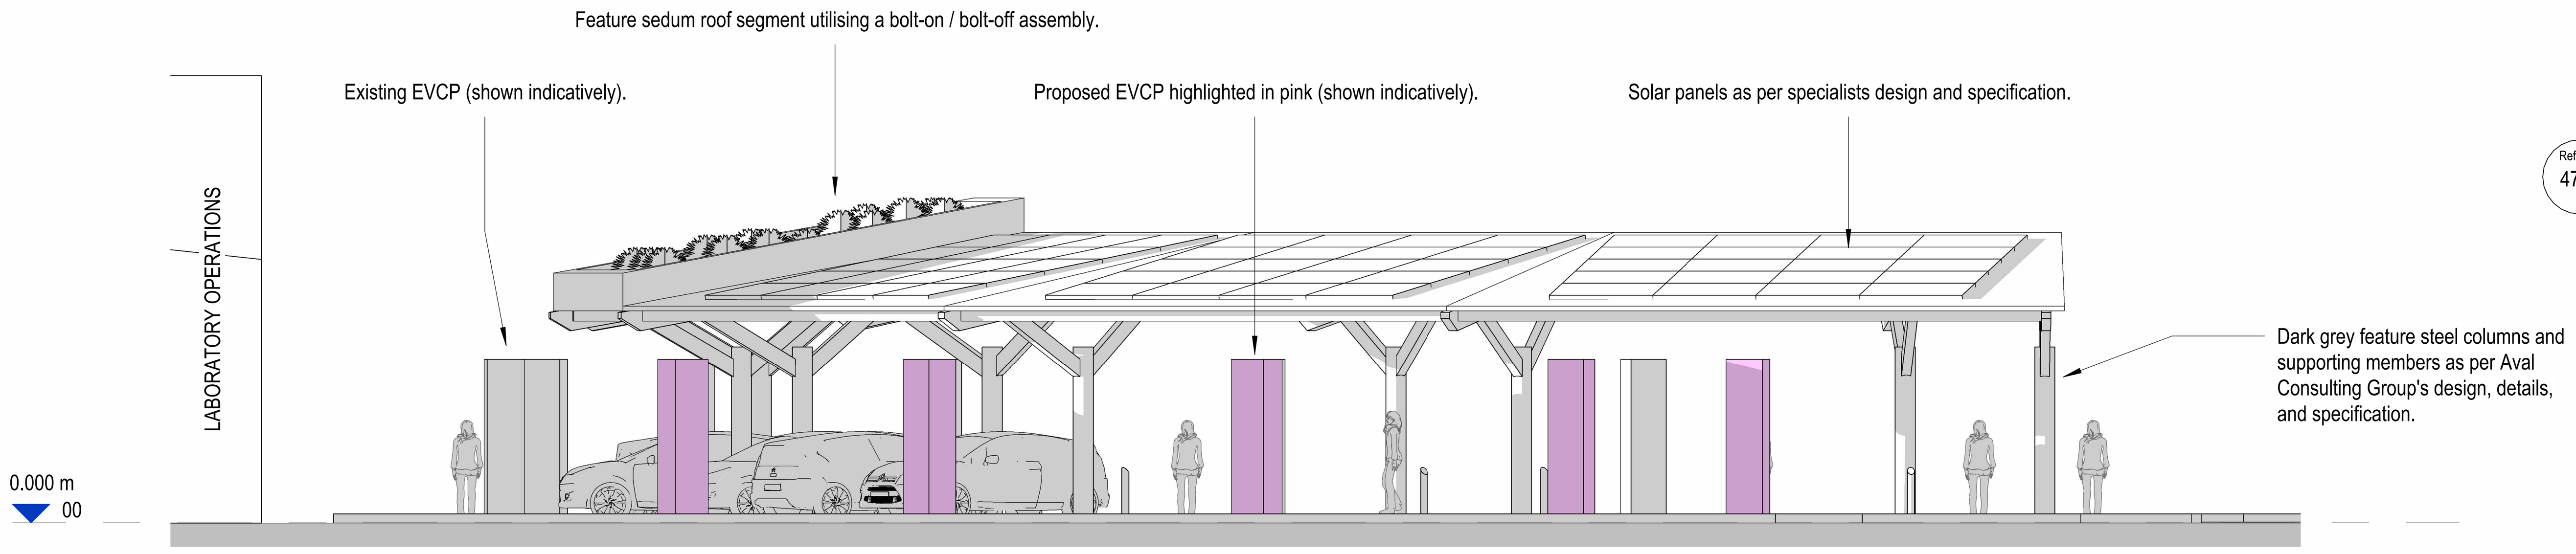

ELEVATION 2

1 : 100

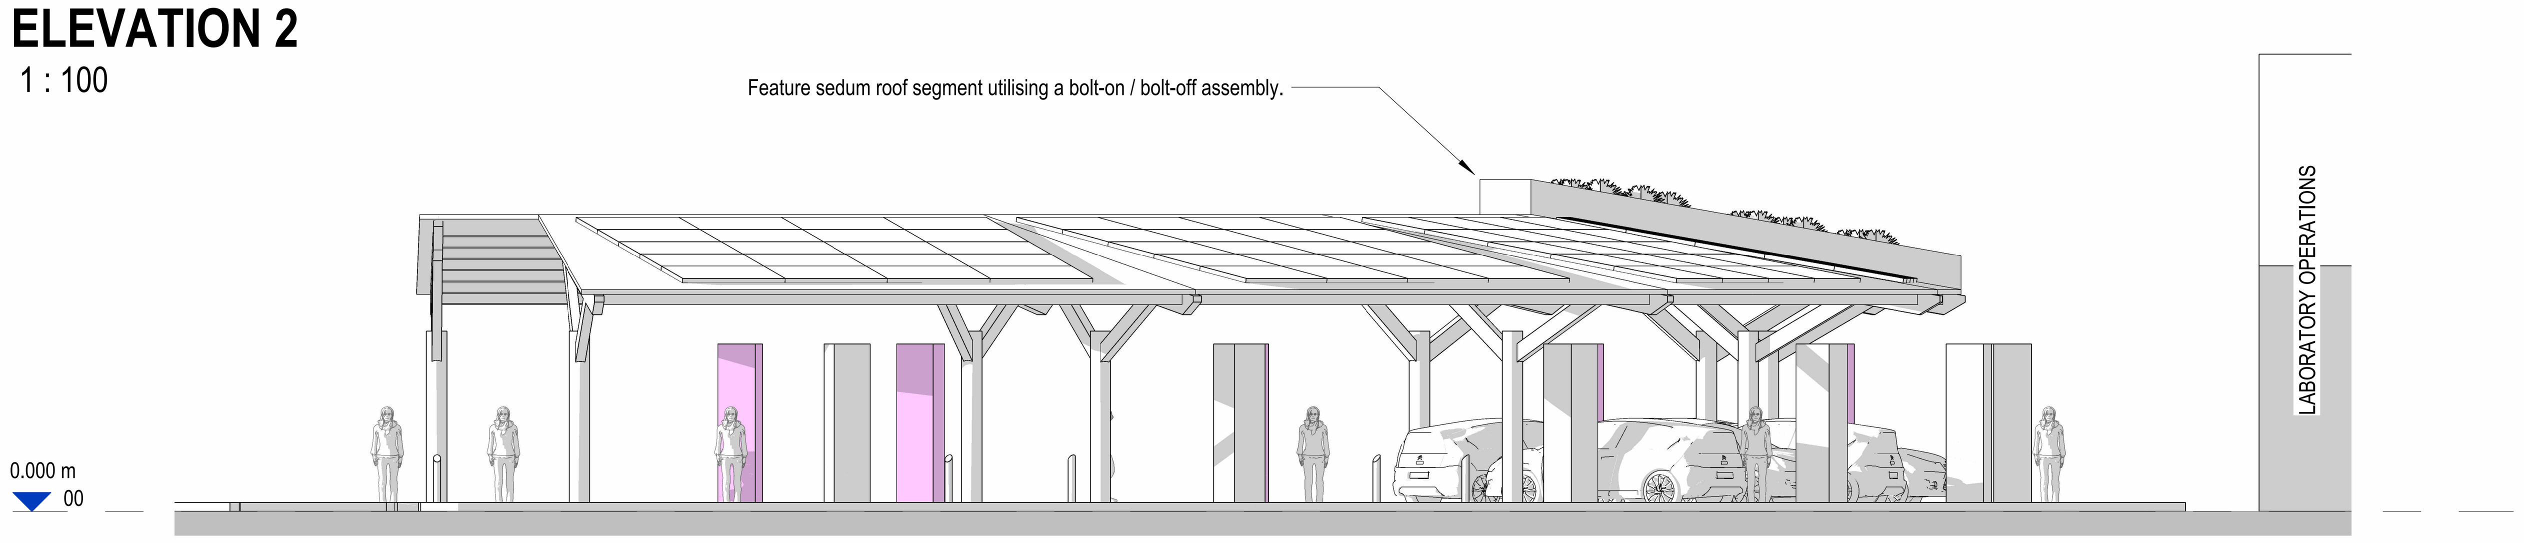

ELEVATION 4

1 : 100

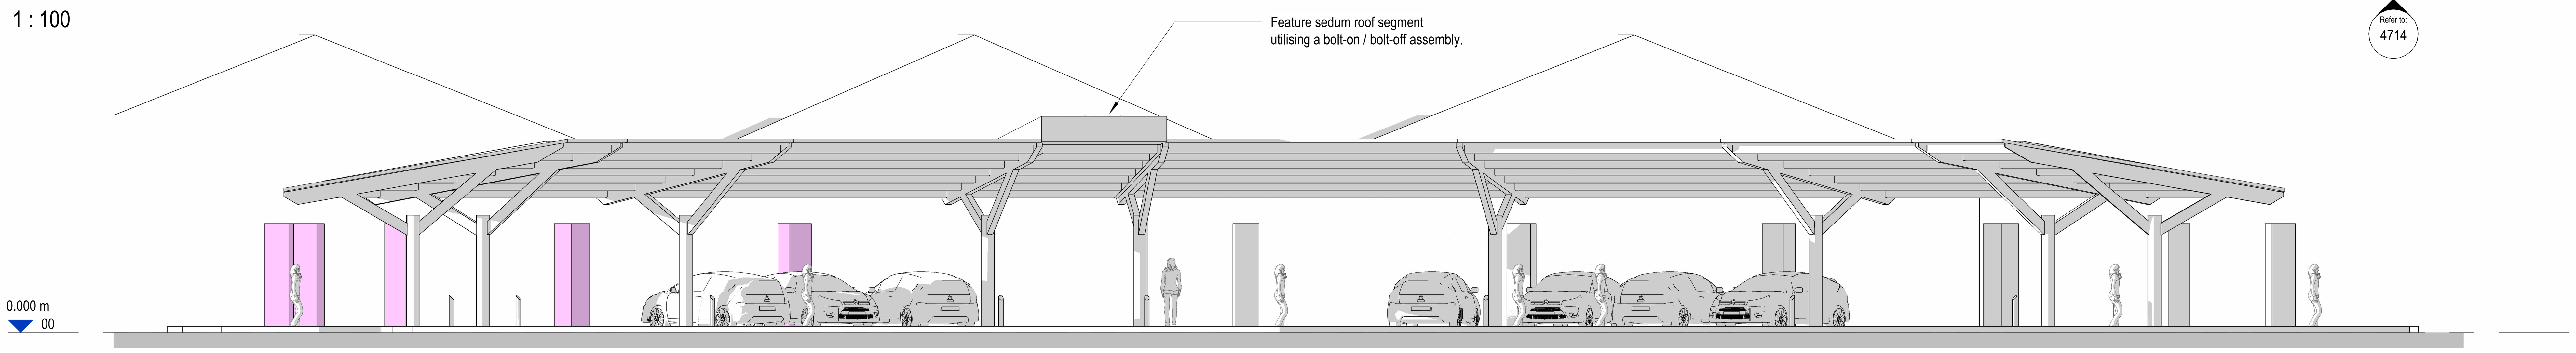

ELEVATION 1

1 : 100

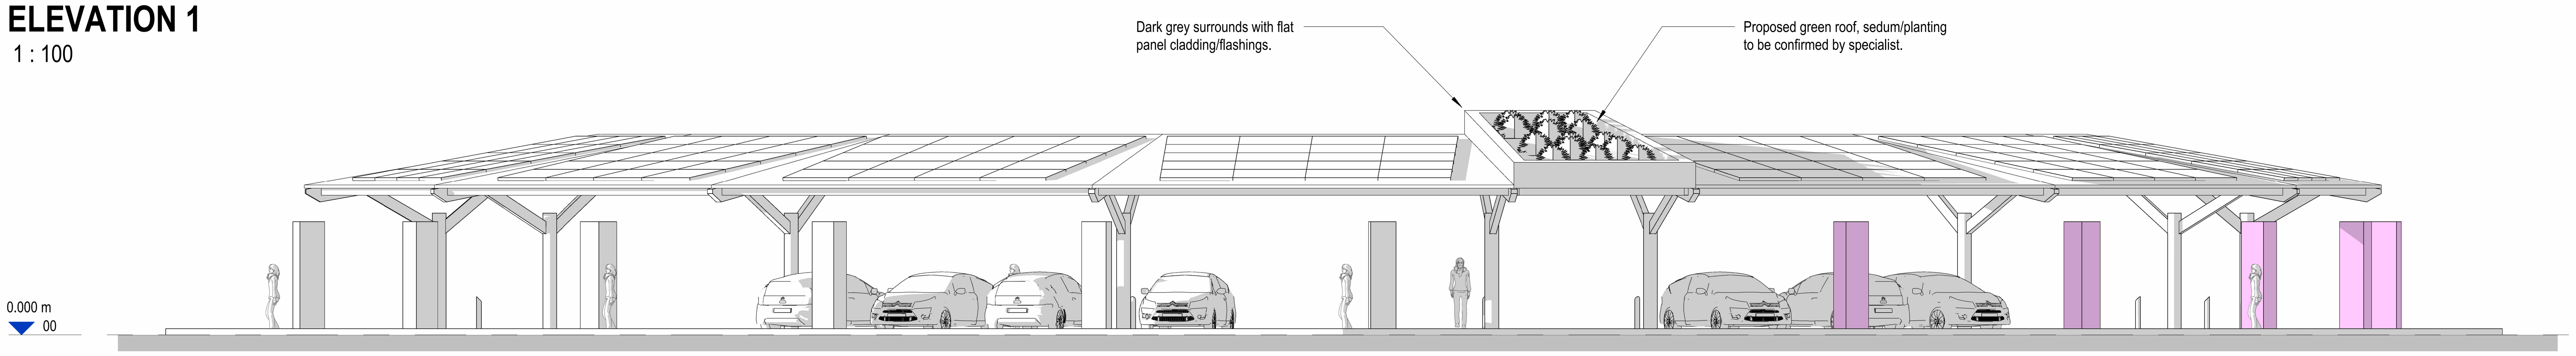

ELEVATION 3

1 : 100

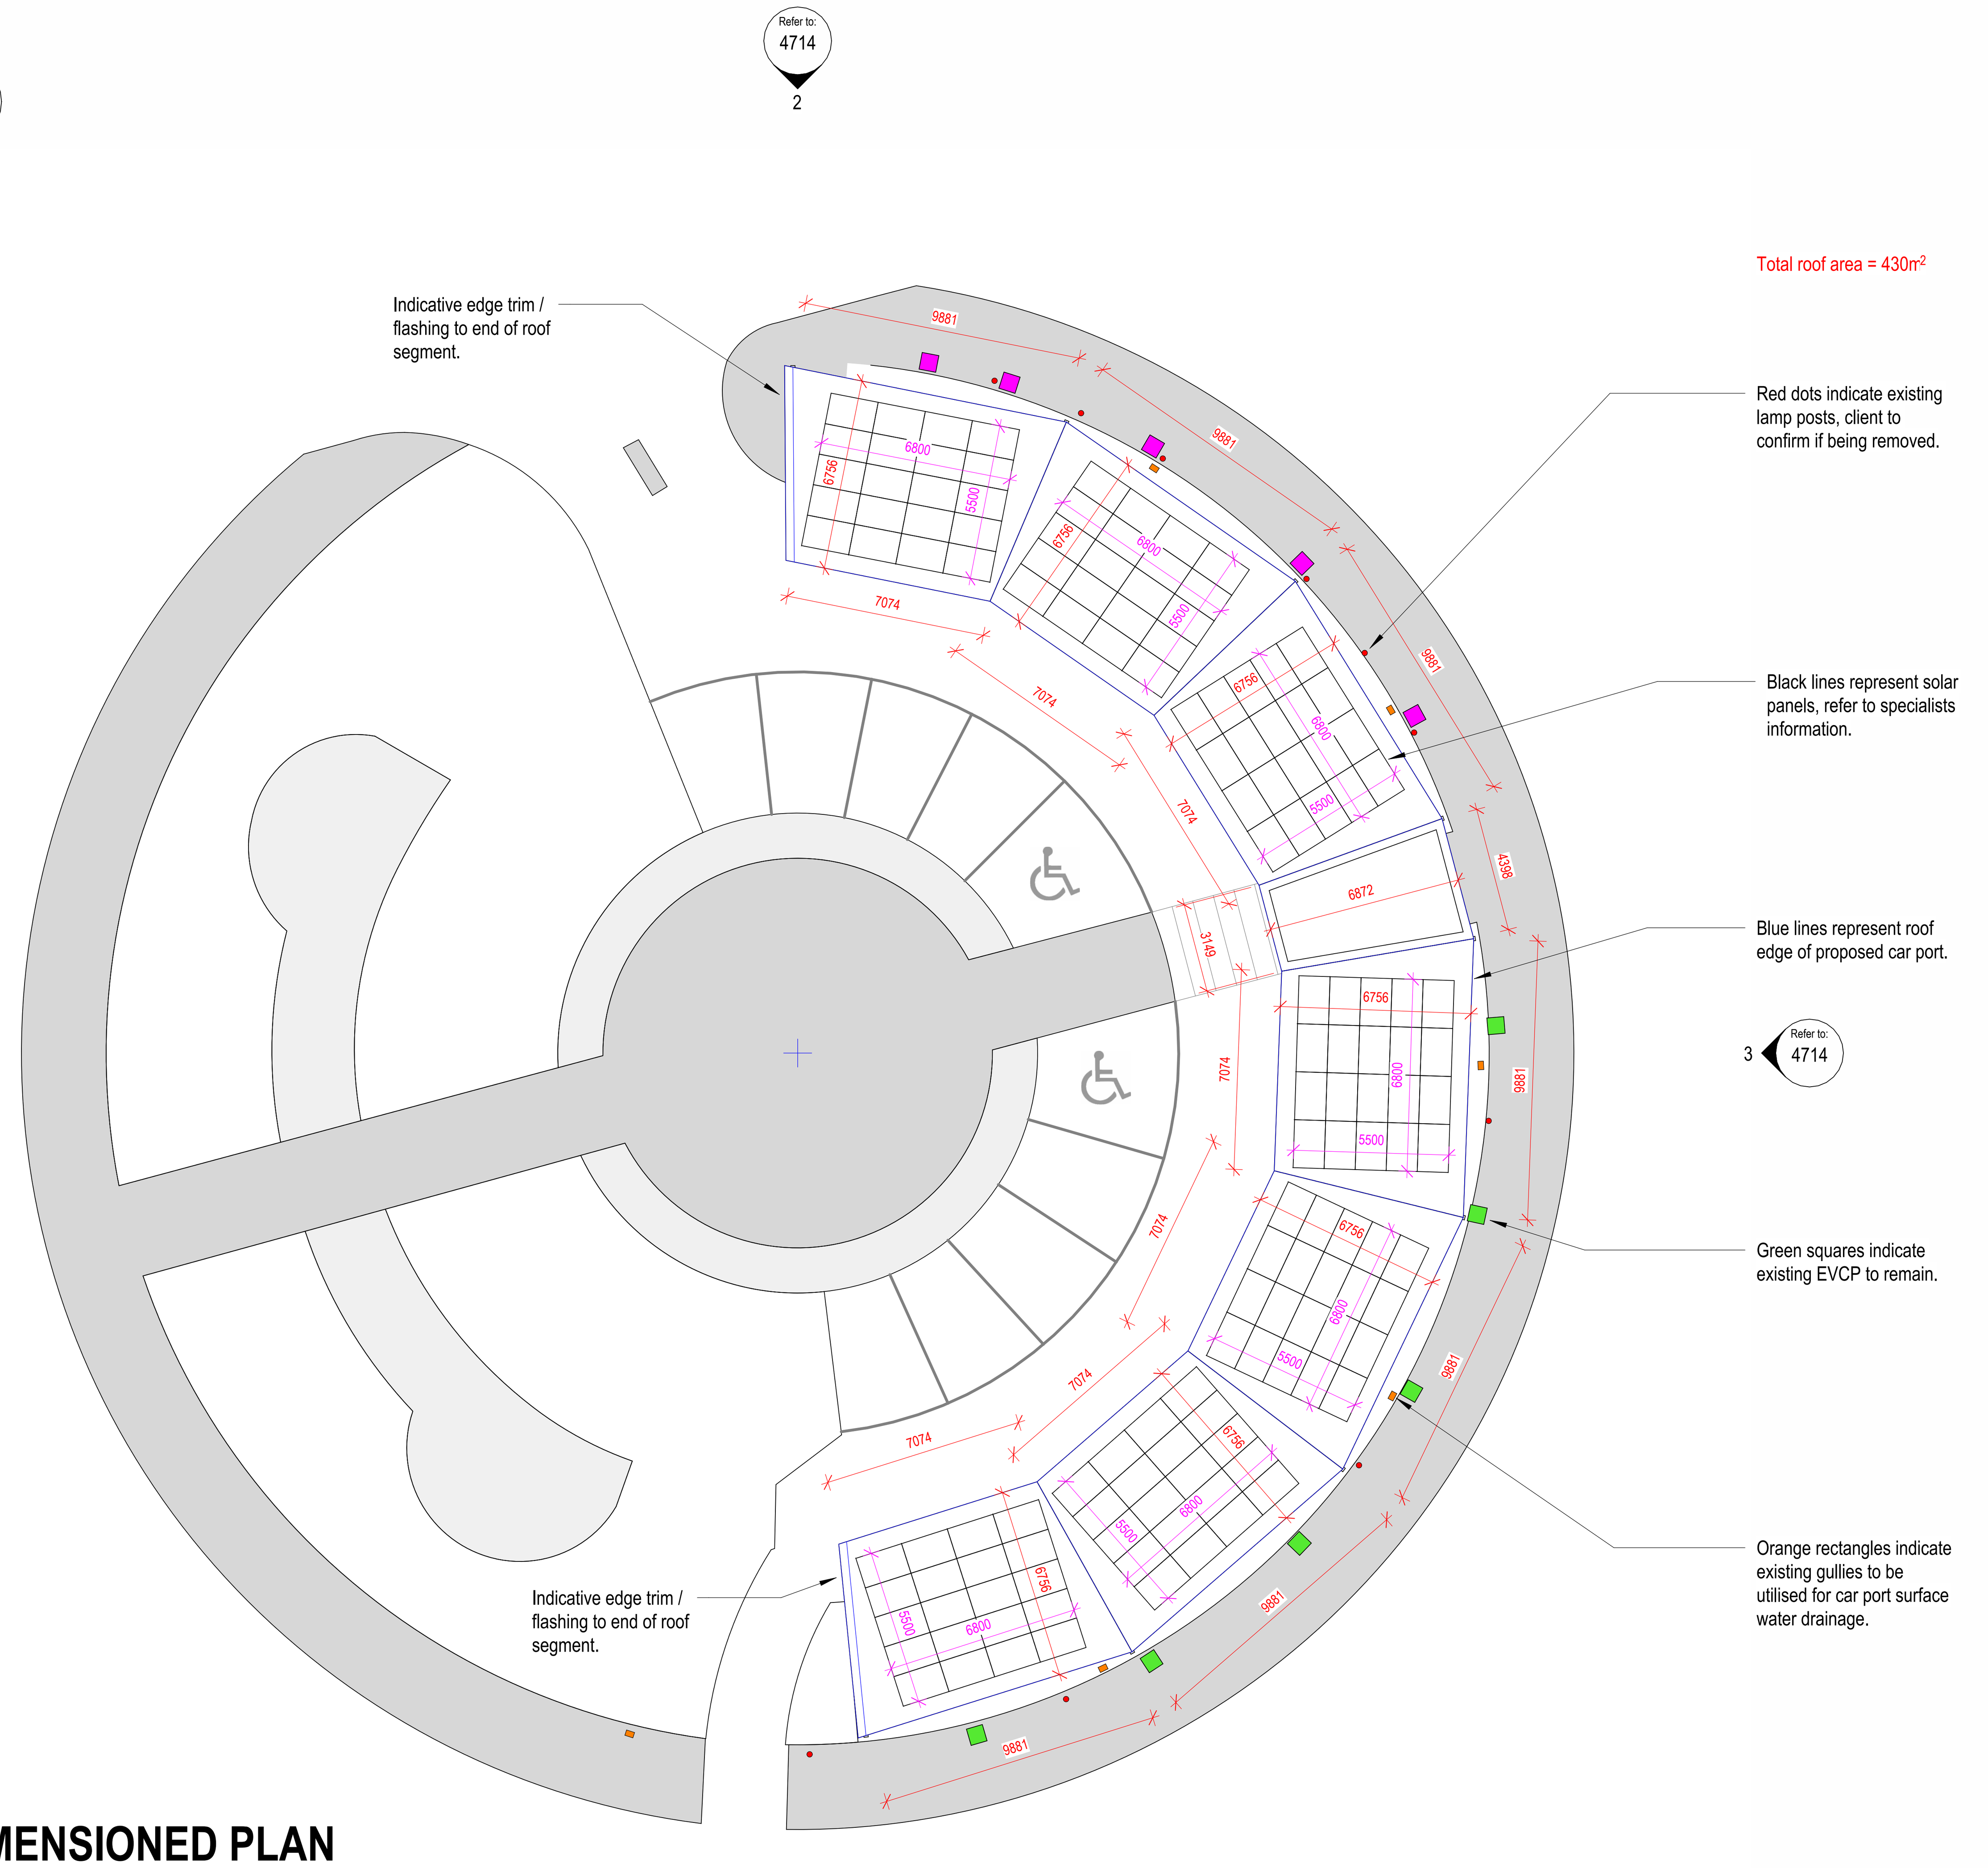

DIMENSIONED PLAN

1 : 200

0 0.5 1 1.5 2 2.5 5m
Scale 1:50

0 1 2 3 4 5 10m
Scale 1:100

0 2 4 6 8 10 20m
Scale 1:200

Rev:	Date:	Description:	By:	Auth:
P07	09.05.2024	FEATURE SEGMENT SUPPORTING STRUCTURE UPDATED FOLLOWING DISCUSSIONS WITH AVAL	RT	JH
P06	25.04.2024	PROPOSALS AMENDED FOLLOWING CLIENT MEETING	RT	JH
P05	06.03.2024	COORDINATED WITH AVAL CONSULTING STRUCTURAL DESIGN, FEATURE SEGMENT ADDED	RT	JH
P04	17.01.2023	AMENDMENTS FOLLOWING SITE MEETING	RT	JH
P03	20.12.2023	DRAINAGE AMENDMENTS	RT	JH
P02	09.11.2023	REVISED ISSUE FOR REVIEW AND COMMENT	RT	JH
P01	16.10.2023	PRELIMINARY ISSUE FOR REVIEW AND COMMENT	RT	JH

Farrar
Bamforth
Architecture

A: 51 Trinity Street
Huddersfield
HD1 4DN
T: 01484 424 008
F: 01484 512 305
E: design@farrarbamforth.co.uk
W: www.farrarbamforth.co.uk

Client:
CUMMINS TURBO TECHNOLOGIES LTD

Project Name:
SITE SOLAR PHASE 2

Project Address:
ST ANDREWS ROAD, HUDDERSFIELD, HD1 6RA

Reference:

Project	Originator	Functional	Spatial	Form	Discipline	Number
23C08	FBA	ZZ	XX	DR	A	4714

Title:
FEATURE CAR PORT - PLANS AND ELEVATIONS

Status: Code A3 — Description DEVELOPED DESIGN

Revision: Code P07

Created By:	Authorised By:	Date:	Scale at A1:
RT	JH	OCTOBER. 23	As indicated

This document is © Farrar Bamforth Associates Ltd. Drawing measurements shall not be obtained by scaling. Verify all dimensions prior to construction or product manufacture, if in doubt, contact the document author. Immediately report any discrepencies on this document to Farrar Bamforth Associates Ltd. This document is to be read in conjunction with associated models, specifications and related consultants / supplier documents.