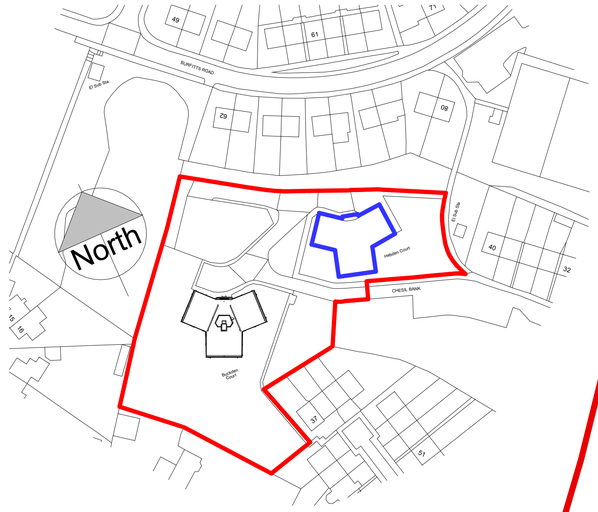

1 Location Plan
1 : 1000

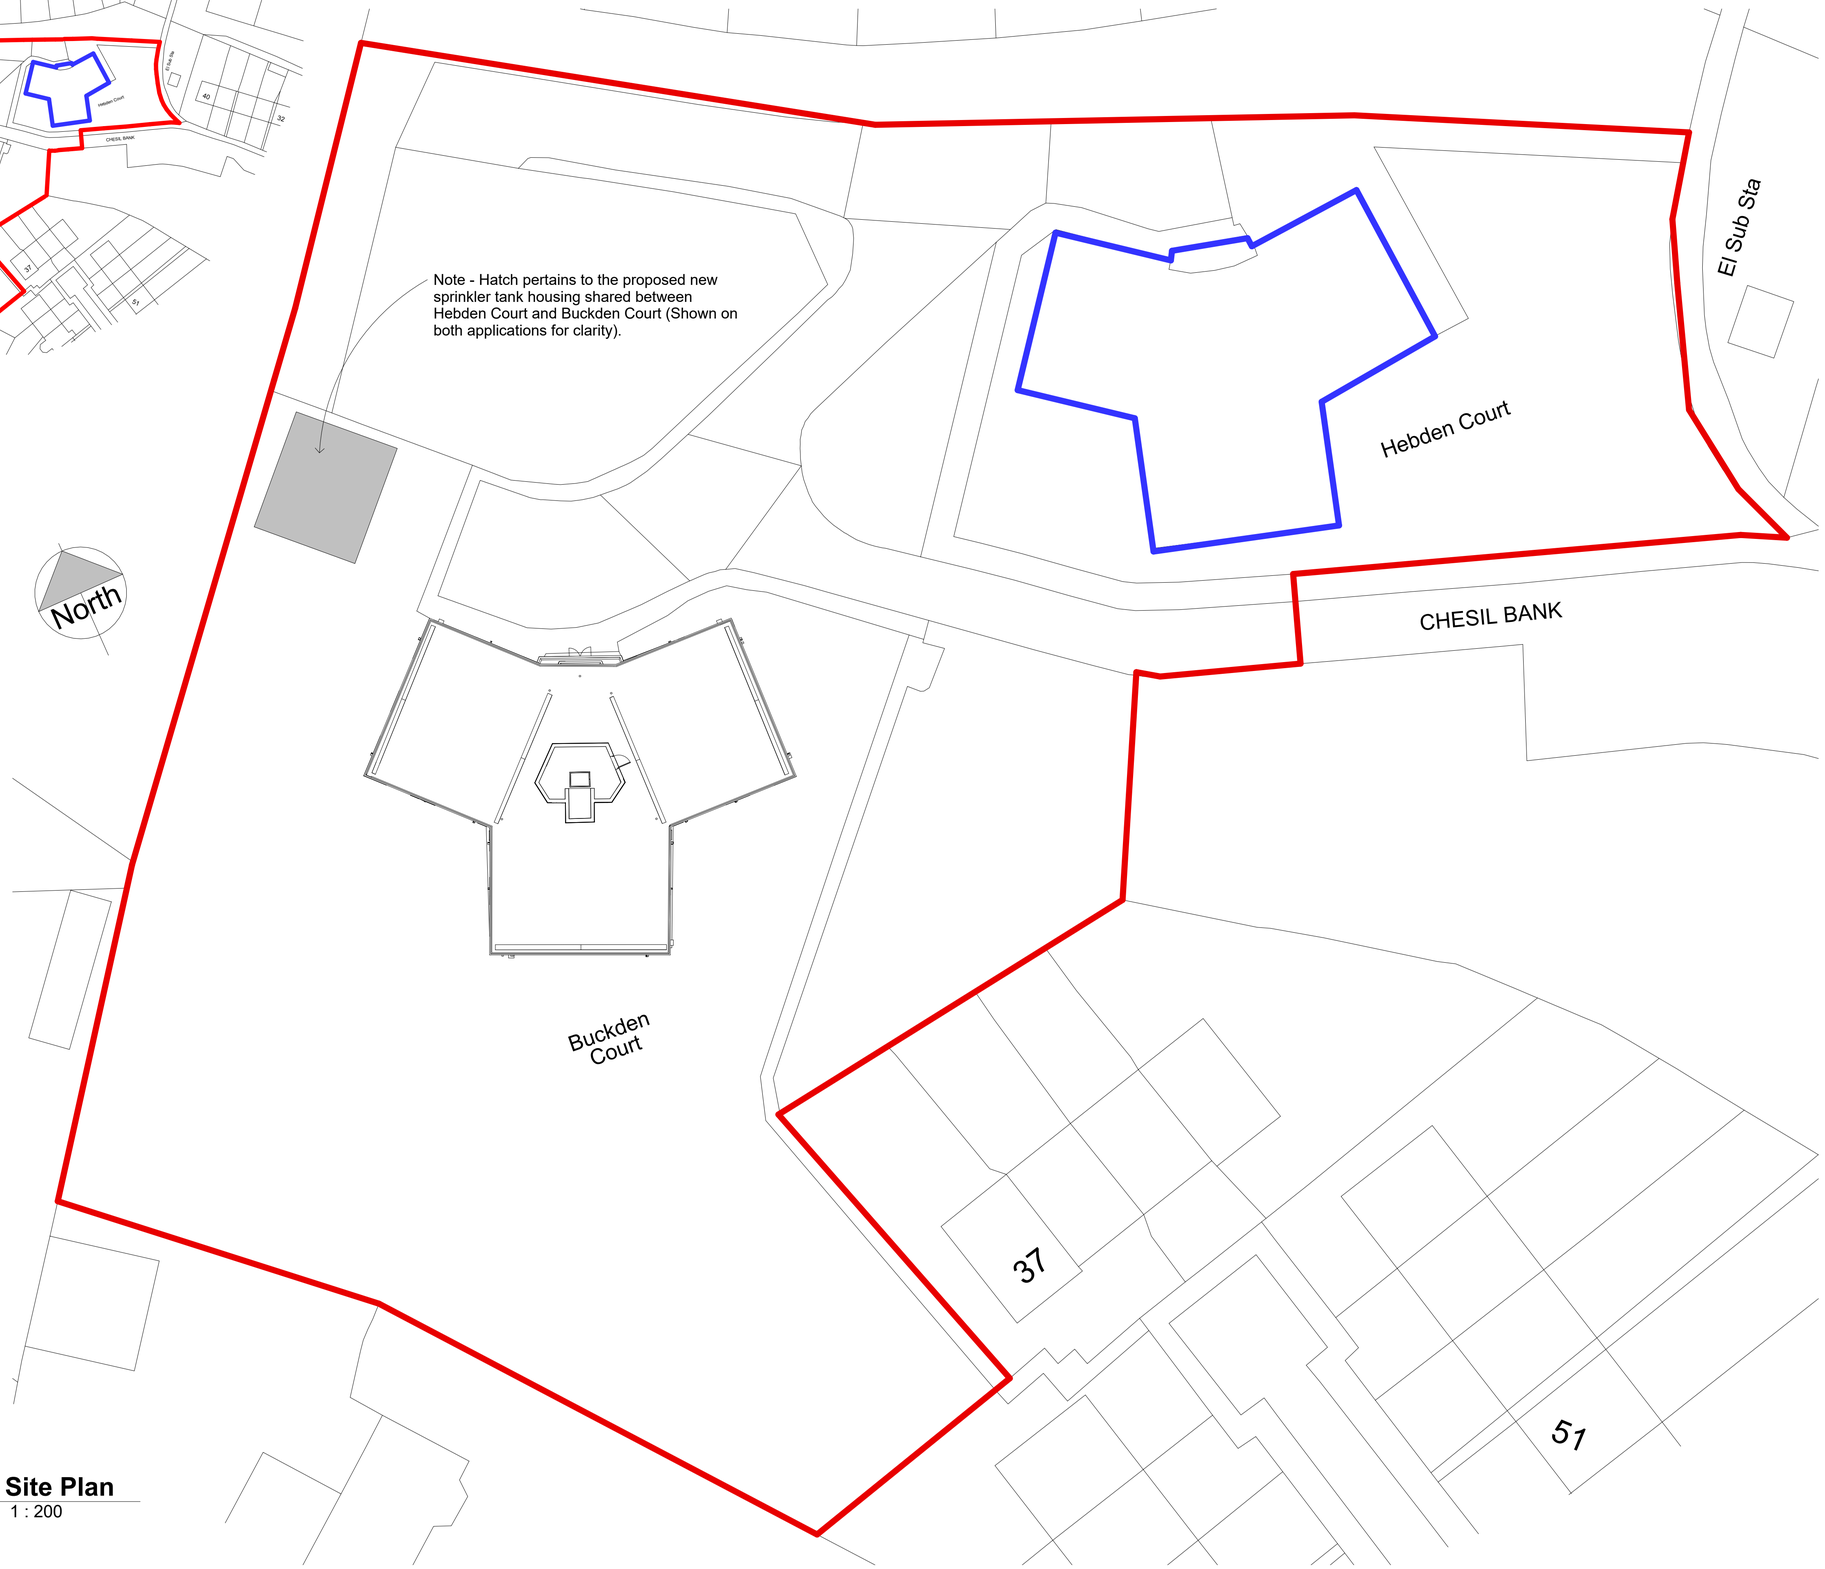

2 Site Plan
1 : 200

Notes

THIS DRAWING READ IN CONJUNCTION WITH : EMPLOYERS REQUIREMENTS

Whole Site Boundary

Other land Boundary

NOTE:

This application relates to a prposal which has a shared new sprinkler housing between 2nr buildings:

- Buckden Court (This application)
- Hebden Court (Separate Application.

For completeness, the proposed new sprinkler housing is proposed on both applications.

Rev	Description	Date	Dr by	App by
P02	Site Boundary ammended for planning showing Hebden Court as "Blue" boundary.	30.05.24	TO	
P01	Preliminary Issue	26.06.23	MW	TO

original by: JW
date created: 04/19/23
approved by: TO

AHR Building Consultancy Ltd
Norwich Union House
High Street
Huddersfield
HD1 2LF
United Kingdom

T +44(0)1484 537411
F +44(0)1484 530332
E huddersfield@ahr.co.uk
www.ahr.co.uk

client name: Kirklees Council

project: H&N - Medium Rise Tranche 1 - 2023-24

drawing: Buckden Court - Location & Site Plan

computer file: \\fs1\projects\BC HUD\2023\2023.00020.001 - Kirklees Council - H&N - Medium Rise Tranche 1-2023-24\07 Design\00 AHR\Revit\210191-AHR-BUCKDEN-XX-M3-A-CENTRAL_30.05.24.rvt

plot date:

project number: 2023.00020.01

scale: As indicated @A1

drawing number: 230201-AHR-BUCKDEN-SI-DR-A-10-001

rev: P02

issue status: S2

This drawing is to be read in conjunction with all related drawings. All dimensions must be checked and verified on site before commencing any work or producing shop drawings. The originator should be notified immediately of any discrepancy.

This drawing is copyright and remains the property of AHR.