


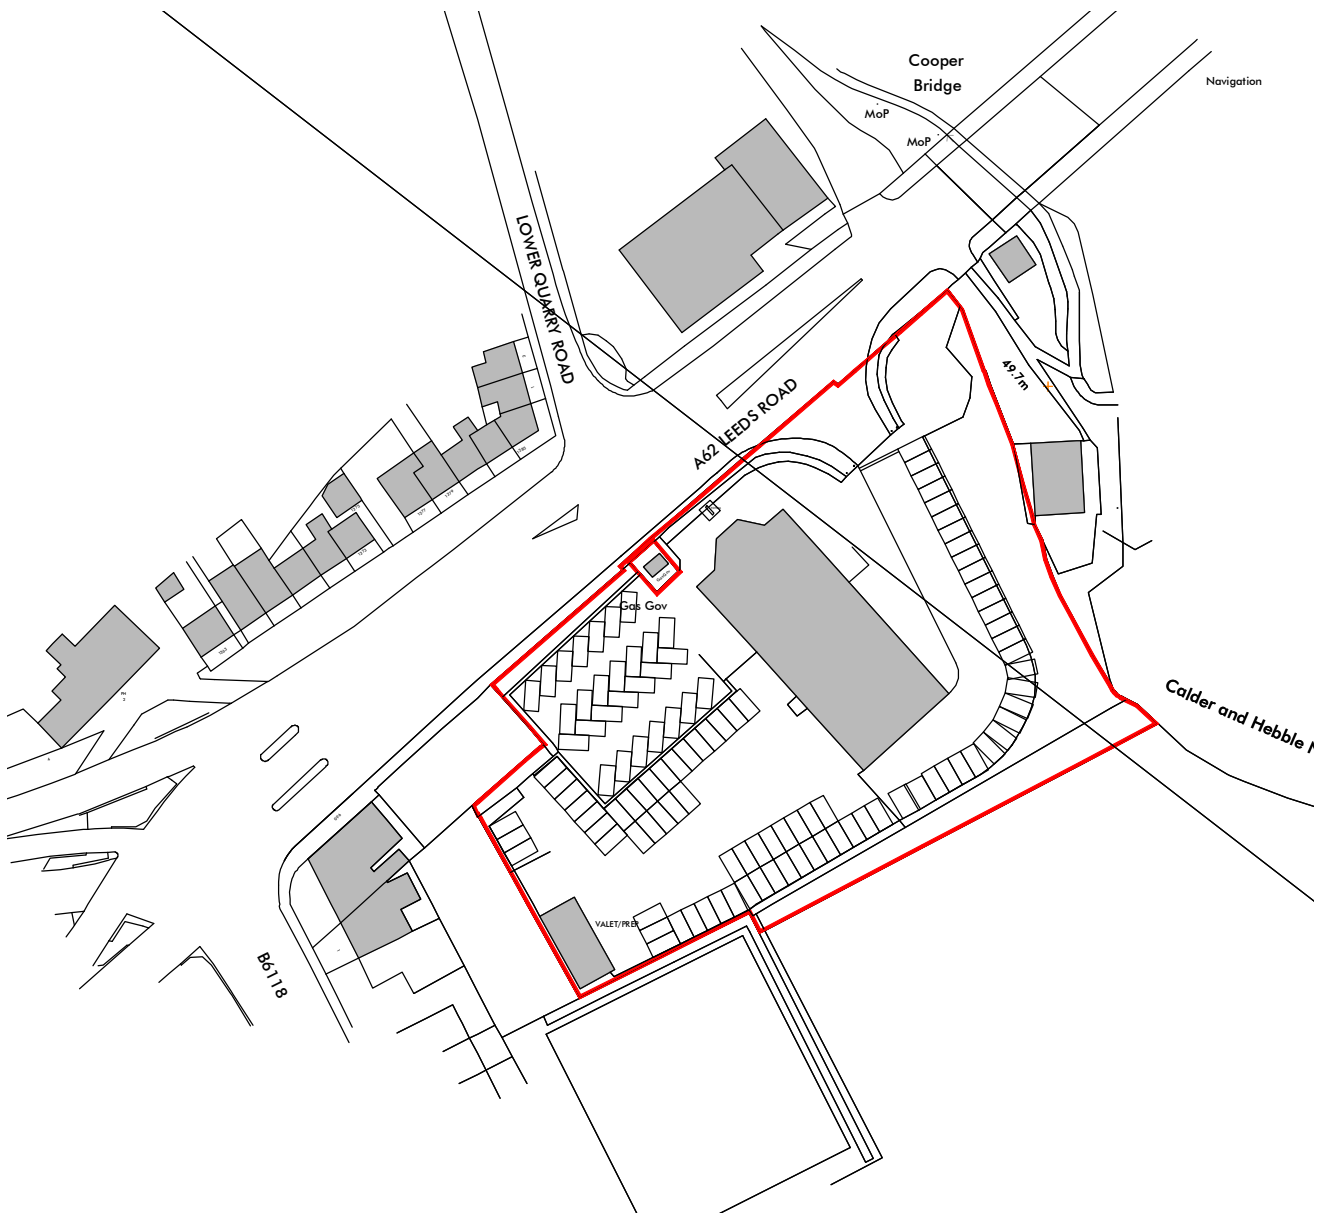

SITE LOCATION PLAN



REV: DATE: DESC:



The Nook
Lingwell Gate Lane
Wakefield
WF3 3JU

T: 01924 835600
M: 07767 774257

W: www.sk-design.co.uk
E: info@sk-design.co.uk

CLIENT: CARS 2

PROJECT: LEEDS ROAD, BRADLEY
HUDDERFIELD
HD5 0RP

DRAWING TITLE: SITE LOCATION PLAN

PROJECT REF: 2023-152

DRAWING NO: SLP

REVISION: -

SCALE: 1:1250 @ A4

DATE: MAY 2024



Reproduced from Ordnance Survey digital map data
© Crown copyright 2024. All rights reserved.
Licence number 0100031673