


WASTE PIPE SIZES


- WASH HAND BASIN - 32ø
 - SHOWER/BATH - 40ø
 - DISHWASHER - 40ø
 - KITCHEN SINK - 40ø
 - WC - 100ø
- RA - Roding access point
- Roof access

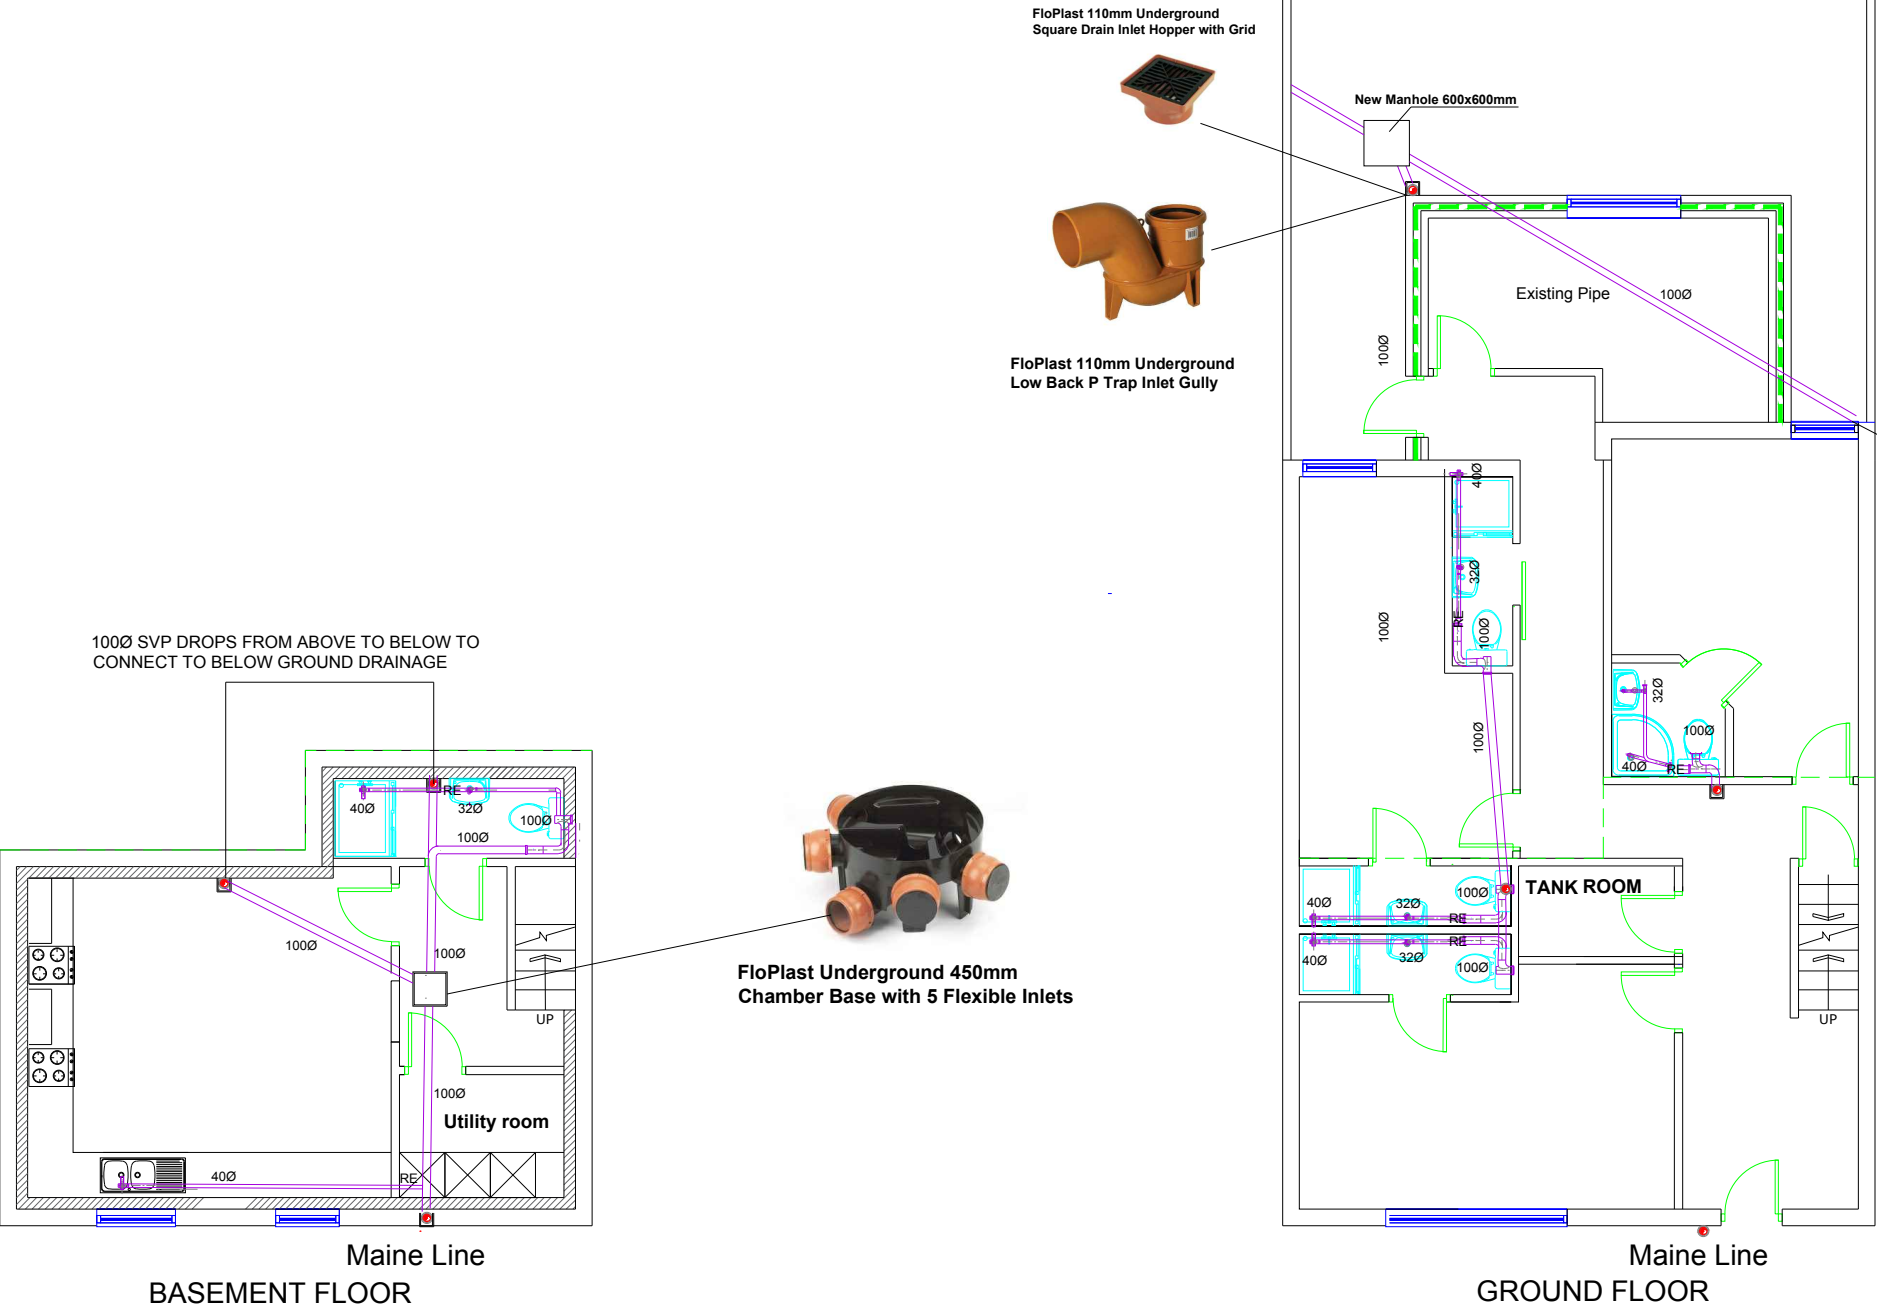

Existing Pipe



Amended by:

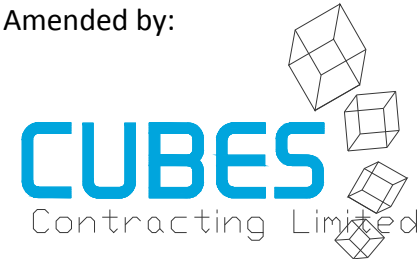

www.cubescontracting.co.uk

No.	Description	Date

Tel. 07741816482

ADDRESS
37 Upper George St, Springwood Huddersfield HD1 4AW
SHEET
BASEMENT & GROUND FLOOR

info@cubescontracting.co.uk

CLIENT			
Topaz Homes Limited			
Date		Scale	1/100@A3
Drawn by		Dwg No.	1
Checked by		Rev.	P2

2 Maine Rd, Manchester, M14 4DW

PROJECT	
HOUSE SPLIT INTO 2 FLATS	
KIRKLEES COUNCIL	PURPOSE OF ISSUE