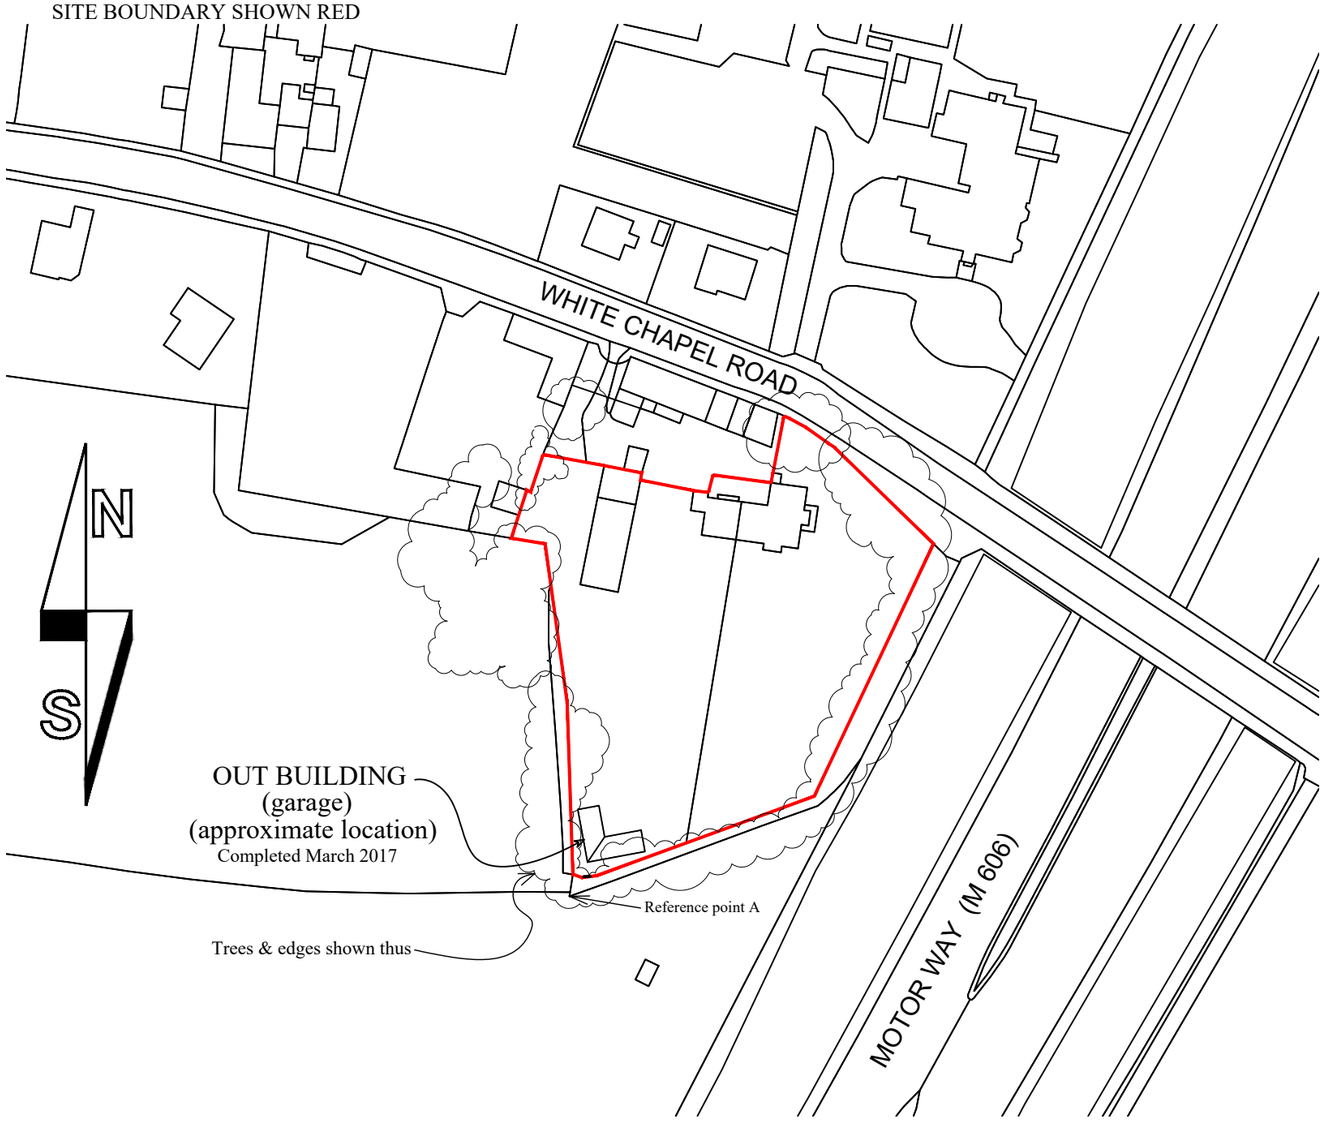

SITE LOCATION PLAN, 1:1250

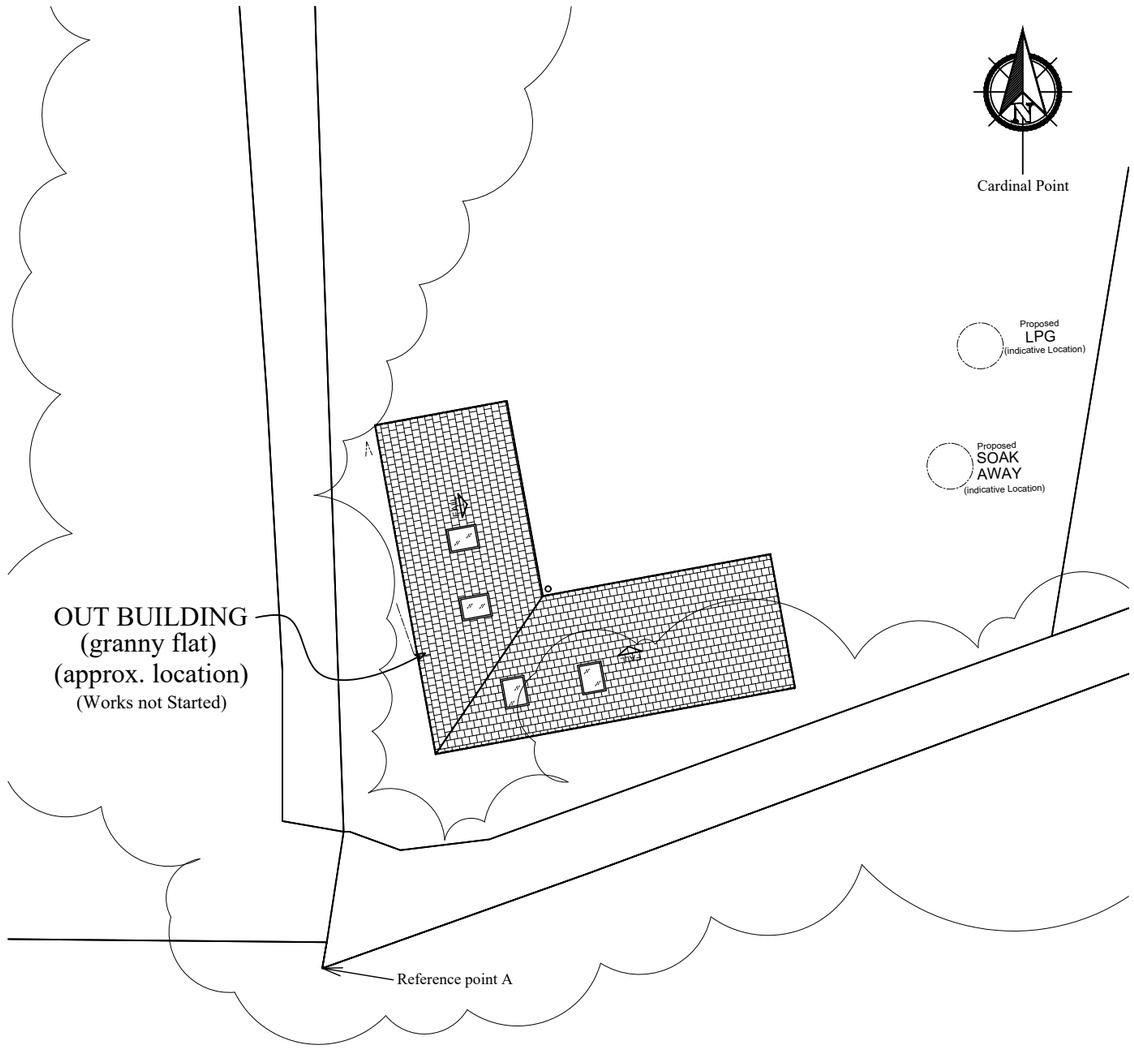

BLOCK PLAN (PROPOSED), 1:200

NOTES	REVISIONS:	REVISIONS:	REVISIONS:	PROJECT:
THIS DRAWING IS BASED ON SITE MEASURE OF AN EXISTING BUILDING. ALL DIMENSIONS ARE THEREFORE APPROXIMATE				RETROSPECTIVE PLANNING APPLICATION FOR EXISTING EXTERNAL GARAGE & CONVERSION OF THE EXISTING GARAGE INTO A GRANNY FLAT AT 145-147 WHITE CHAPEL ROAD, CLECKHEATON. BD19 6HW
				DRAWING TITLE:
				SITE & BLOCK PLAN
				DATE: 05.05.2024 / SCALE: 1:1250 @ A3
A3				DRAWING N°:
OWNER: MR. STUART GREENWOOD				BD19-6HW-PL-01
				-