EXISTING NORTH ELEVATION , 1:100

EXISTING EXTERNAL MATERIALS:-
-TILED ROOF
-UPVC FASCIA (BLACK)
-TIMBER DOORS (BROWN/BLACK)
-STONE FACED WALLS
-UPVC RAIN WATER GOODS (BLACK)

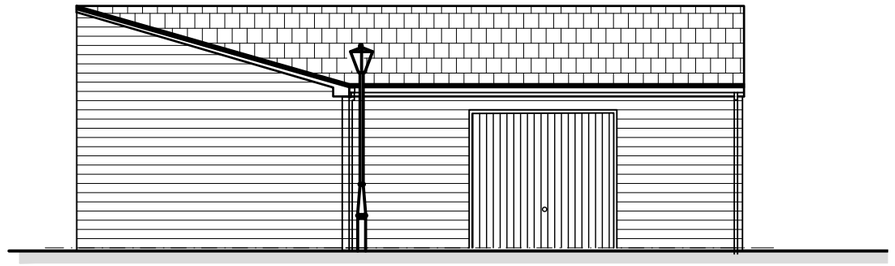

EXISTING EAST ELEVATION , 1:100

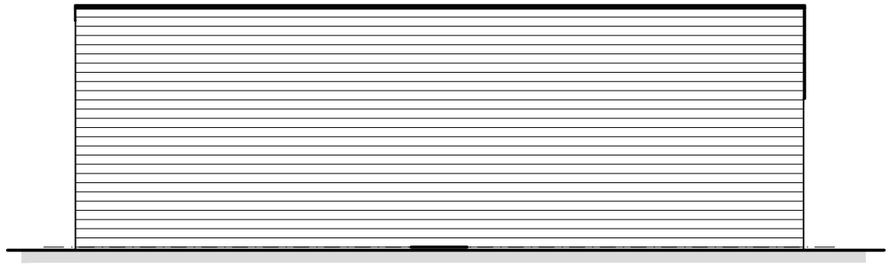

EXISTING SOUTH ELEVATION , 1:100

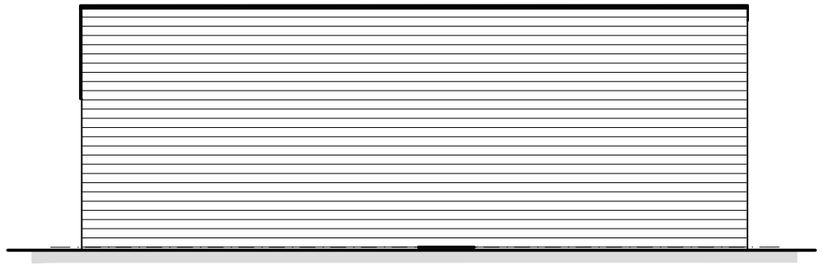

EXISTING WEST ELEVATION, 1:100

NOTES	REVISIONS:	REVISIONS:	REVISIONS:	PROJECT:
THIS DRAWING IS BASED ON SITE MEASURE OF AN EXISTING BUILDING. ALL DIMENSIONS ARE THEREFORE APPROXIMATE				RETROSPECTIVE PLANNING APPLICATION FOR EXISTING EXTERNAL GARAGE & CONVERSION OF THE EXISTING GARAGE INTO A GRANNY FLAT AT 145-147 WHITE CHAPEL ROAD, CLECKHEATON. BD19 6HW
				DRAWING TITLE:
				EXISTING ELEVATIONS
				DATE: 05.05.2024 — SCALE: 1:100 @ A3
A3				DRAWING N°:
OWNER: MR. STUART GREENWOOD				BD19-6HW-PL-02
				-