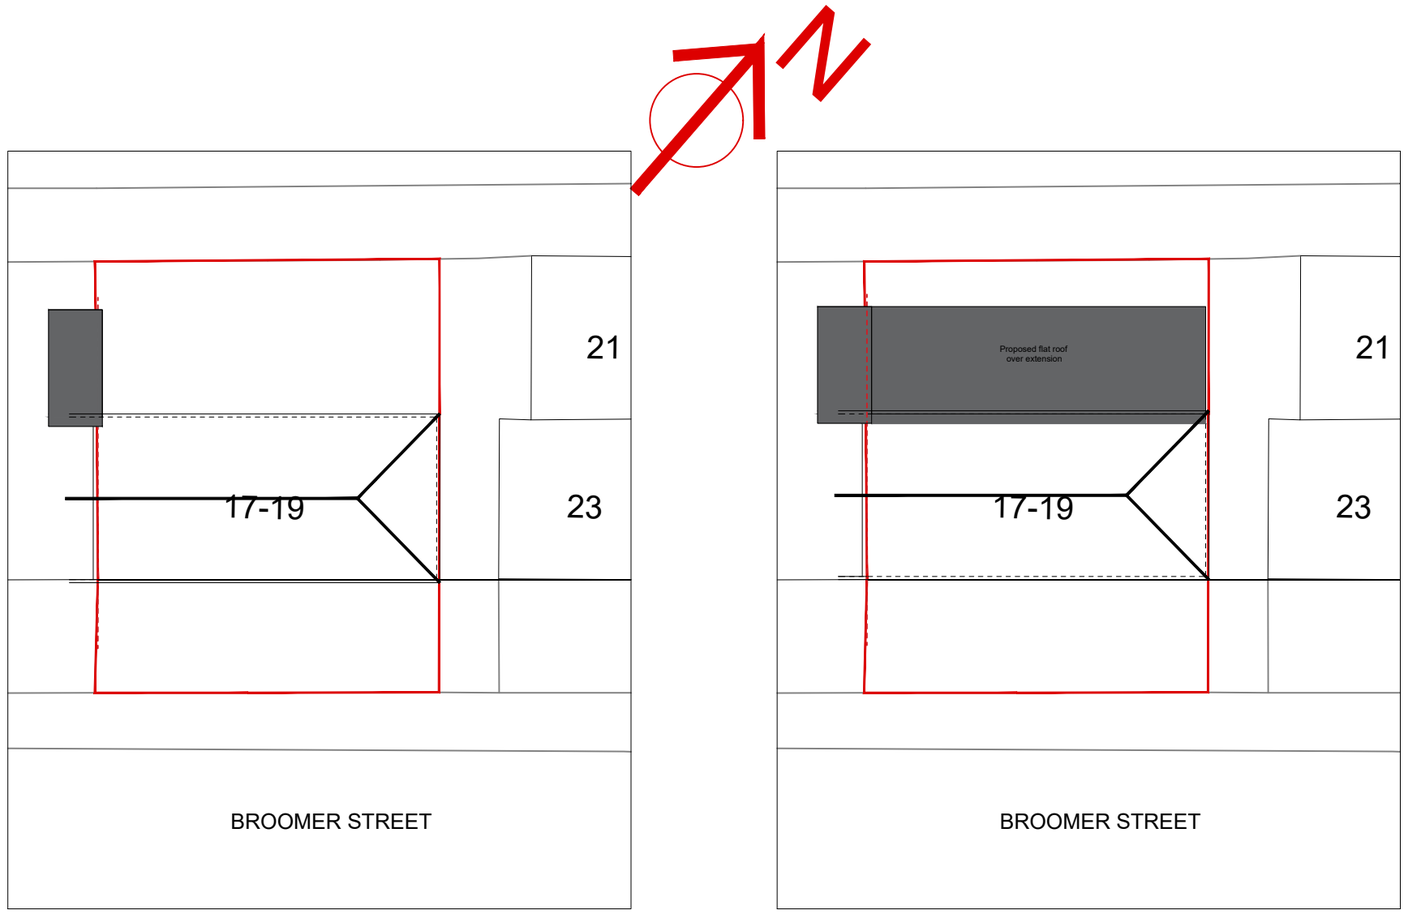

EXISTING SITE PLAN

PROPOSED SITE PLAN

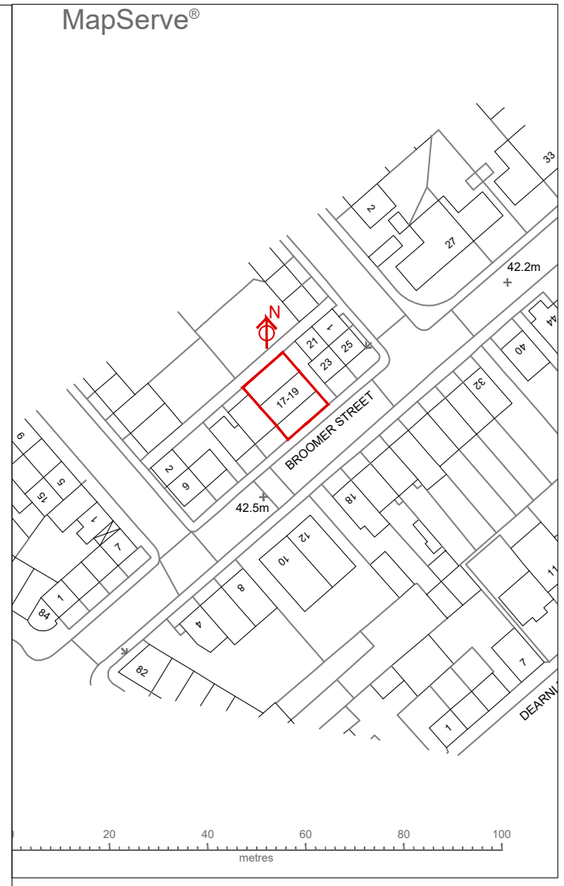

LOCATION PLAN
SCALE 1:1250

NOTES

This drawing is subject to a detailed building and site survey, therefore no guarantee of its accuracy can be given.
This drawing has been draughted in accordance with the clients design requirements.
All areas are approximate and are subject to a detailed building and site survey and further design development.
All dimensions should be checked prior to commencement of construction on site. Measurements should not be taken off the drawing.

Rev		Revision	Date

JOB
PROPOSED TWO SOTREY REAR EXTENSION

ADDRESS

17-19 BROOMER STREET
DEWSBURY
WF13 3DE

MRS ZAKIYA B KHAN

DATE	SCALE	SHEET	JOB NO
02.05.24	1:200/ 1:1250	1@A3	