




Only figured dimensions should be used.
Scaled dimensions should be checked with the Architect.
This drawing together with the design, is the property and copyright
of the Architect and must not be reproduced without written
permission

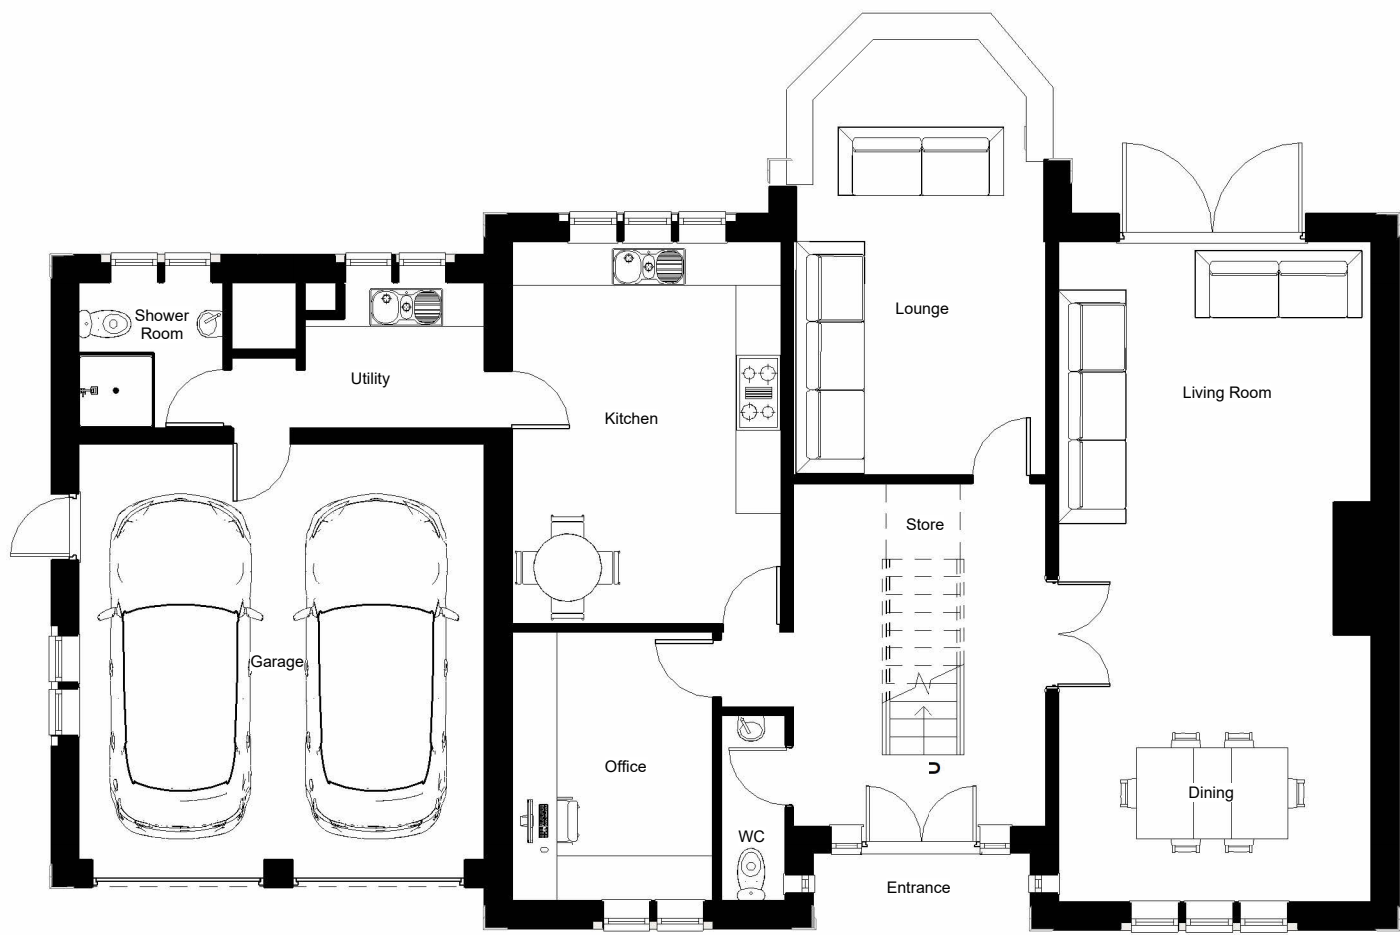

1 Ground Floor as Existing
1 : 100

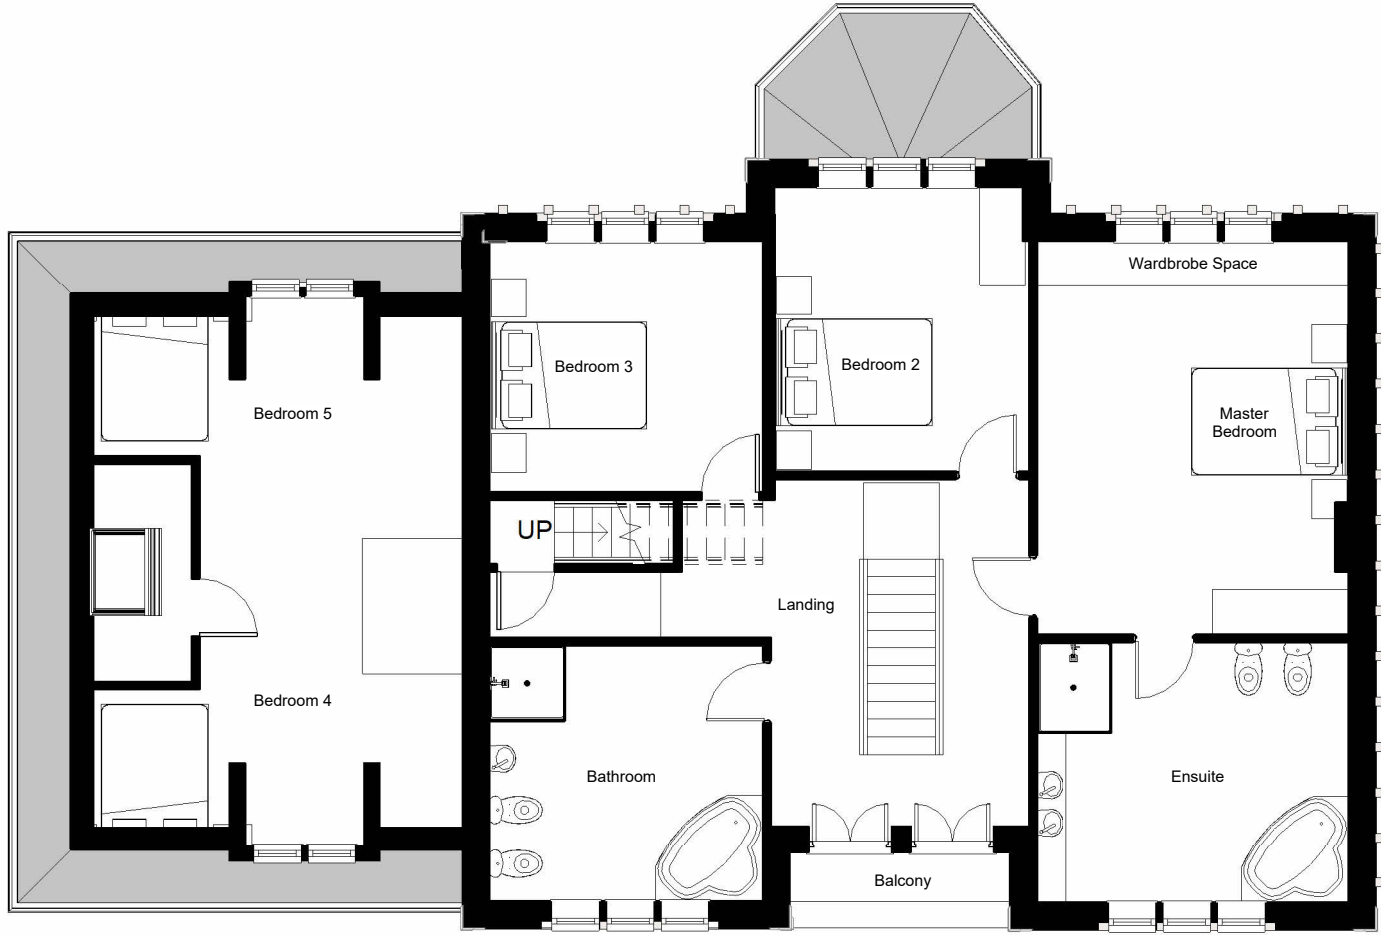


2 First Floor as Existing
1 : 100

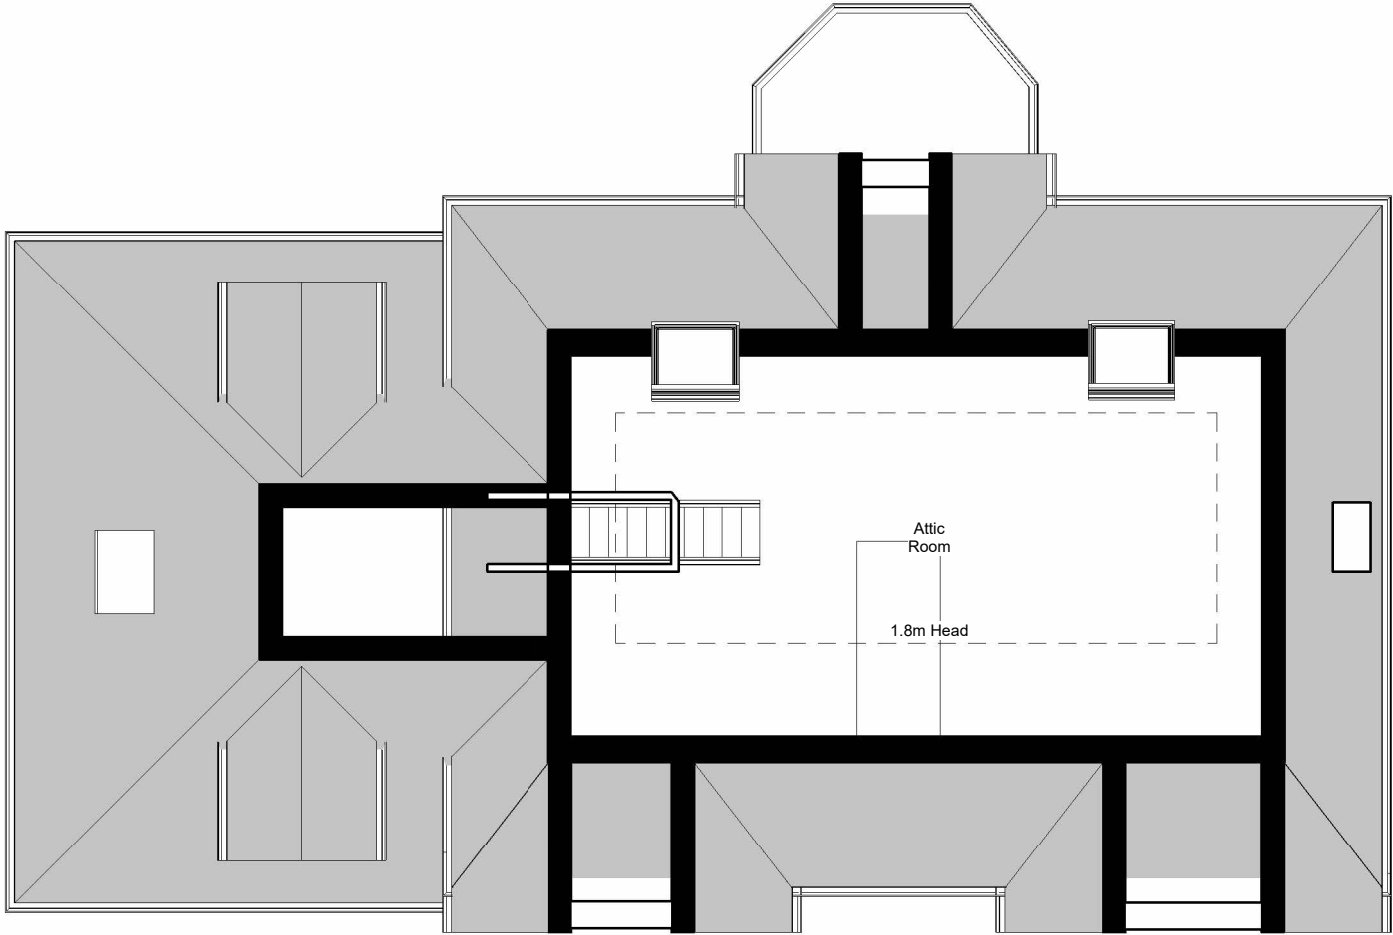

3 Attic Room as Existing
1 : 100



4 North as Existing
1 : 100

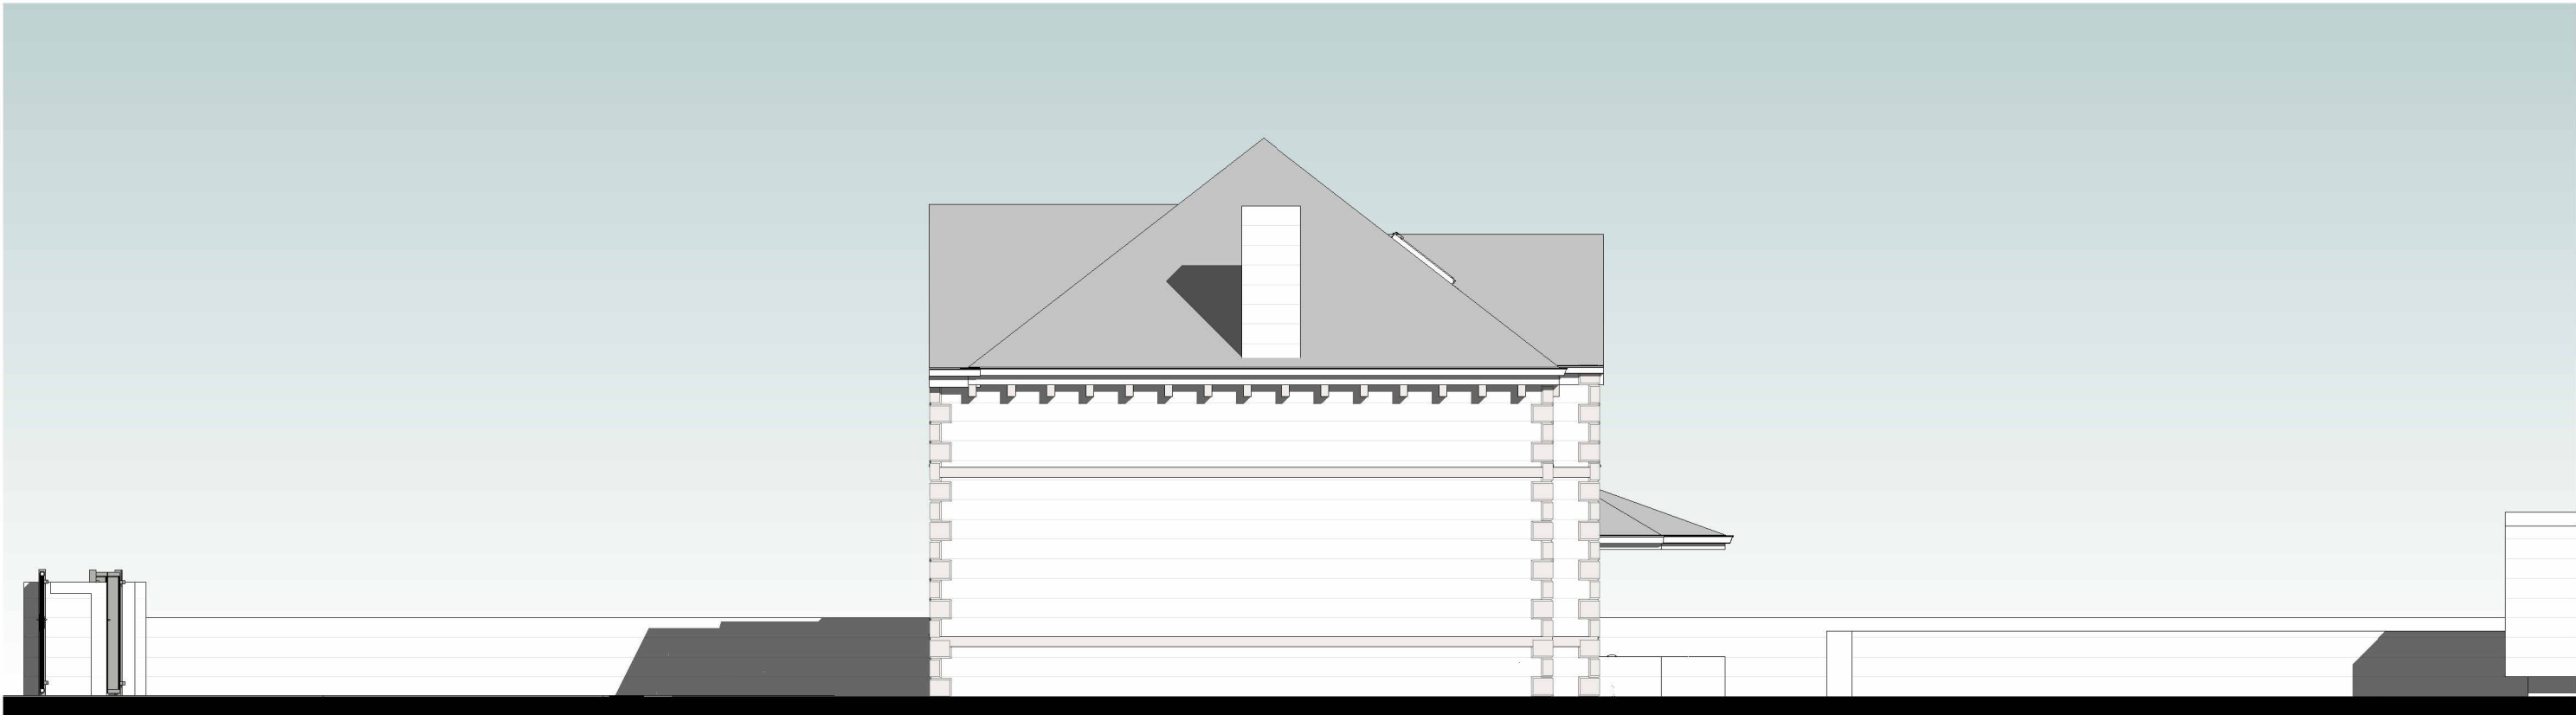

5 East as Existing
1 : 100



6 South as Existing
1 : 100



7 West as Existing
1 : 100

Rev	Description	Auth	Date
-----	-------------	------	------

DO NOT SCALE OFF THIS DRAWING

ACUMEN
Designers & Architects

acumenarchitects.co.uk 01484 546 000
Headrow House, Old Leeds Road, Huddersfield, Huddersfield HD1 1SG

Client
Mr B Sarwar

Project
2 Kaffir Road, Huddersfield

Description
Plans and Elevations as Existing

Drawing No 2862_ACU(SK)A101	Rev No P1
--------------------------------	--------------

Scale 1 : 100 @ A1	Date Drawn 23.08.23	Drawn By AO	Authorised By JC
-----------------------	------------------------	----------------	---------------------

Purpose of Issue
Planning ☐ Building Regs ☐ Tender ☐ Construction ☐ Comment ☒ Info ☐