




1 South as Proposed
1 : 100

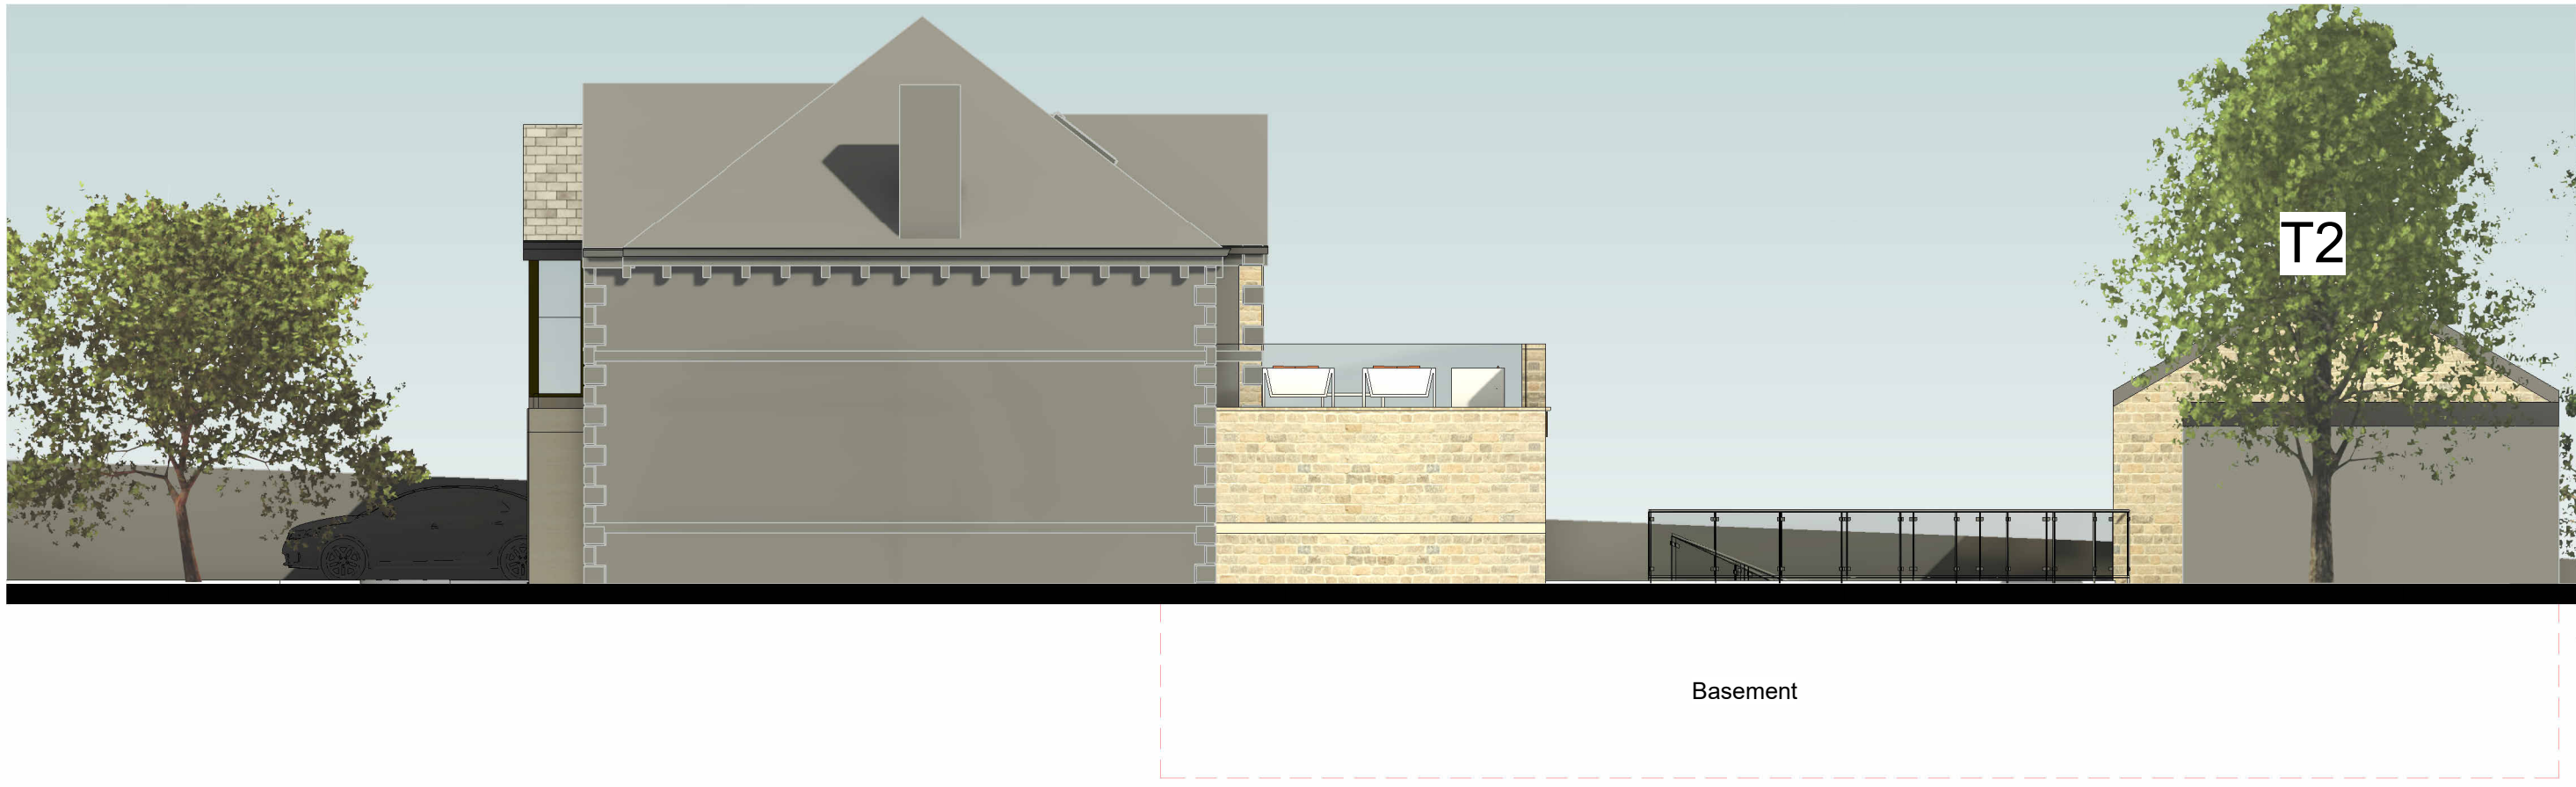

2 East as Proposed
1 : 100



3 North as Proposed
1 : 100



4 West as Proposed
1 : 100

0 1 2 3 4 5 10
GRAPHIC SCALE: 1:100

A	Scheme modified to accommodate tree report	GH	JC	16.07.24
rev	description	drawn	auth	date

DO NOT SCALE OFF THIS DRAWING

ACUMEN
Designers & Architects

acumenarchitects.co.uk01484 546 000
Headrow House, Old Leeds Road, Huddersfield, Huddersfield HD1 1SG

Client
MR B SARWAR

Project
2 KAFFIR ROAD, HUDDERSFIELD

Project No
2867

Drawing No
(100)06

Rev
A

Description
ELEVATIONS AS PROPOSED

Scale 1 : 100 @ A1	Date Drawn APR 24	Drawn By AO	Authorised By JC
Purpose of Issue Planning ☒ Building Regs ☐ Tender ☐ Construction ☐ Comment ☐ Info ☐			