




Only figured dimensions should be used.
Scaled dimensions should be checked with the Architect.
This drawing together with the design, is the property and copyright
of the Architect and must not be reproduced without written
permission

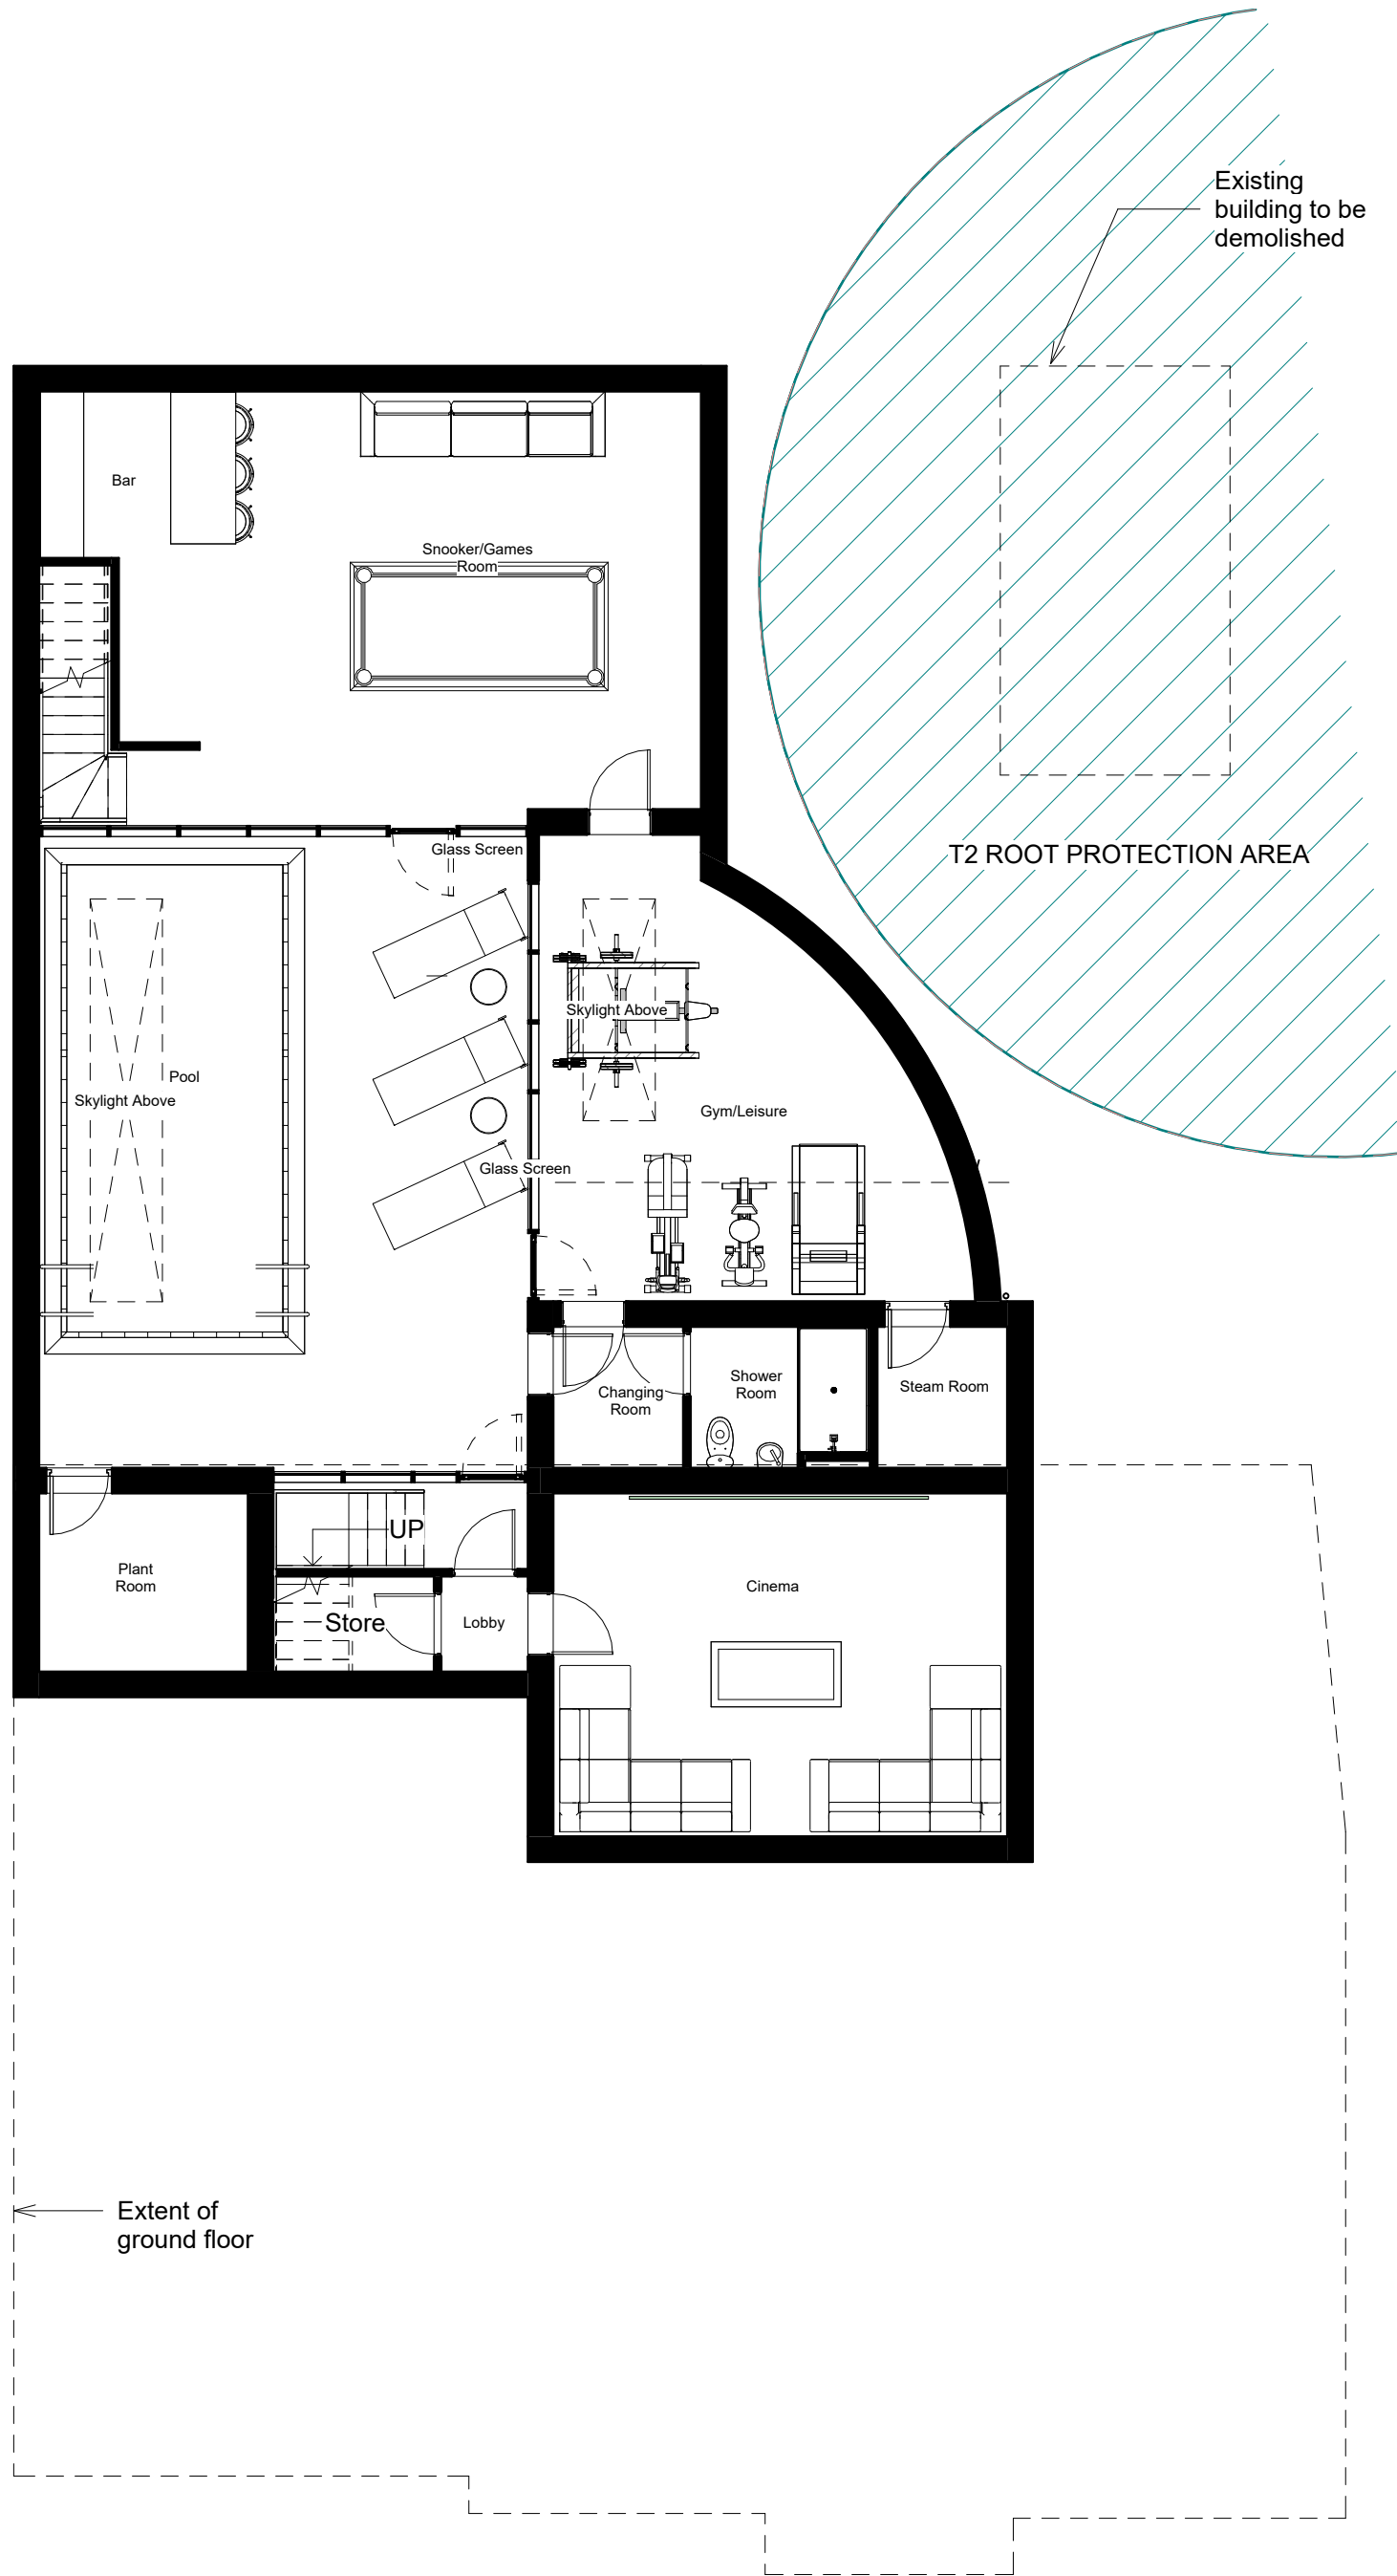


4 Basement as Proposed
1 : 100

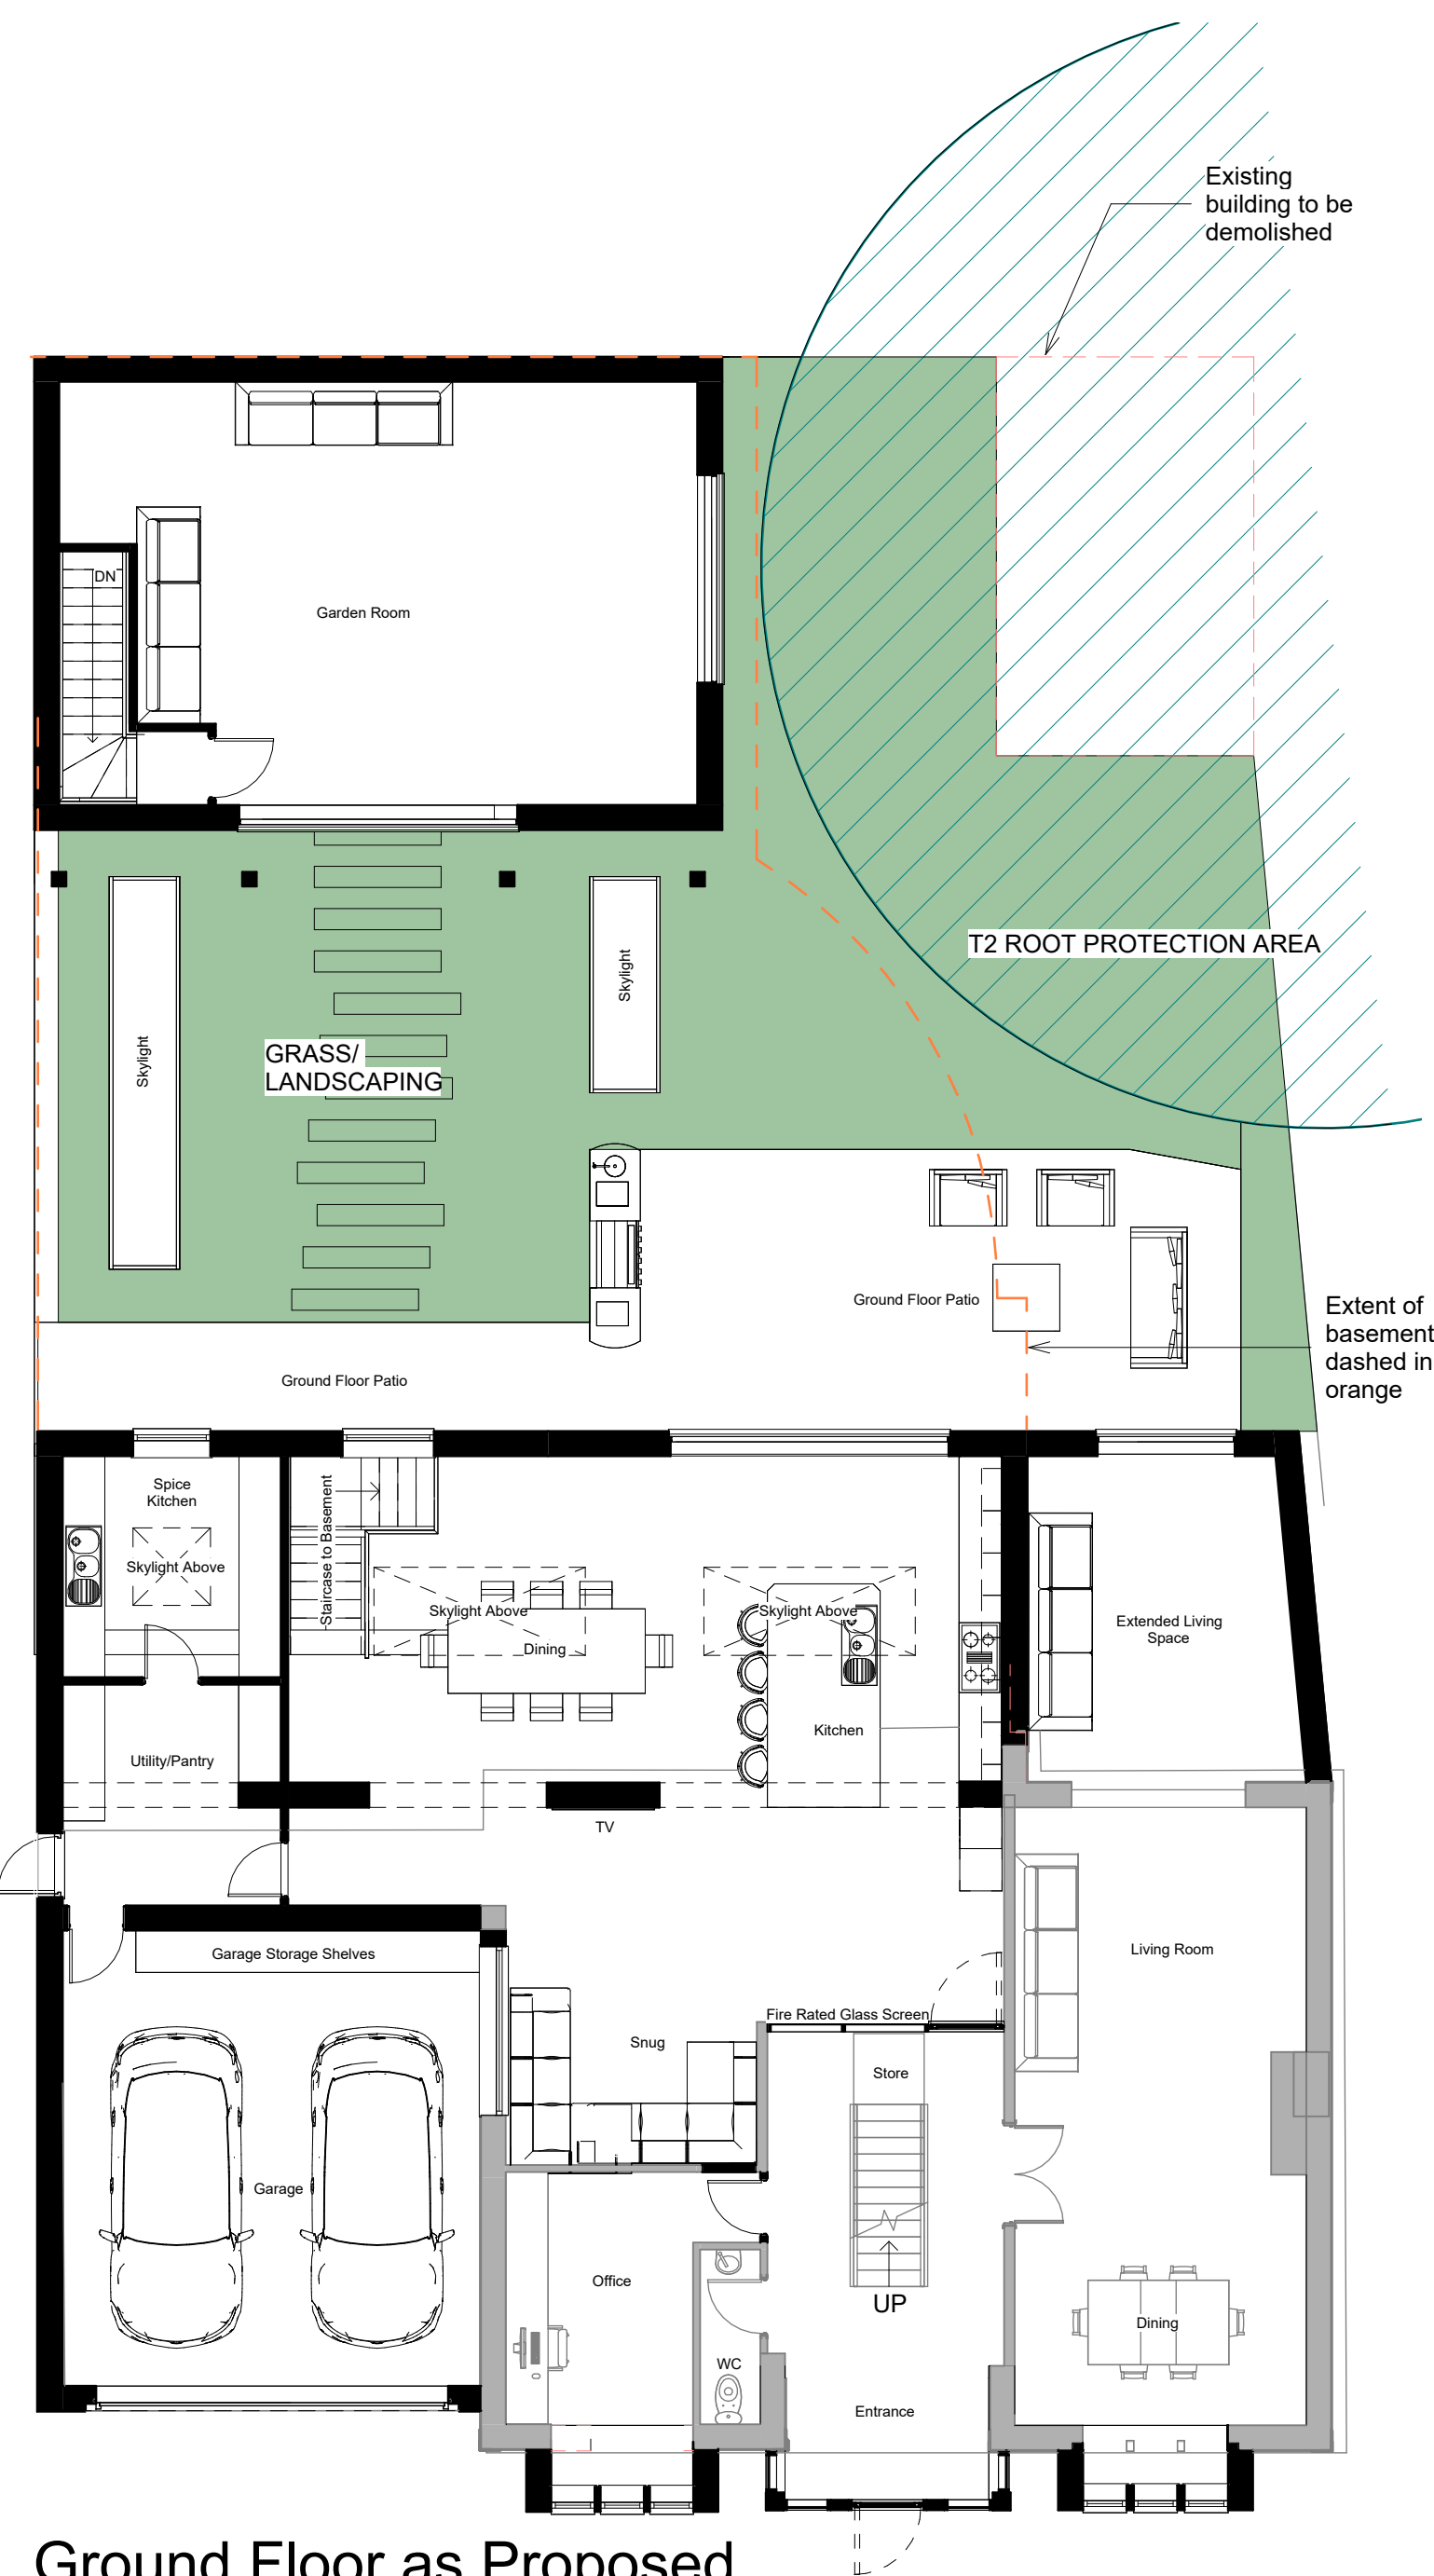

1 Ground Floor as Proposed
1 : 100

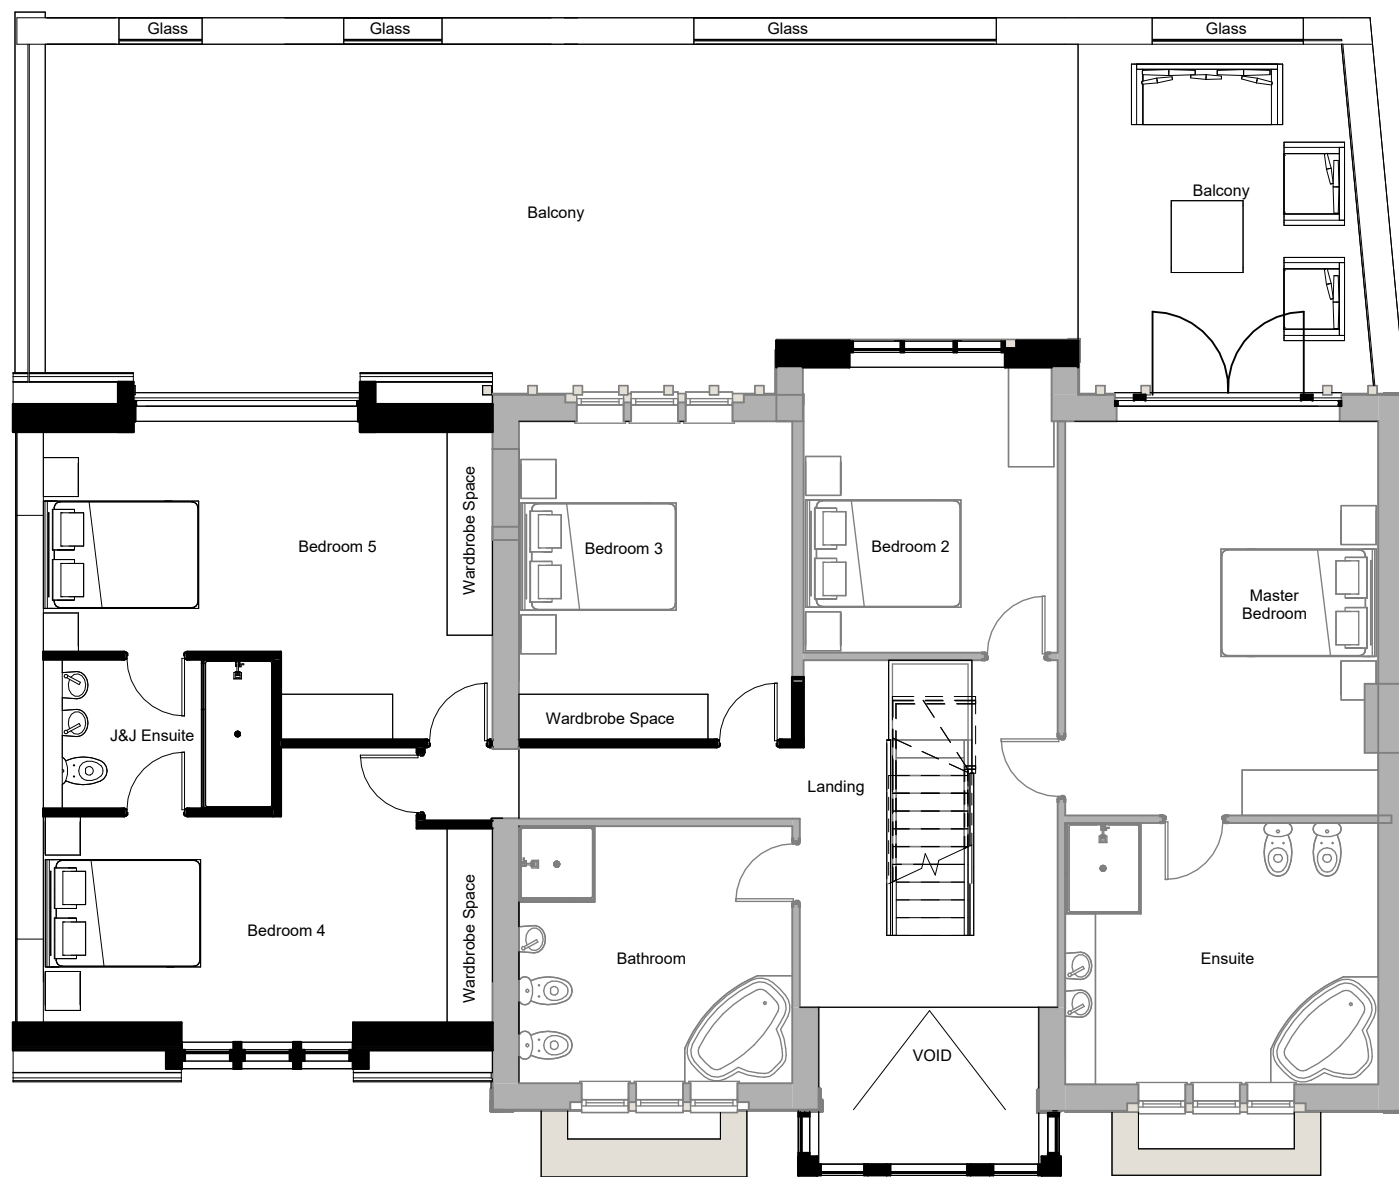

2 First Floor as Proposed
1 : 100

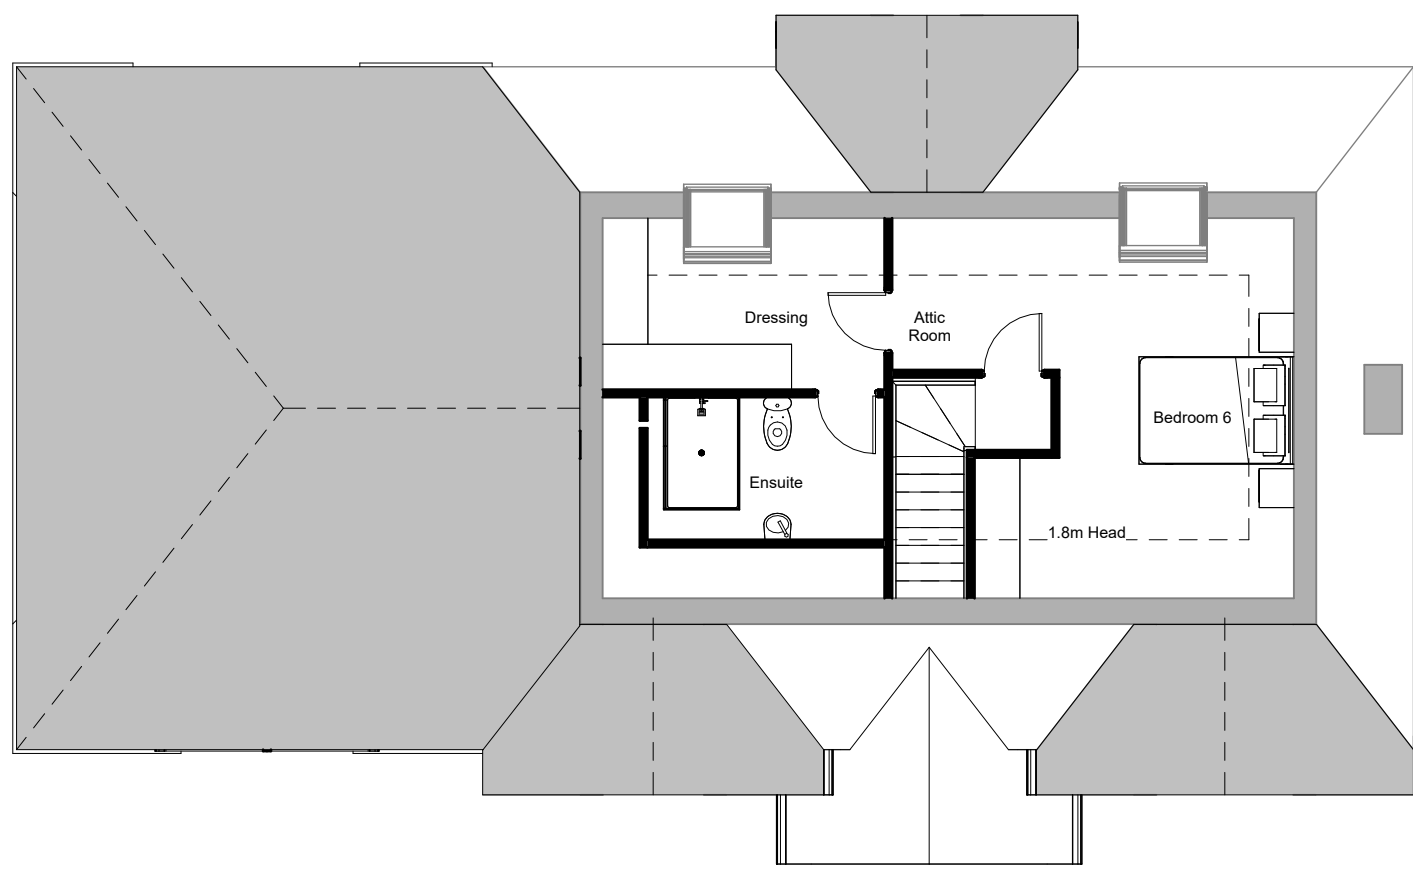

3 Attic Room as Proposed
1 : 100

E	Amended front entrance to house following Client feedback	HB	JC	18.10.24
D	Amended front entrance to house following planning feedback	HB	JC	15.10.24
C	Scheme to include cinema room & extend basement	AO	JC	04.09.24
B	Scheme amended to client comment	AO	JC	19.08.24
A	Scheme modified to accommodate tree report	GH	JC	16.07.24
rev	description	drawn	auth	date

DO NOT SCALE OFF THIS DRAWING

ACUMEN
Designers & Architects

acumenarchitects.co.uk 01484 546 000
Headrow House, Old Leeds Road, Huddersfield, Huddersfield HD1 1SG

Client MR B SARWAR			
Project 2 KAFFIR ROAD, HUDDERSFIELD			
Project No 2867	Drawing No (100)03	Rev E	
Description PLANS AS PROPOSED			
Scale 1 : 100 @ A1	Date Drawn APR 24	Drawn By AO	Authorised By JC
Purpose of Issue Planning ☒ Building Regs ☐ Tender ☐ Construction ☐ Comment ☐ Info ☐			