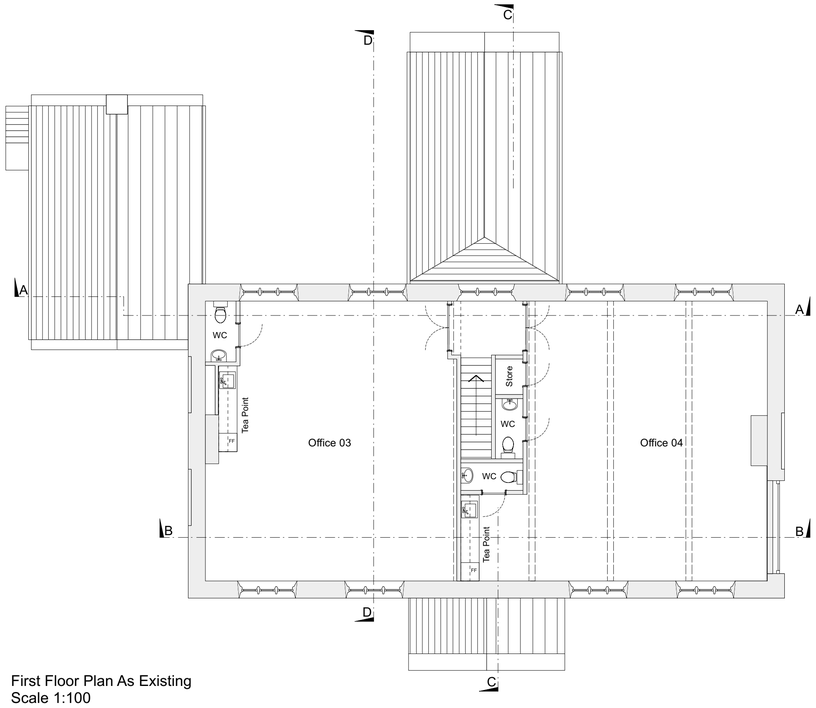

First Floor Plan As Existing
Scale 1:100

0m 1m 2m 3m 4m 5m

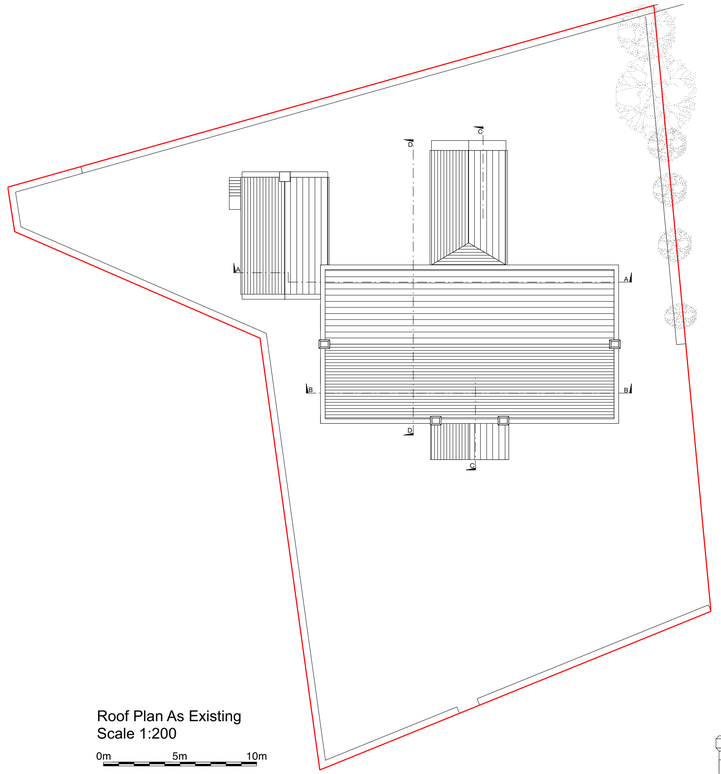

Roof Plan As Existing
Scale 1:200

0m 5m 10m

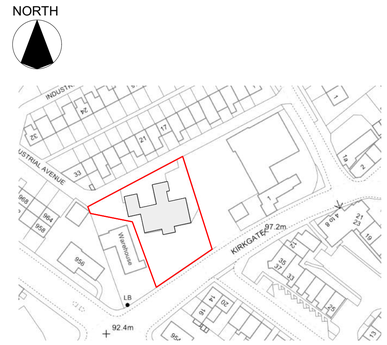

Site Location Plan
Scale 1:1250
Site/ Red Line Area: 1256sqm

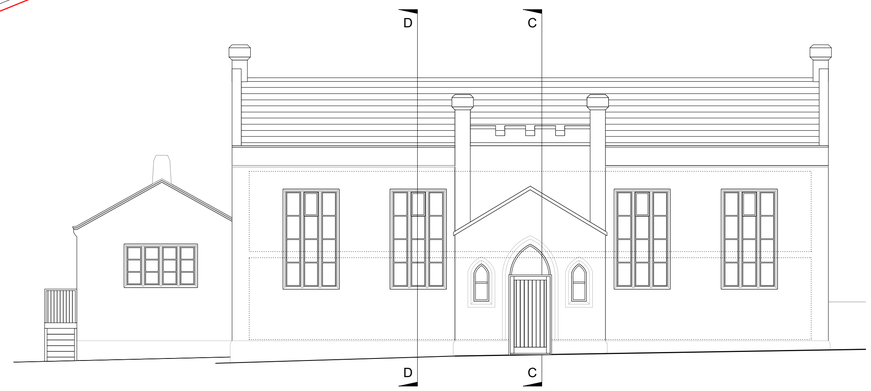

Front Elevation As Existing
Scale 1:100

0m 1m 2m 3m 4m 5m

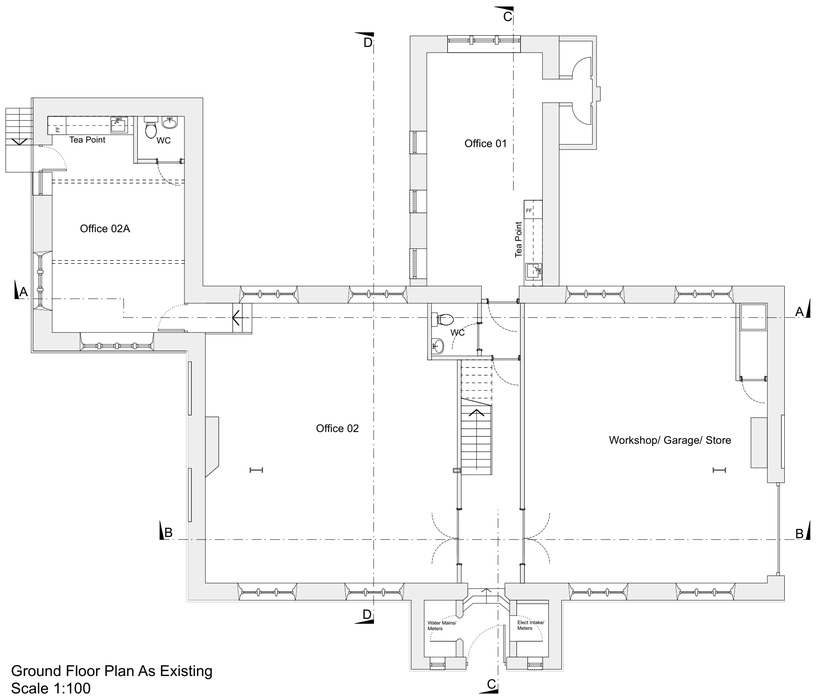

Ground Floor Plan As Existing
Scale 1:100

0m 1m 2m 3m 4m 5m

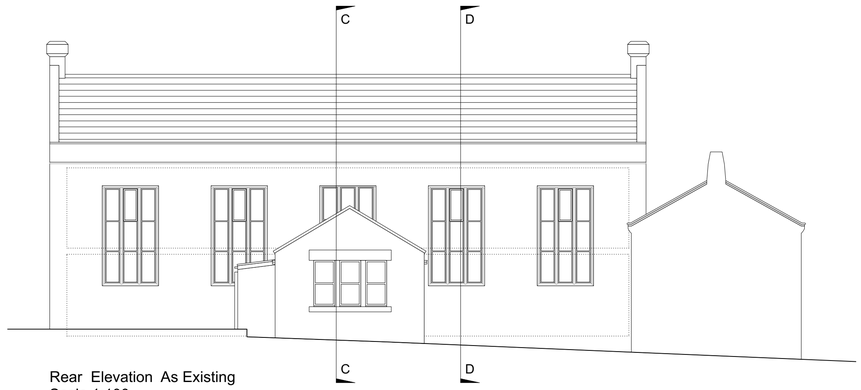

Rear Elevation As Existing
Scale 1:100

0m 1m 2m 3m 4m 5m

AS EXISTING

NOTES:

Any errors or omissions to be reported to Code L6 immediately.

This drawing and design is the copyright of Code L6 and is not to be used for any purpose without their consent.

rev	details	date

Code L6 Architecture Ltd
31 Halifax Road Brighouse
West Yorkshire HD6 2AA
T: 01484 714 870
E: codeL6@btinternet.com
W: www.CODEL6.com

Project:
The Old School,
Kirkgate,
WF17 9HE

Client:
Mr A Hunter - Ohmega Group

Drawing:
Plans as Existing

Date:	Scale:	Size:
01/05/24	1:100/1:200	A1

Drawing Number:
21-091-50