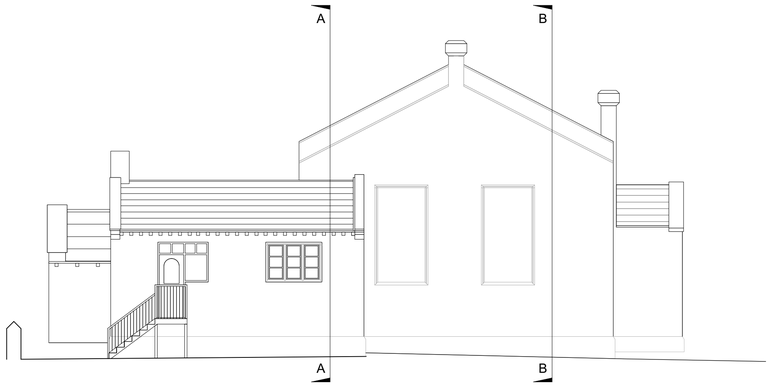

Side Elevation As Existing
Scale 1:100
0m 1m 2m 3m 4m 5m

Section B-B As Existing
Scale 1:100
0m 1m 2m 3m 4m 5m

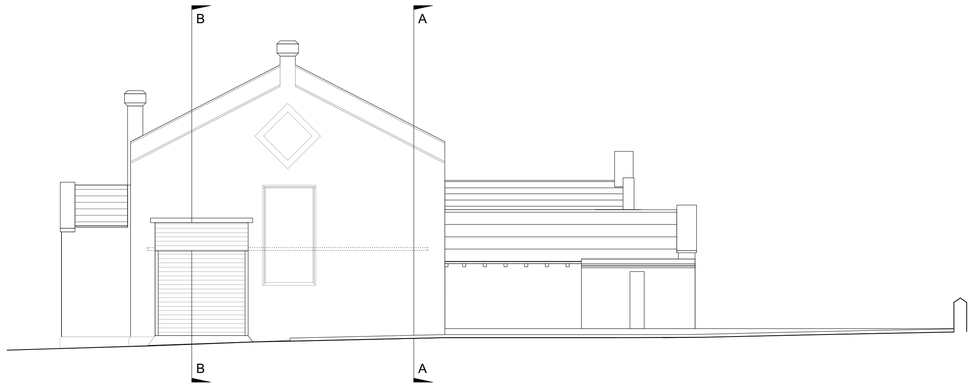

Side Elevation As Existing
Scale 1:100
0m 1m 2m 3m 4m 5m

Section B-B As Existing
Scale 1:100
0m 1m 2m 3m 4m 5m

Section C-C As Existing
Scale 1:100
0m 1m 2m 3m 4m 5m

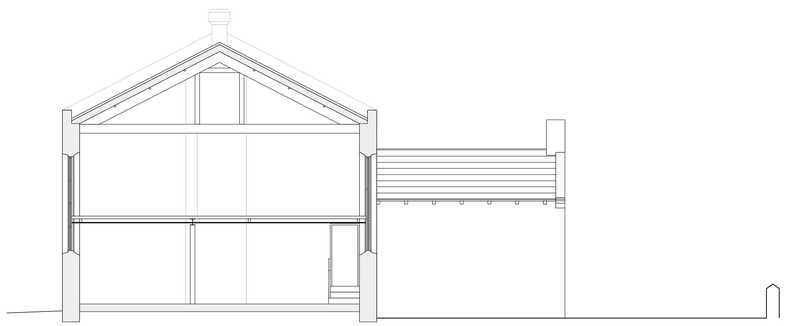

Section D-D As Existing
Scale 1:100
0m 1m 2m 3m 4m 5m

AS EXISTING

NOTES:

Any errors or omissions to be reported to Code L6 immediately.

This drawing and design is the copyright of Code L6 and is not to be used for any purpose without their consent.

rev	details	date

Code L6
Architecture Ltd
31 Halifax Road Brighouse
West Yorkshire HD6 2AA
T: 01484 714 870
E: codeL6@btinternet.com
W: www.CODEL6.com

Project:
The Old School,
Kirkgate,
WF17 9HE

Client:
Mr A Hunter - Ohmega Group

Drawing:
Elevations and Sections
As Existing

Date:	Scale:	Size:
01/05/24	1:100	A1

Drawing Number:
21-091-51