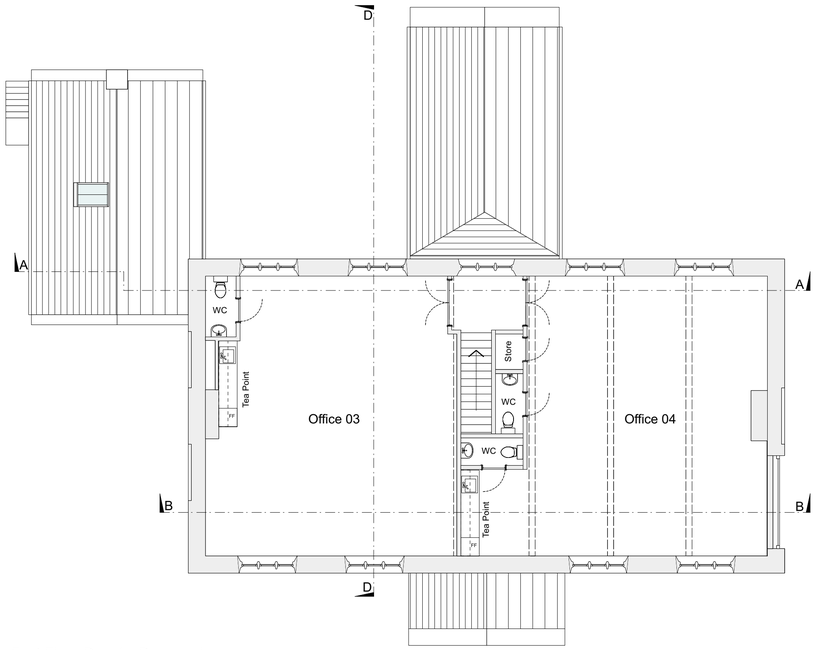

First Floor Plan As Proposed
Scale 1:100

0m 1m 2m 3m 4m 5m

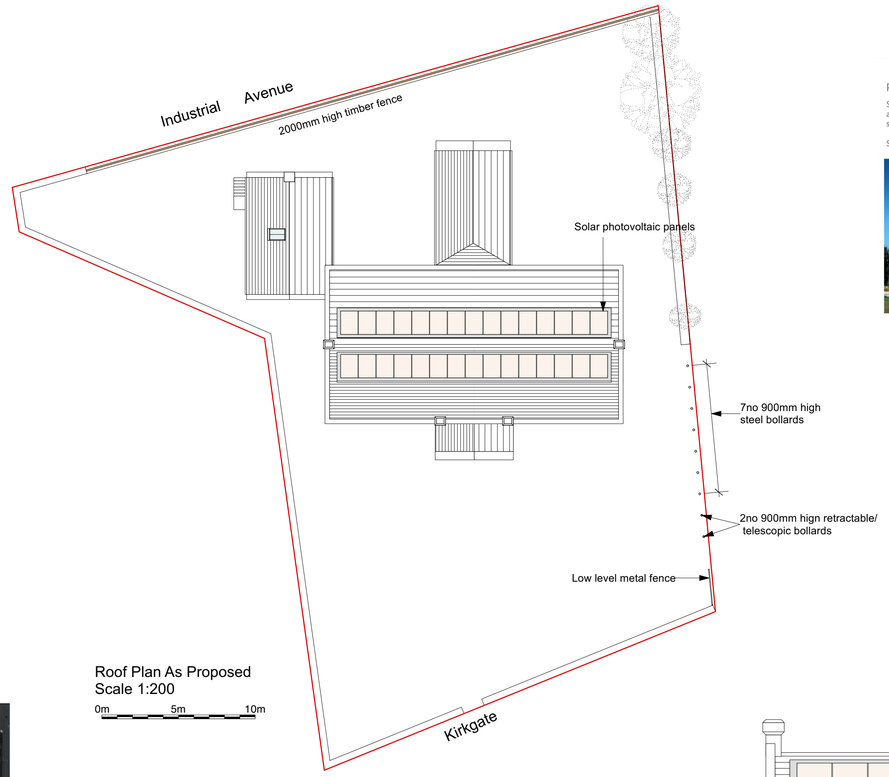

Roof Plan As Proposed
Scale 1:200

0m 5m 10m

Pitched Roof Integration

Sleek, low-profile integrated solar that replaces the roof covering for an improved aesthetic and for simple roof maintenance, now at similar cost to above-roof panels. Simple, beautiful, durable.

Solar never looked so good.

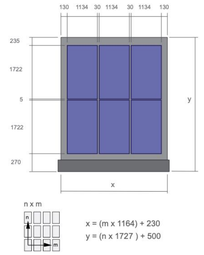

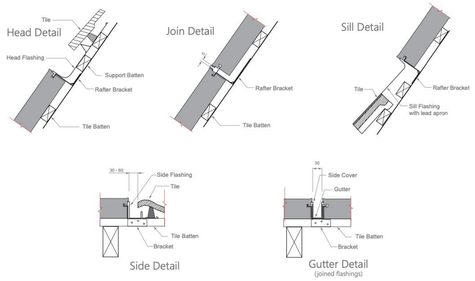

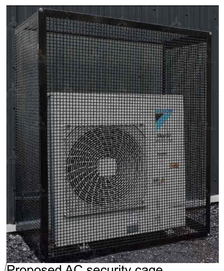

Proposed AC security cage

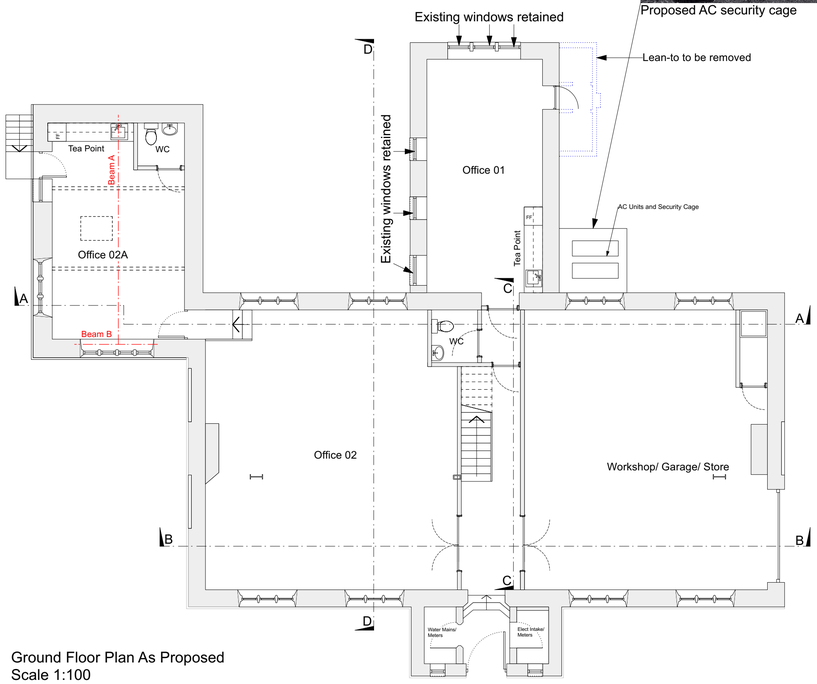

Ground Floor Plan As Proposed
Scale 1:100

0m 1m 2m 3m 4m 5m

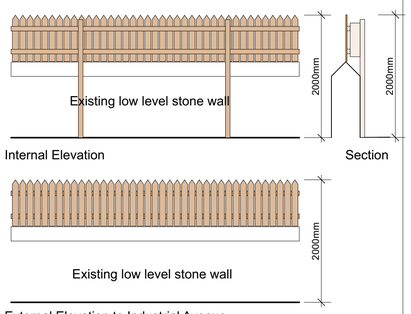

External Elevation to Industrial Avenue

Proposed close boarded timber fence with 75x75mm fence posts and 75x50mm rails.

2m High Boundary Fence
Scale 1:50

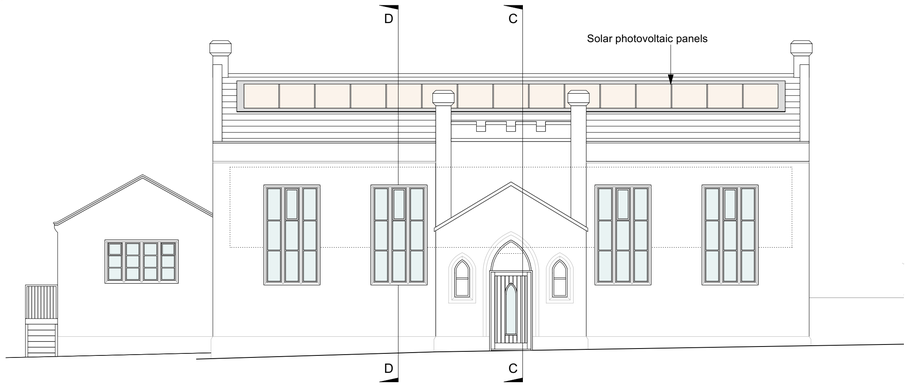

Front/ South Elevation As Proposed
Scale 1:100

0m 1m 2m 3m 4m 5m

All Windows to be replaced (except where noted to be retained) with new painted hardwood windows to match existing and 4:6:4 slimlite glazing

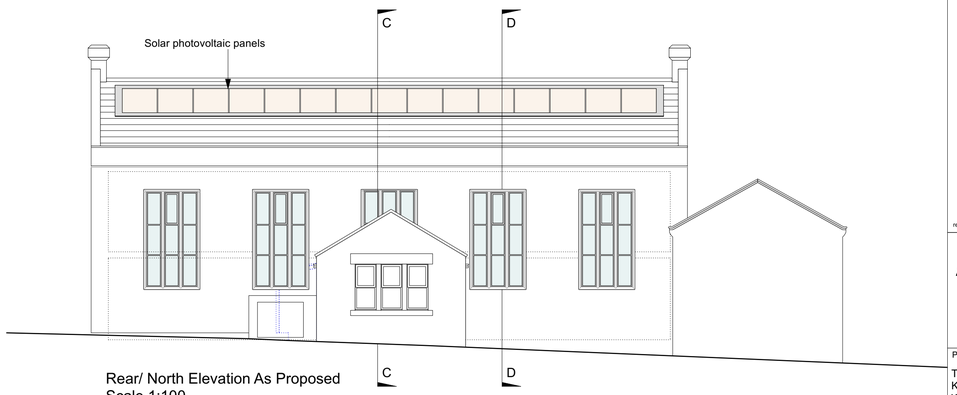

Rear/ North Elevation As Proposed
Scale 1:100

0m 1m 2m 3m 4m 5m

AS PROPOSED

NOTES:

Any errors or omissions to be reported to Code L6 immediately.

This drawing and design is the copyright of Code L6 and is not to be used for any purpose without their consent.

rev	details	date

Code L6 Architecture Ltd
31 Halifax Road Brighouse
West Yorkshire HD6 2AA
T: 01484 714 870
E: codeL6@btinternet.com
W: www.CODEL6.com

Project:
The Old School,
Kirkgate,
WF17 9HE

Client:
Mr A Hunter - Ohmega Group

Drawing:
Plans as Proposed

Date:	Scale:	Size:
02/05/24	1:100/1:200	A1

Drawing Number:
21-091-55