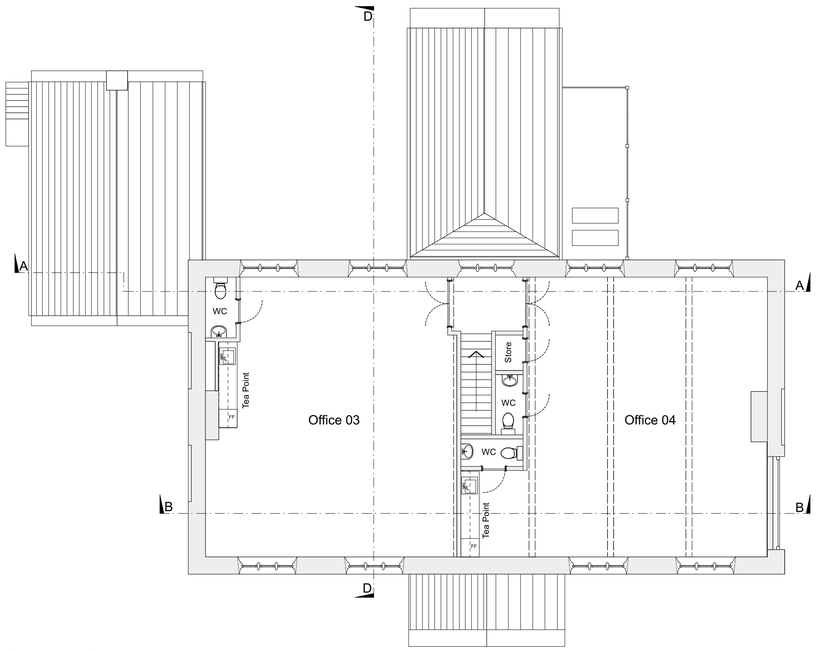

First Floor Plan As Proposed
Scale 1:100

0m 1m 2m 3m 4m 5m

All Windows to be replaced with new painted hardwood windows to match original windows with 4:6:4 slimlite glazing

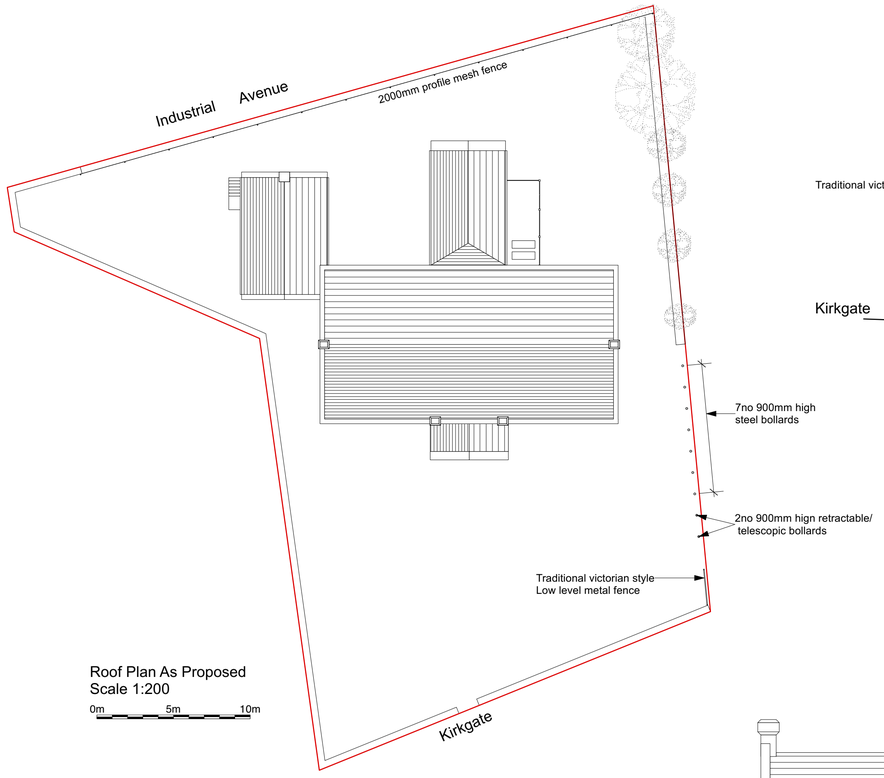

Roof Plan As Proposed
Scale 1:200

0m 5m 10m

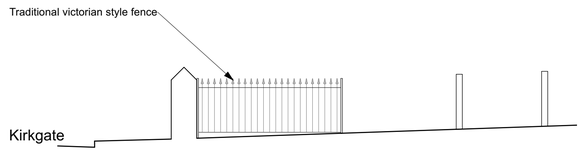

Low Level Metal Fence As Proposed
Scale 1:50

0m 1m 2m 3m 4m 5m

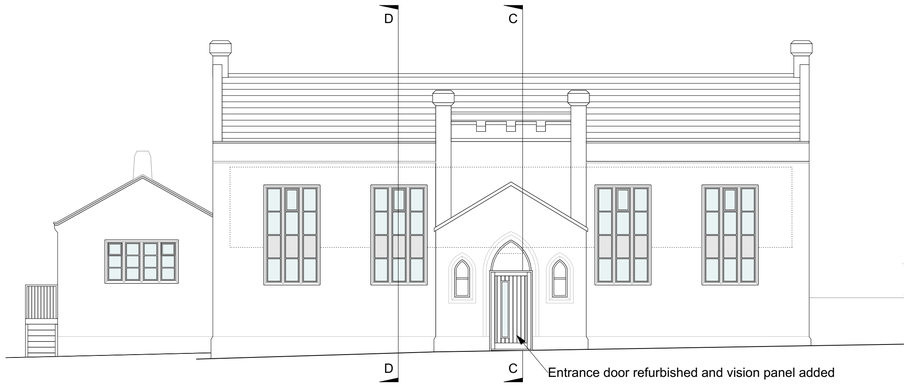

Front/ South Elevation As Proposed
Scale 1:100

0m 1m 2m 3m 4m 5m

All Windows to be replaced (except where noted to be retained) with new painted hardwood windows to match existing and 4:6:4 slimlite glazing

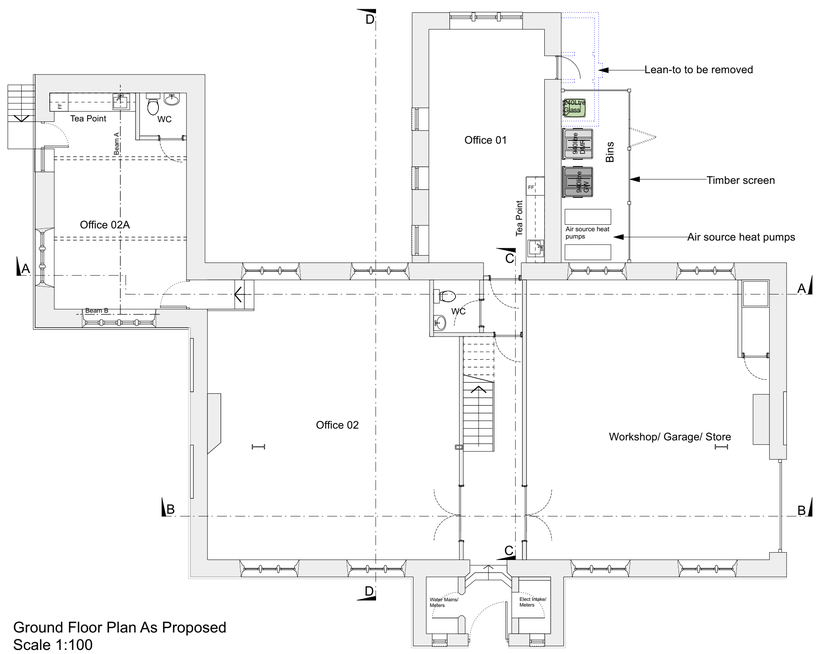

Ground Floor Plan As Proposed
Scale 1:100

0m 1m 2m 3m 4m 5m

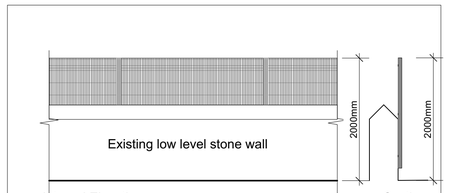

2m High Boundary Fence
Scale 1:50

Proposed Profile Mesh Security Fencing with 5mm dia. wire and 200x50mm aperrture with 60x60mm SHS posts in grey.

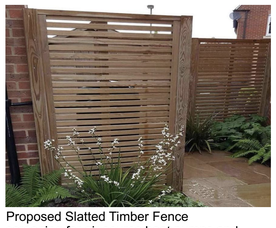

Proposed Slatted Timber Fence screening for air source heat pumps and bins store.

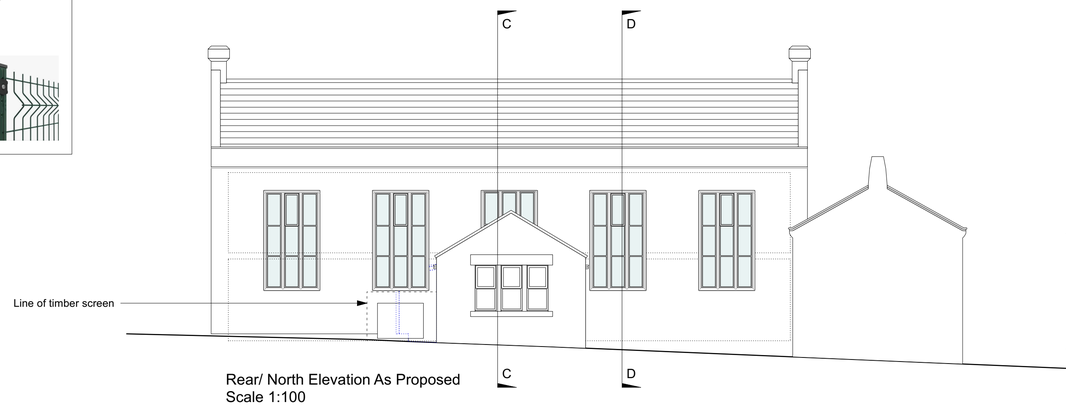

Rear/ North Elevation As Proposed
Scale 1:100

0m 1m 2m 3m 4m 5m

AS PROPOSED

NOTES:

Any errors or omissions to be reported to Code L6 immediately.

This drawing and design is the copyright of Code L6 and is not to be used for any purpose without their consent.

rev	details	date
B	Chimney reinstated. Entrance door amended.	14/10/24
A	Velux window and solar panels removed and amendmends to rear boundary and windows.	04/06/24

Code L6 Architecture Ltd
No 2 Warehouse, The Wharf,
Sowerby Bridge,
HX6 2AG
T: 01422 648431
E: info@codeL6.com
W: www.CODEL6.com

Project:
The Old School,
Kirkgate,
WF17 9HE

Client:
Mr A Hunter - Ohmega Group

Drawing:
Plans as Proposed

Date:	Scale:	Size:
02/05/24	1:100/1:200	A1

Drawing Number:
21-091-55B